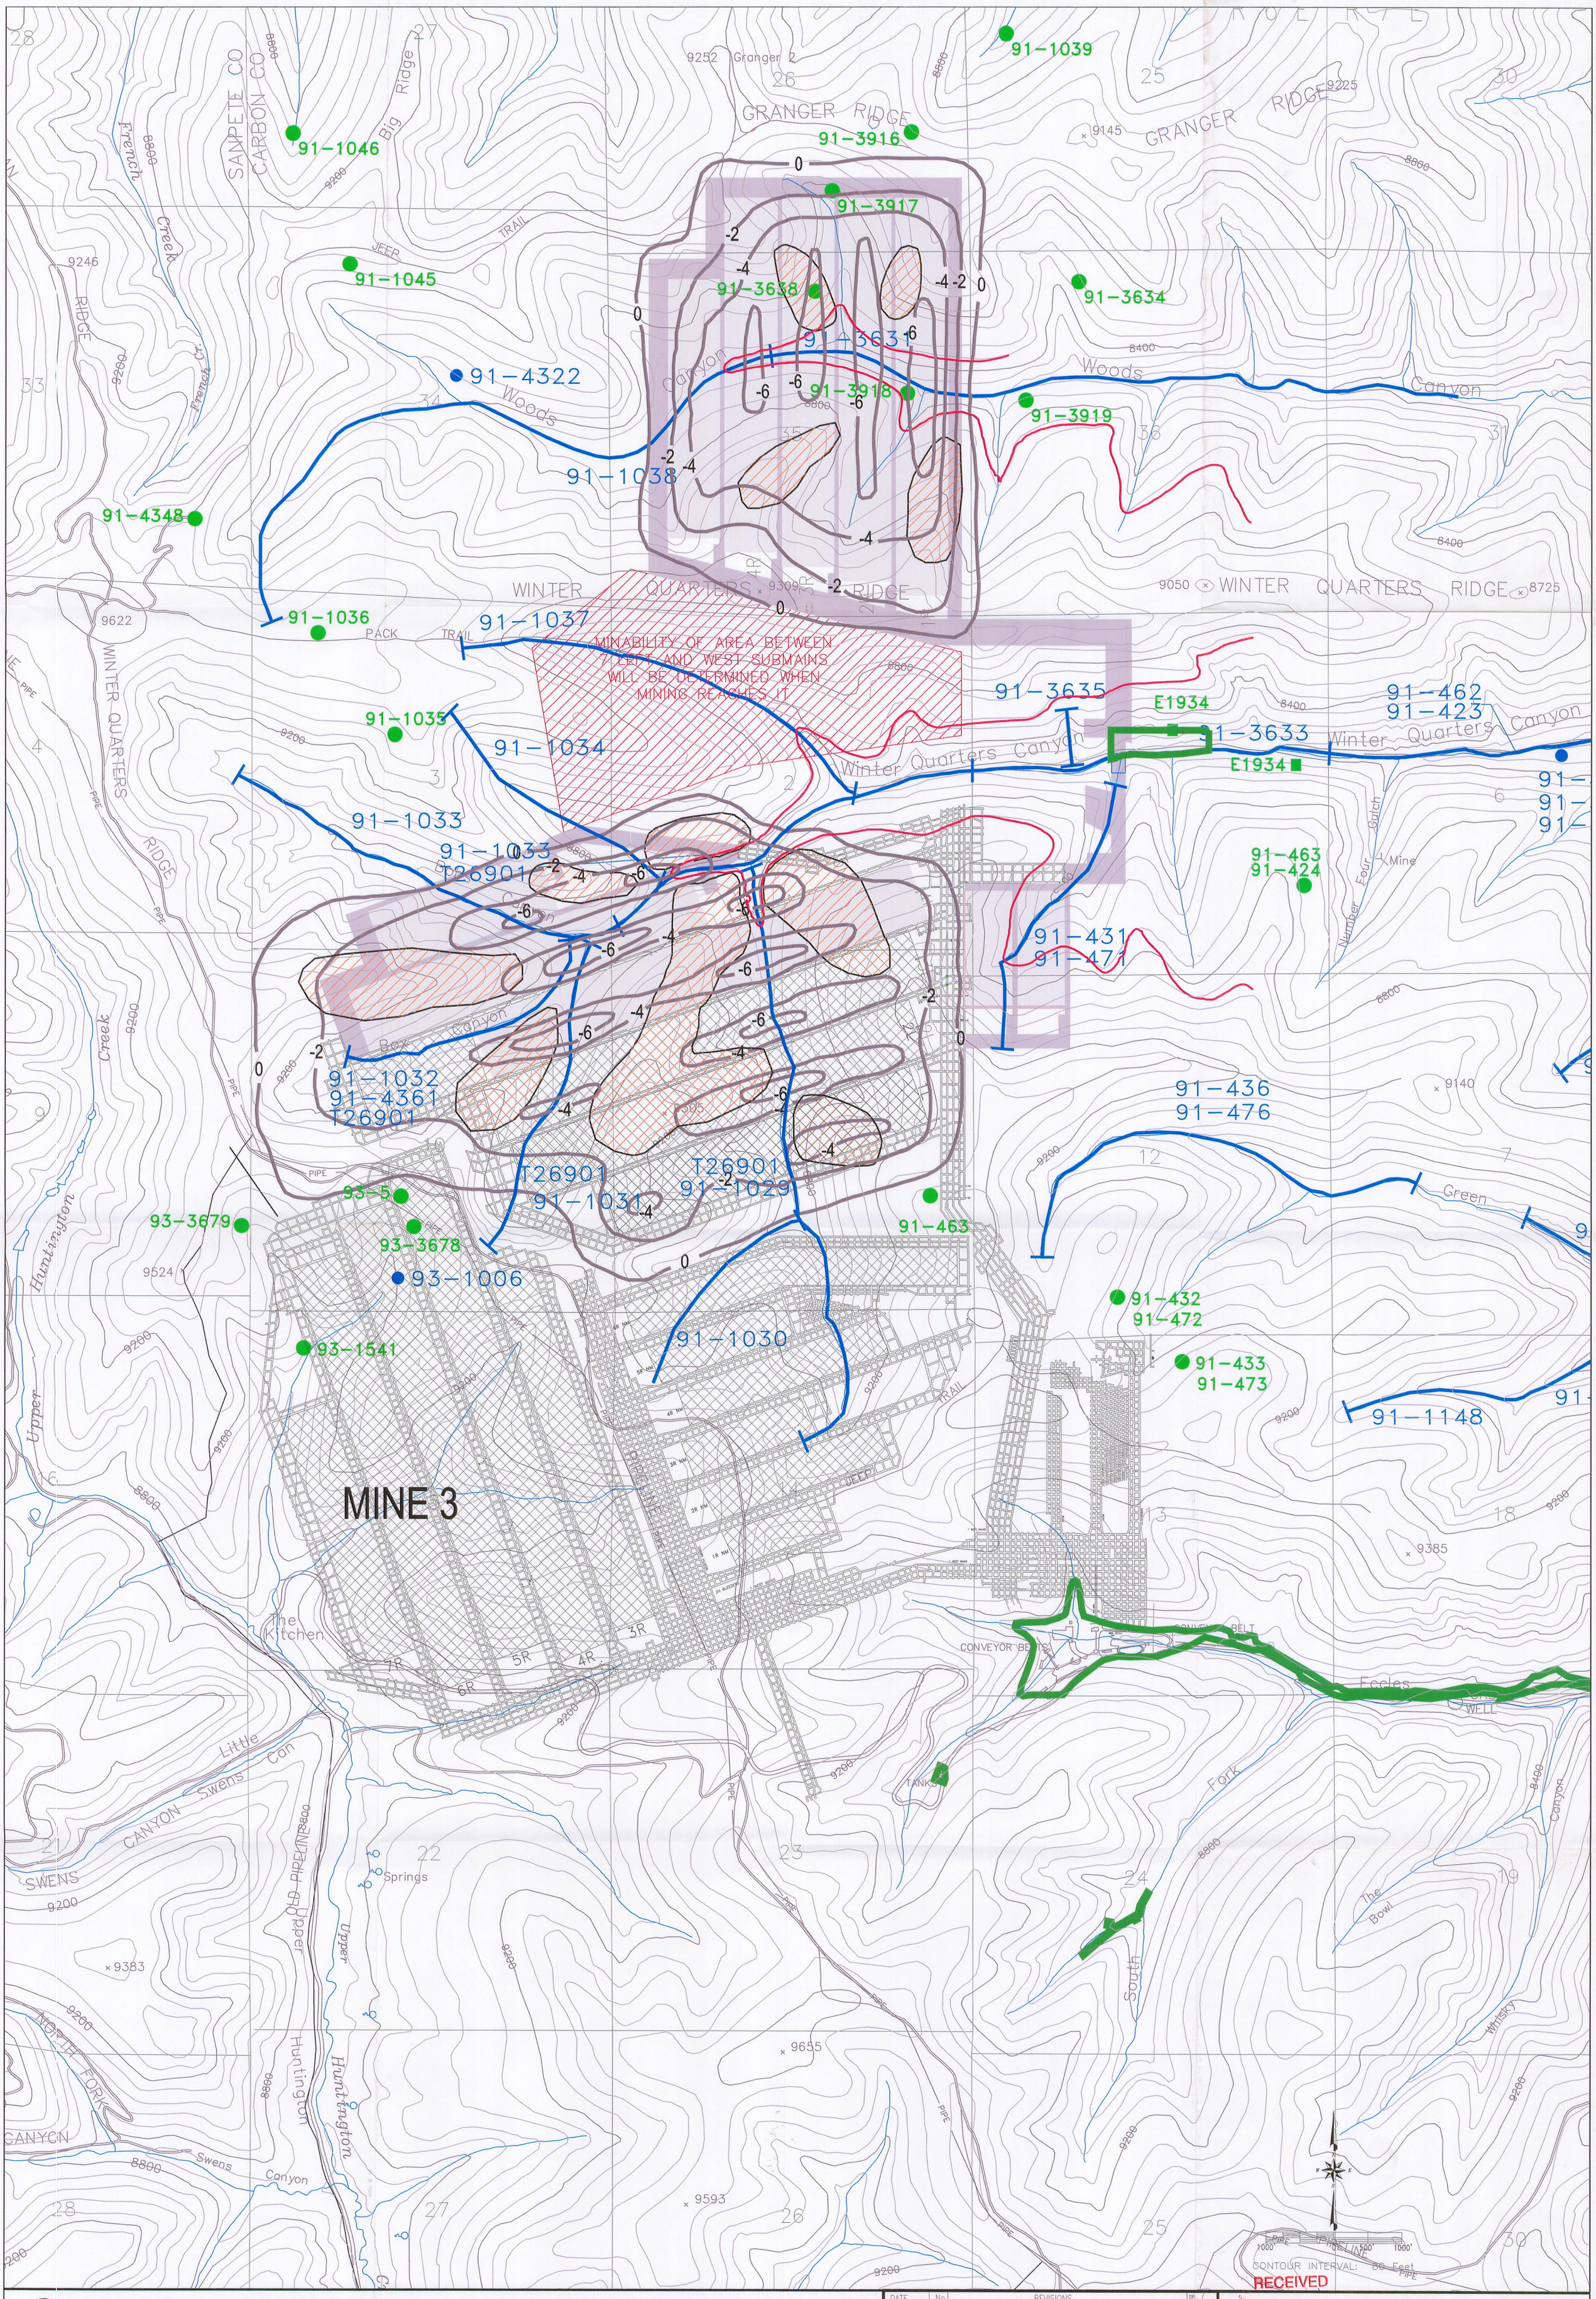

RECEIVED
JUL 27 2010
DIV. OF OIL, GAS & MINING

AREAS WHERE MINOR SURFACE CRACKING MAY OCCUR
POTENTIAL SUBSIDENCE CONTOUR
700' FT. OF OVERBURDEN OVER LOWER O'CONNOR "A" SEAM
91-3638 GROUND WATER RIGHT LOCATION AND NUMBER
91-3635 SURFACE WATER RIGHT LOCATION AND NUMBER
93-1006 SURFACE WATER DIVERSION LOCATIONS
PROJECTED NORTH LEASE WORKINGS
MINED
PERMIT BOUNDARY
PROJECTED NORTH LEASE WORKINGS

NOTES:
1. COORDINATE BASE ON MINE GRID DATA.
2. MAP DIGITIZED FROM 1:24000 USGS QUADRANGLE MAPS, SCOFIELD, UTAH AND FAIRVIEW LAKES, UTAH.
3. MINE FACILITY, CONVEYOR, AND NEW ECCLES CANYON ROAD LOCATIONS FROM EXISTING RECORD DATA AND INCORPORATED TO MAP IN BEST FIT LOCATIONS.
4. UTM GRID TICK VALUES SHOWN ARE IN METERS.

BASE PREPARED BY INTERMOUNTAIN AERIAL SURVEYS, SALT LAKE CITY, UTAH – M96147

DATE	No.	REVISIONS	DR.	CHKD.
05/05/05	1			CDH
08/29/05	2			CDH
10/19/05	3		JT	GG
06/14/07	4	MODIFIED PERMIT BOUNDARY (IBC) UPDATED PROJECTED MINE PLAN	BR	GG
DEC 09	5	Modified Permit Boundary	AB	GG

NORTH LEASE PRE-SUBSIDENCE SURVEY MAP

Canyon Fuel Company, LLC
Skyline Mines
HC35 BOX 380, HELPER, UTAH 84526
435-448-6463

SCALE: 1" = 1000'	DATE: 11/04/02	CK.BY: C. HANSEN	REVISION: 5
DWG. NO.: 4.17.3-1A		DR.BY: C. HANSEN	12/18/2009
CAD FILE: 4.17.3-1AREV5			