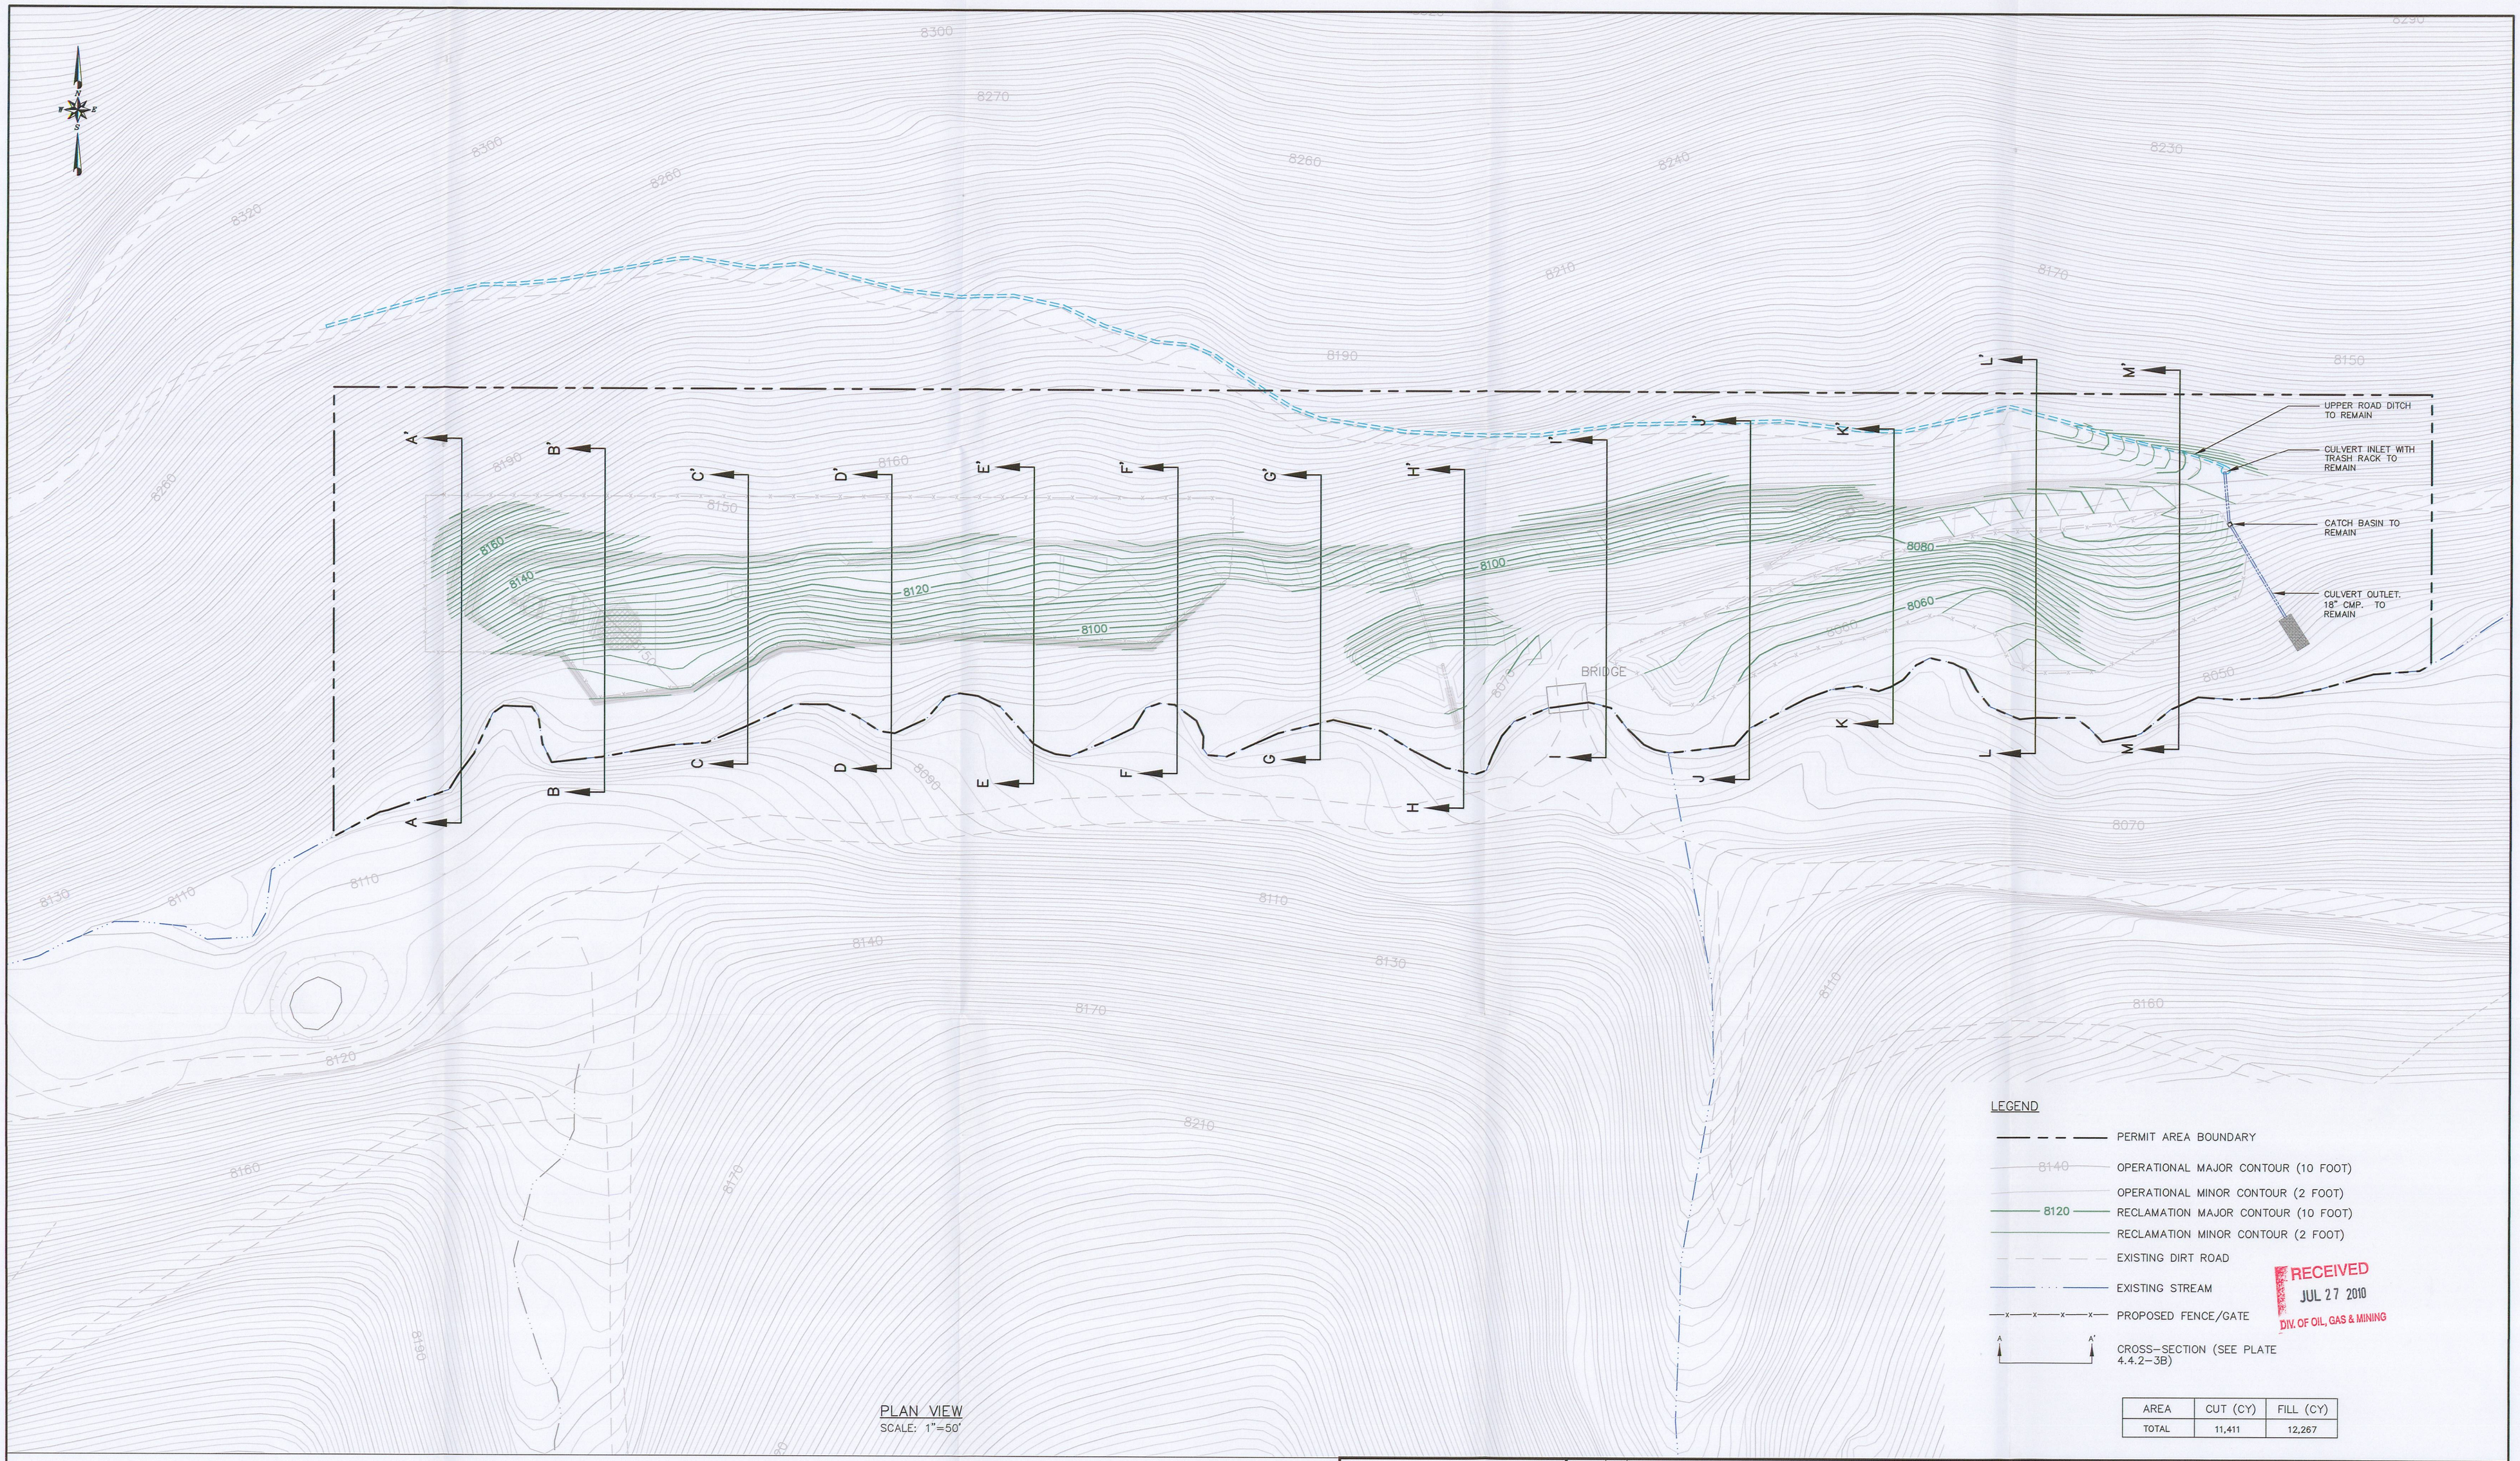

PLAN VIEW
SCALE: 1"=50'

LEGEND

- PERMIT AREA BOUNDARY
- 8140 OPERATIONAL MAJOR CONTOUR (10 FOOT)
- OPERATIONAL MINOR CONTOUR (2 FOOT)
- 8120 RECLAMATION MAJOR CONTOUR (10 FOOT)
- RECLAMATION MINOR CONTOUR (2 FOOT)
- EXISTING DIRT ROAD
- EXISTING STREAM
- PROPOSED FENCE/GATE
- A A' CROSS-SECTION (SEE PLATE 4.4.2-3B)

RECEIVED
JUL 27 2010
DIV. OF OIL, GAS & MINING

AREA	CUT (CY)	FILL (CY)
TOTAL	11,411	12,267

0 50 100
FEET

SEAL:

REGISTERED PROFESSIONAL ENGINEER
No. 186210
GENE H. PLAYER
27 July 2010
STATE OF UTAH

DATE	No.	REVISIONS

WINTER QUARTERS VENTILATION
PROPOSED RECLAMATION PLAN

Canyon Fuel Company, LLC
Skyline Mines

EarthFax Engineering, Inc.
Engineers/Scientists

P.O. BOX 719 HELPER, UTAH 84526
801-637-7925

CAD FILE: EF-G:\UC794-18\4.4.2-3A	DATE: 01-07-10	CK.BY: rbw	REVISION: 0
DWG. NO.: 4.4.2-3A	SCALE: AS SHOWN	DR.BY: swf	SHEET 8 OF 9