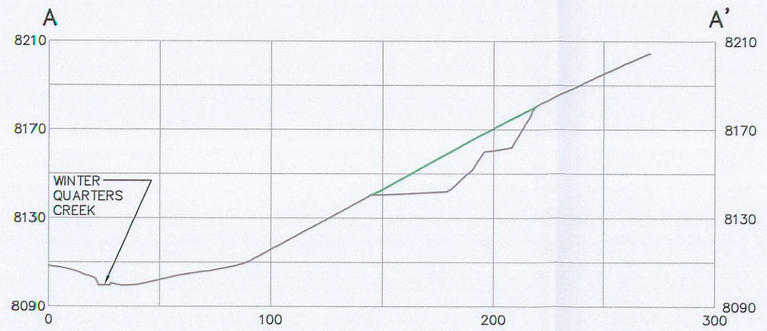

CROSS SECTION A–A'

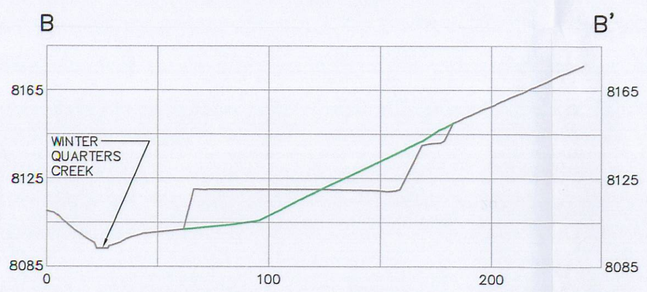

CROSS SECTION B–B'

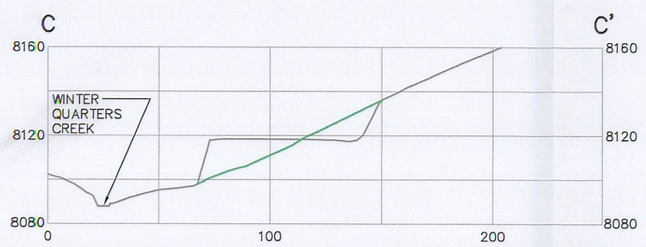

CROSS SECTION C–C'

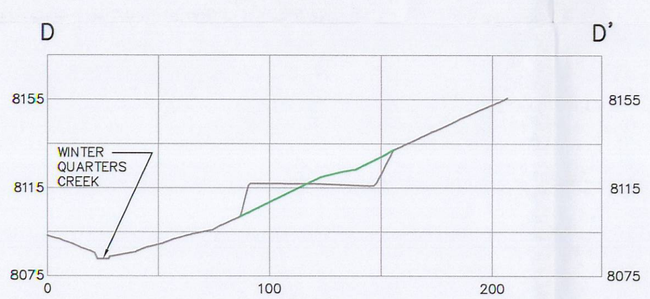

CROSS SECTION D–D'

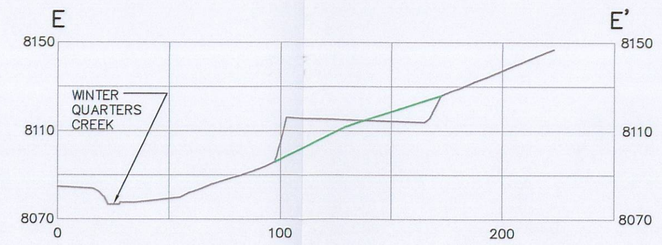

CROSS SECTION E–E'

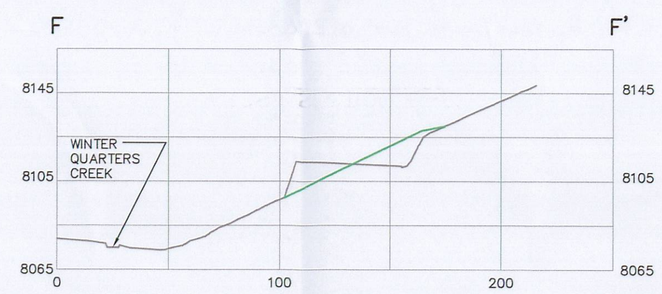

CROSS SECTION F–F'

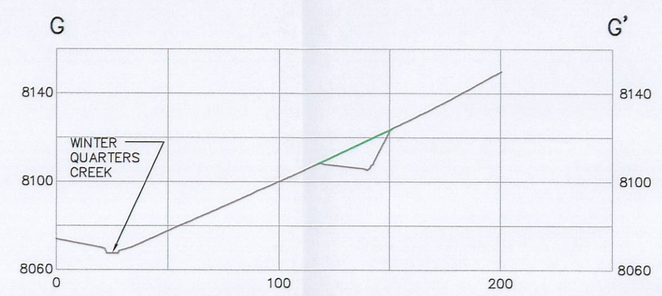

CROSS SECTION G–G'

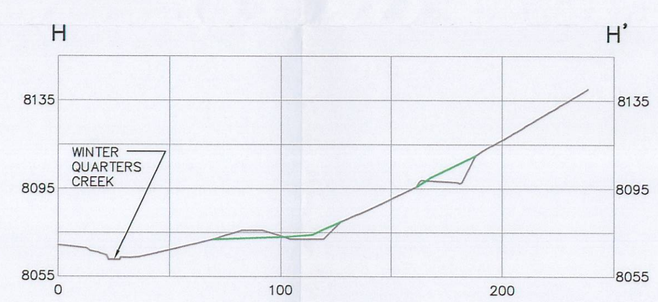

CROSS SECTION H–H'

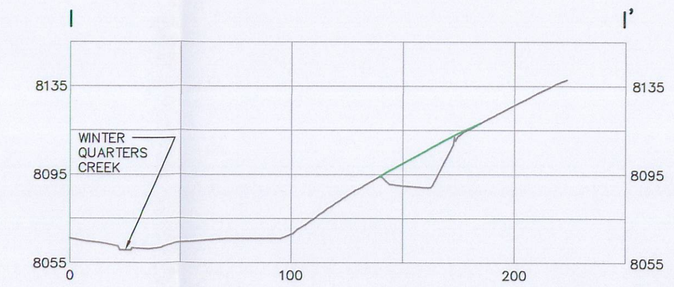

CROSS SECTION I–I'

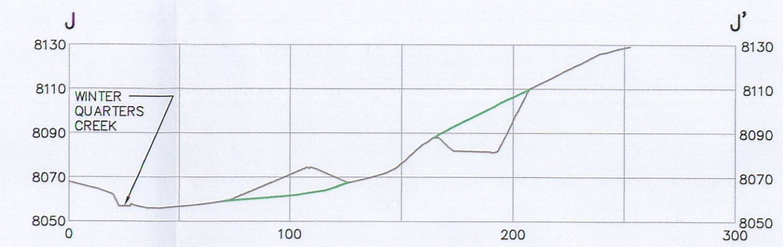

CROSS SECTION J–J'

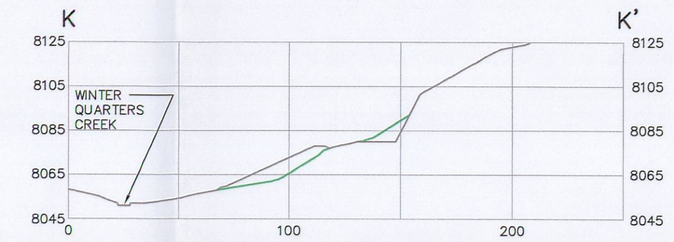

CROSS SECTION K–K'

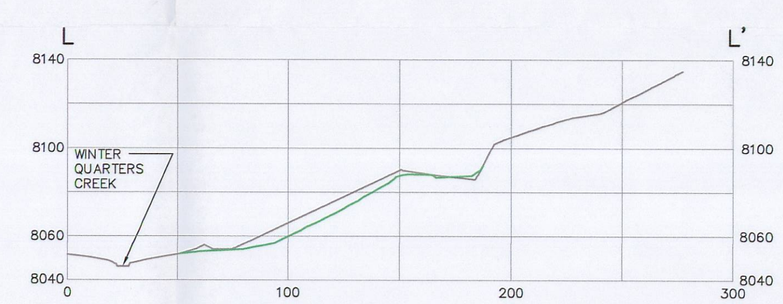

CROSS SECTION L–L'

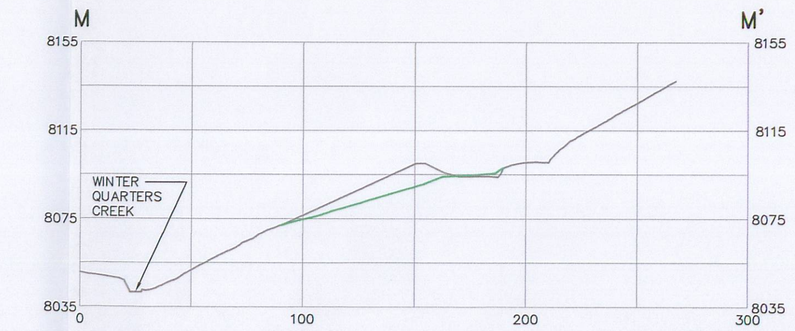

CROSS SECTION M–M'

RECEIVED
JUL 27 2010
DIV. OF OIL, GAS & MINING

LEGEND

OPERATIONAL GROUND SURFACE

RECLAMATION SURFACE

0 100
50 FEET
HORZ. AND VERT.

EarthFax Engineering, Inc.
Engineers/Scientists

SEAL:

REGISTERED PROFESSIONAL ENGINEER
No. 186210
GENE H. PLAYER
STATE OF UTAH

DATE	No.	REVISIONS

WINTER QUARTERS VENTILATION SHAFT PAD
RECLAMATION SURFACE CROSS SECTIONS

Canyon Fuel Company, LLC
Skyline Mines

P.O. BOX 719 HELPER, UTAH 84526
801-637-7925

CAD FILE: EF-G:\UC794-18\4.4.2-3B

DATE: 01-07-10 | CK.BY: rbw
SCALE: AS SHOWN | DR.BY: swf
DWG. NO.: 4.4.2-3B | SHEET 9 OF 9
REVISION: 0