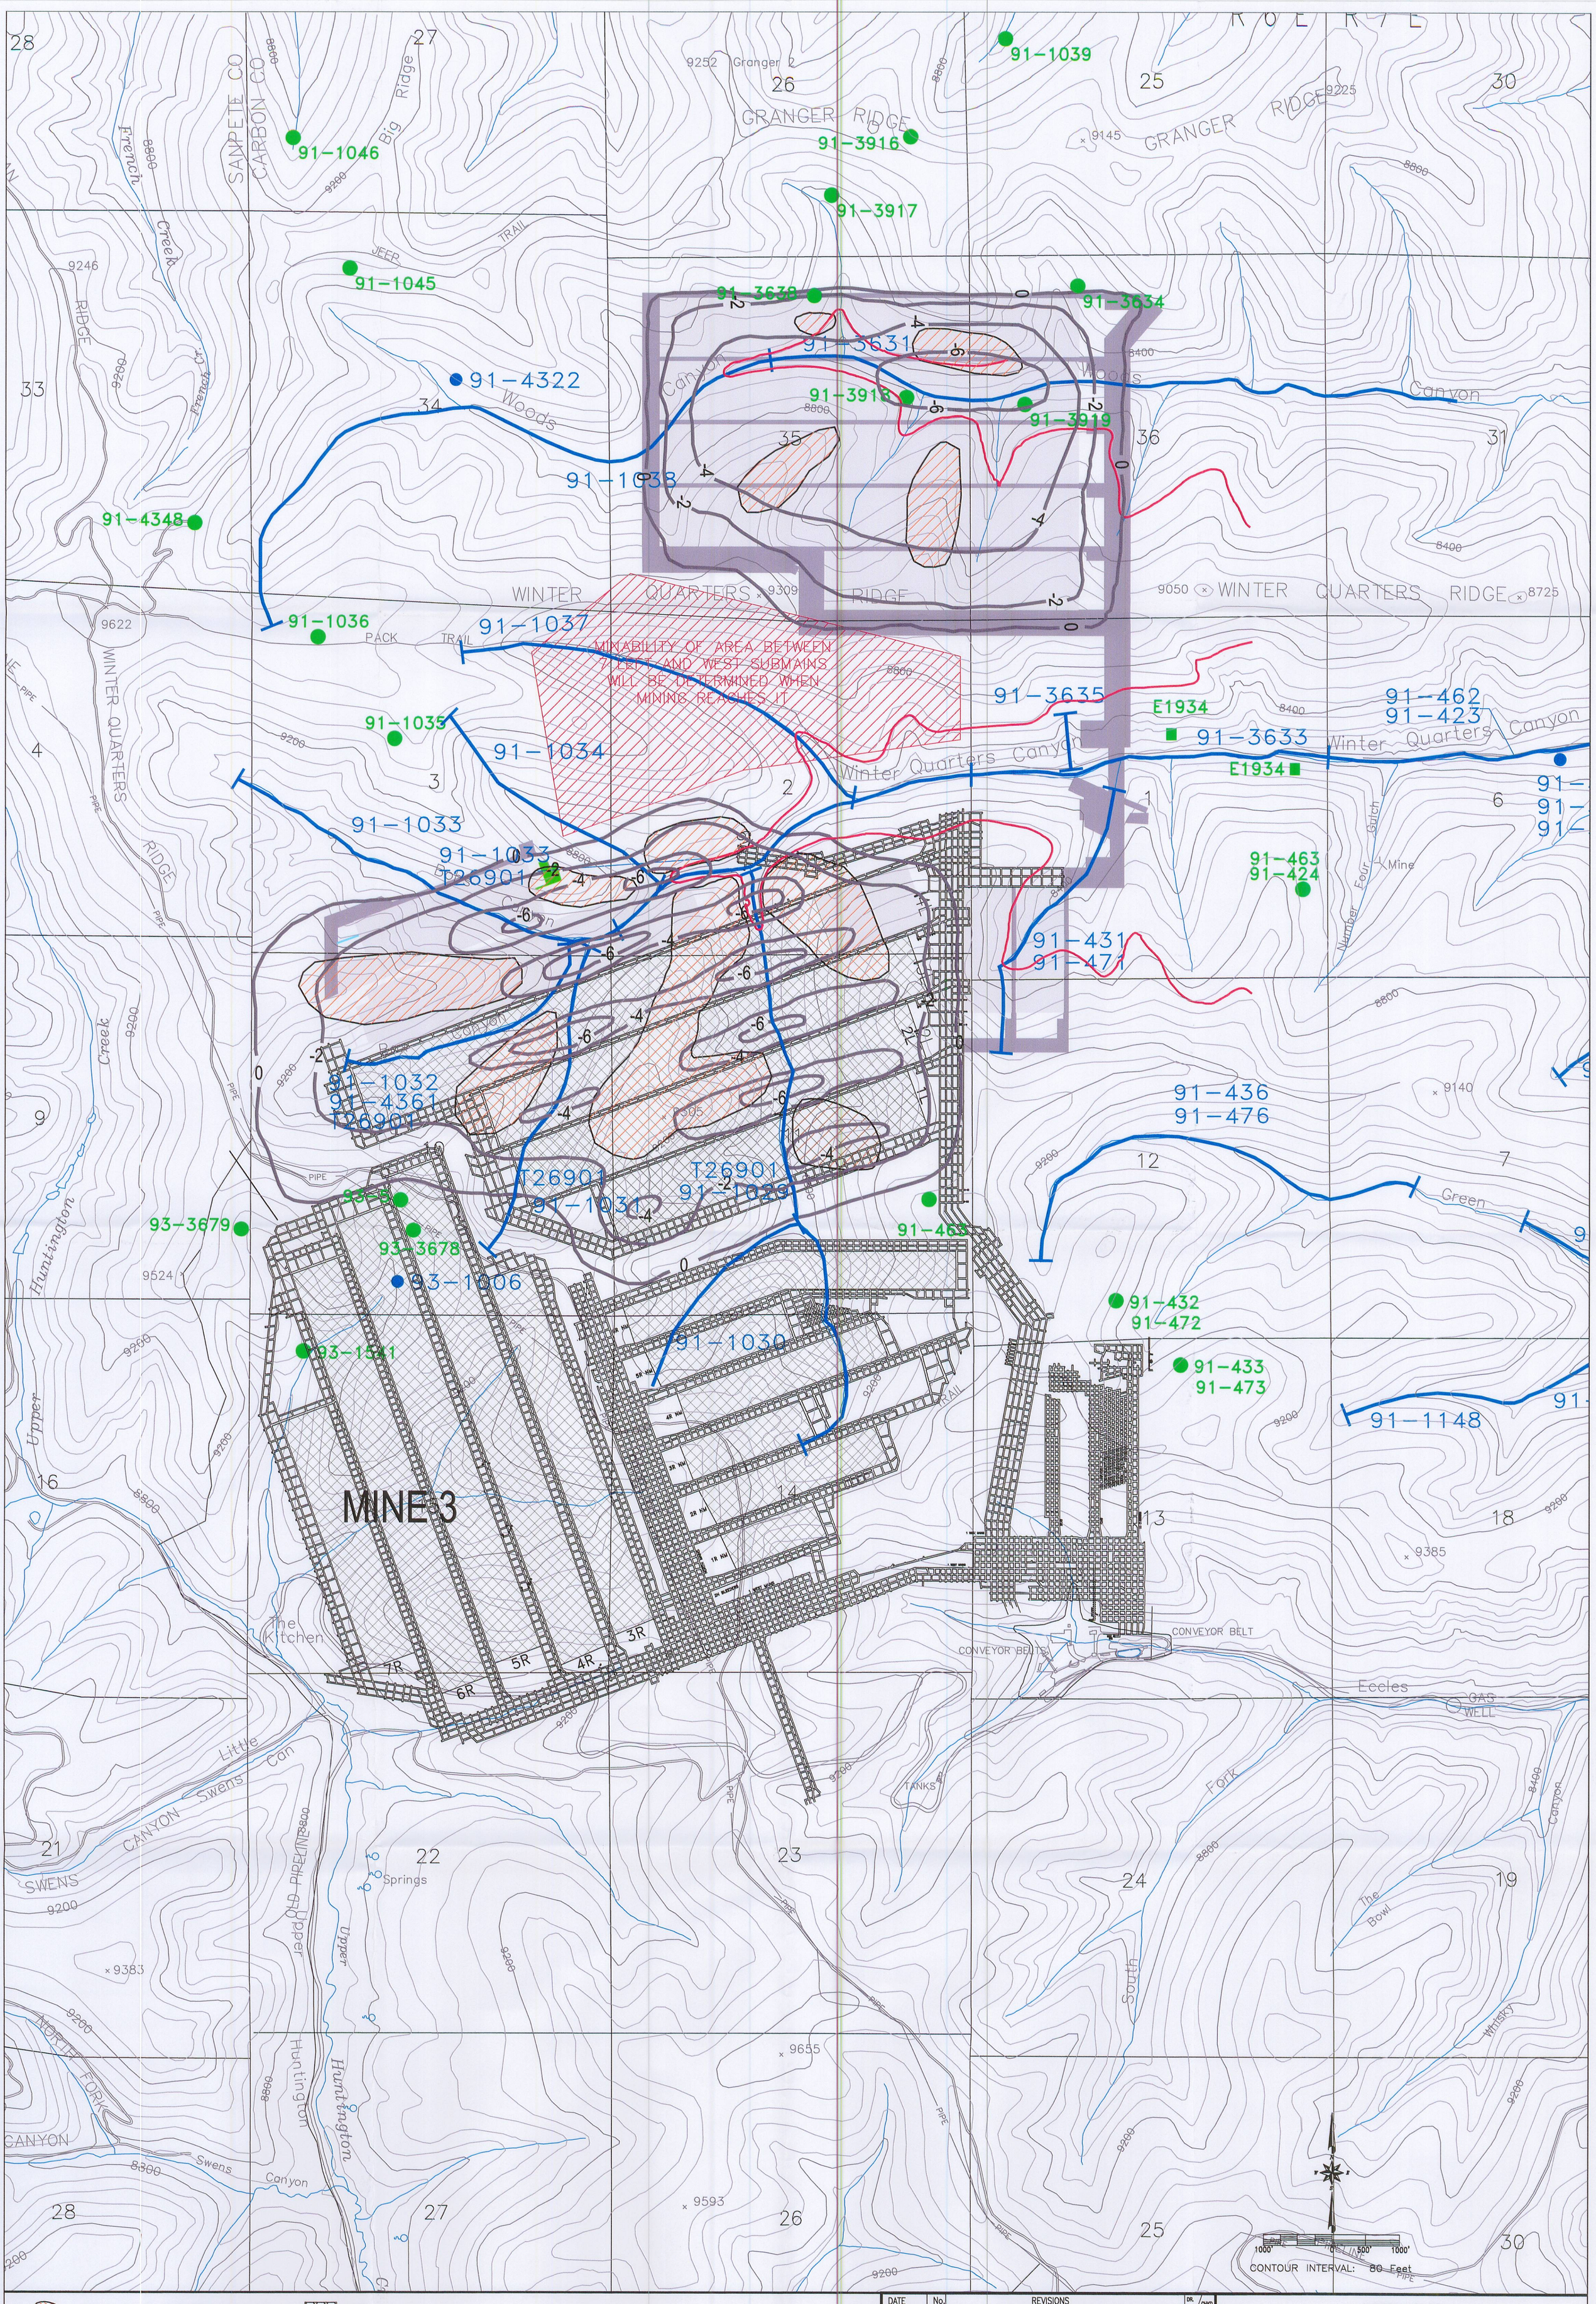

AREAS WHERE MINOR SURFACE CRACKING MAY OCCUR

-2- POTENTIAL SUBSIDENCE CONTOUR

700' FT. OF OVERBURDEN OVER LOWER O'CONNOR "A" SEAM

91-3638 ● GROUND WATER RIGHT LOCATION AND NUMBER

91-3635 SURFACE WATER RIGHT LOCATION AND NUMBER

● 93-1006 SURFACE WATER DIVERSION LOCATIONS

PROJECTED NORTH LEASE WORKINGS

MINED

PROJECTED NORTH LEASE WORKINGS

SEE PLATE 1.6-3 FOR PERMIT AND ADJACENT AREAS

NOTES:

1. COORDINATE BASE ON MINE GRID DATA.
2. MAP DIGITIZED FROM 1:24000 USGS QUADRANGLE MAPS, SCOFIELD, UTAH AND FAIRVIEW LAKES, UTAH.
3. MINE FACILITY, CONVEYOR, AND NEW ECCLES CANYON ROAD LOCATIONS FROM EXISTING RECORD DATA AND INCORPORATED TO MAP IN BEST FIT LOCATIONS.
4. UTM GRID TICK VALUES SHOWN ARE IN METERS.

BASE PREPARED BY INTERMOUNTAIN AERIAL SURVEYS, SALT LAKE CITY, UTAH – M96147

DATE	No.	REVISIONS	DR.	CHKD.
05/05/05	1			CDH
08/29/05	2			CDH
10/19/05	3		JT	GG
06/14/07	4	MODIFIED PERMIT BOUNDARY (IBC) UPDATED PROJECTED MINE PLAN	BR	GG
Oct 09	5	Modified Permit Boundary	AB	GG
JULY 10	6	REMOVED PERMIT BOUNDARY, ADDED LOCATION NOTE	JH	GG
SEPT 10	7	MODIFIED PANEL ORIENTATION, SUBSIDENCE CONTOURS AND AREAS OF POSSIBLE SURFACE CRACKING	AB	GG

NORTH LEASE
PRE-SUBSIDENCE SURVEY MAP

Canyon Fuel Company, LLC
Skyline Mines
HC35 BOX 380, HELPER, UTAH 84526
435-448-6463

SCALE: 1" = 1000'	DATE: 11/04/02	CK.BY: C. HANSEN	REVISION: 7
DWG. NO.: 4.17.3-1A		DR.BY: C. HANSEN	9/09/2010
CAD FILE: 4.17.3-1AREV7			