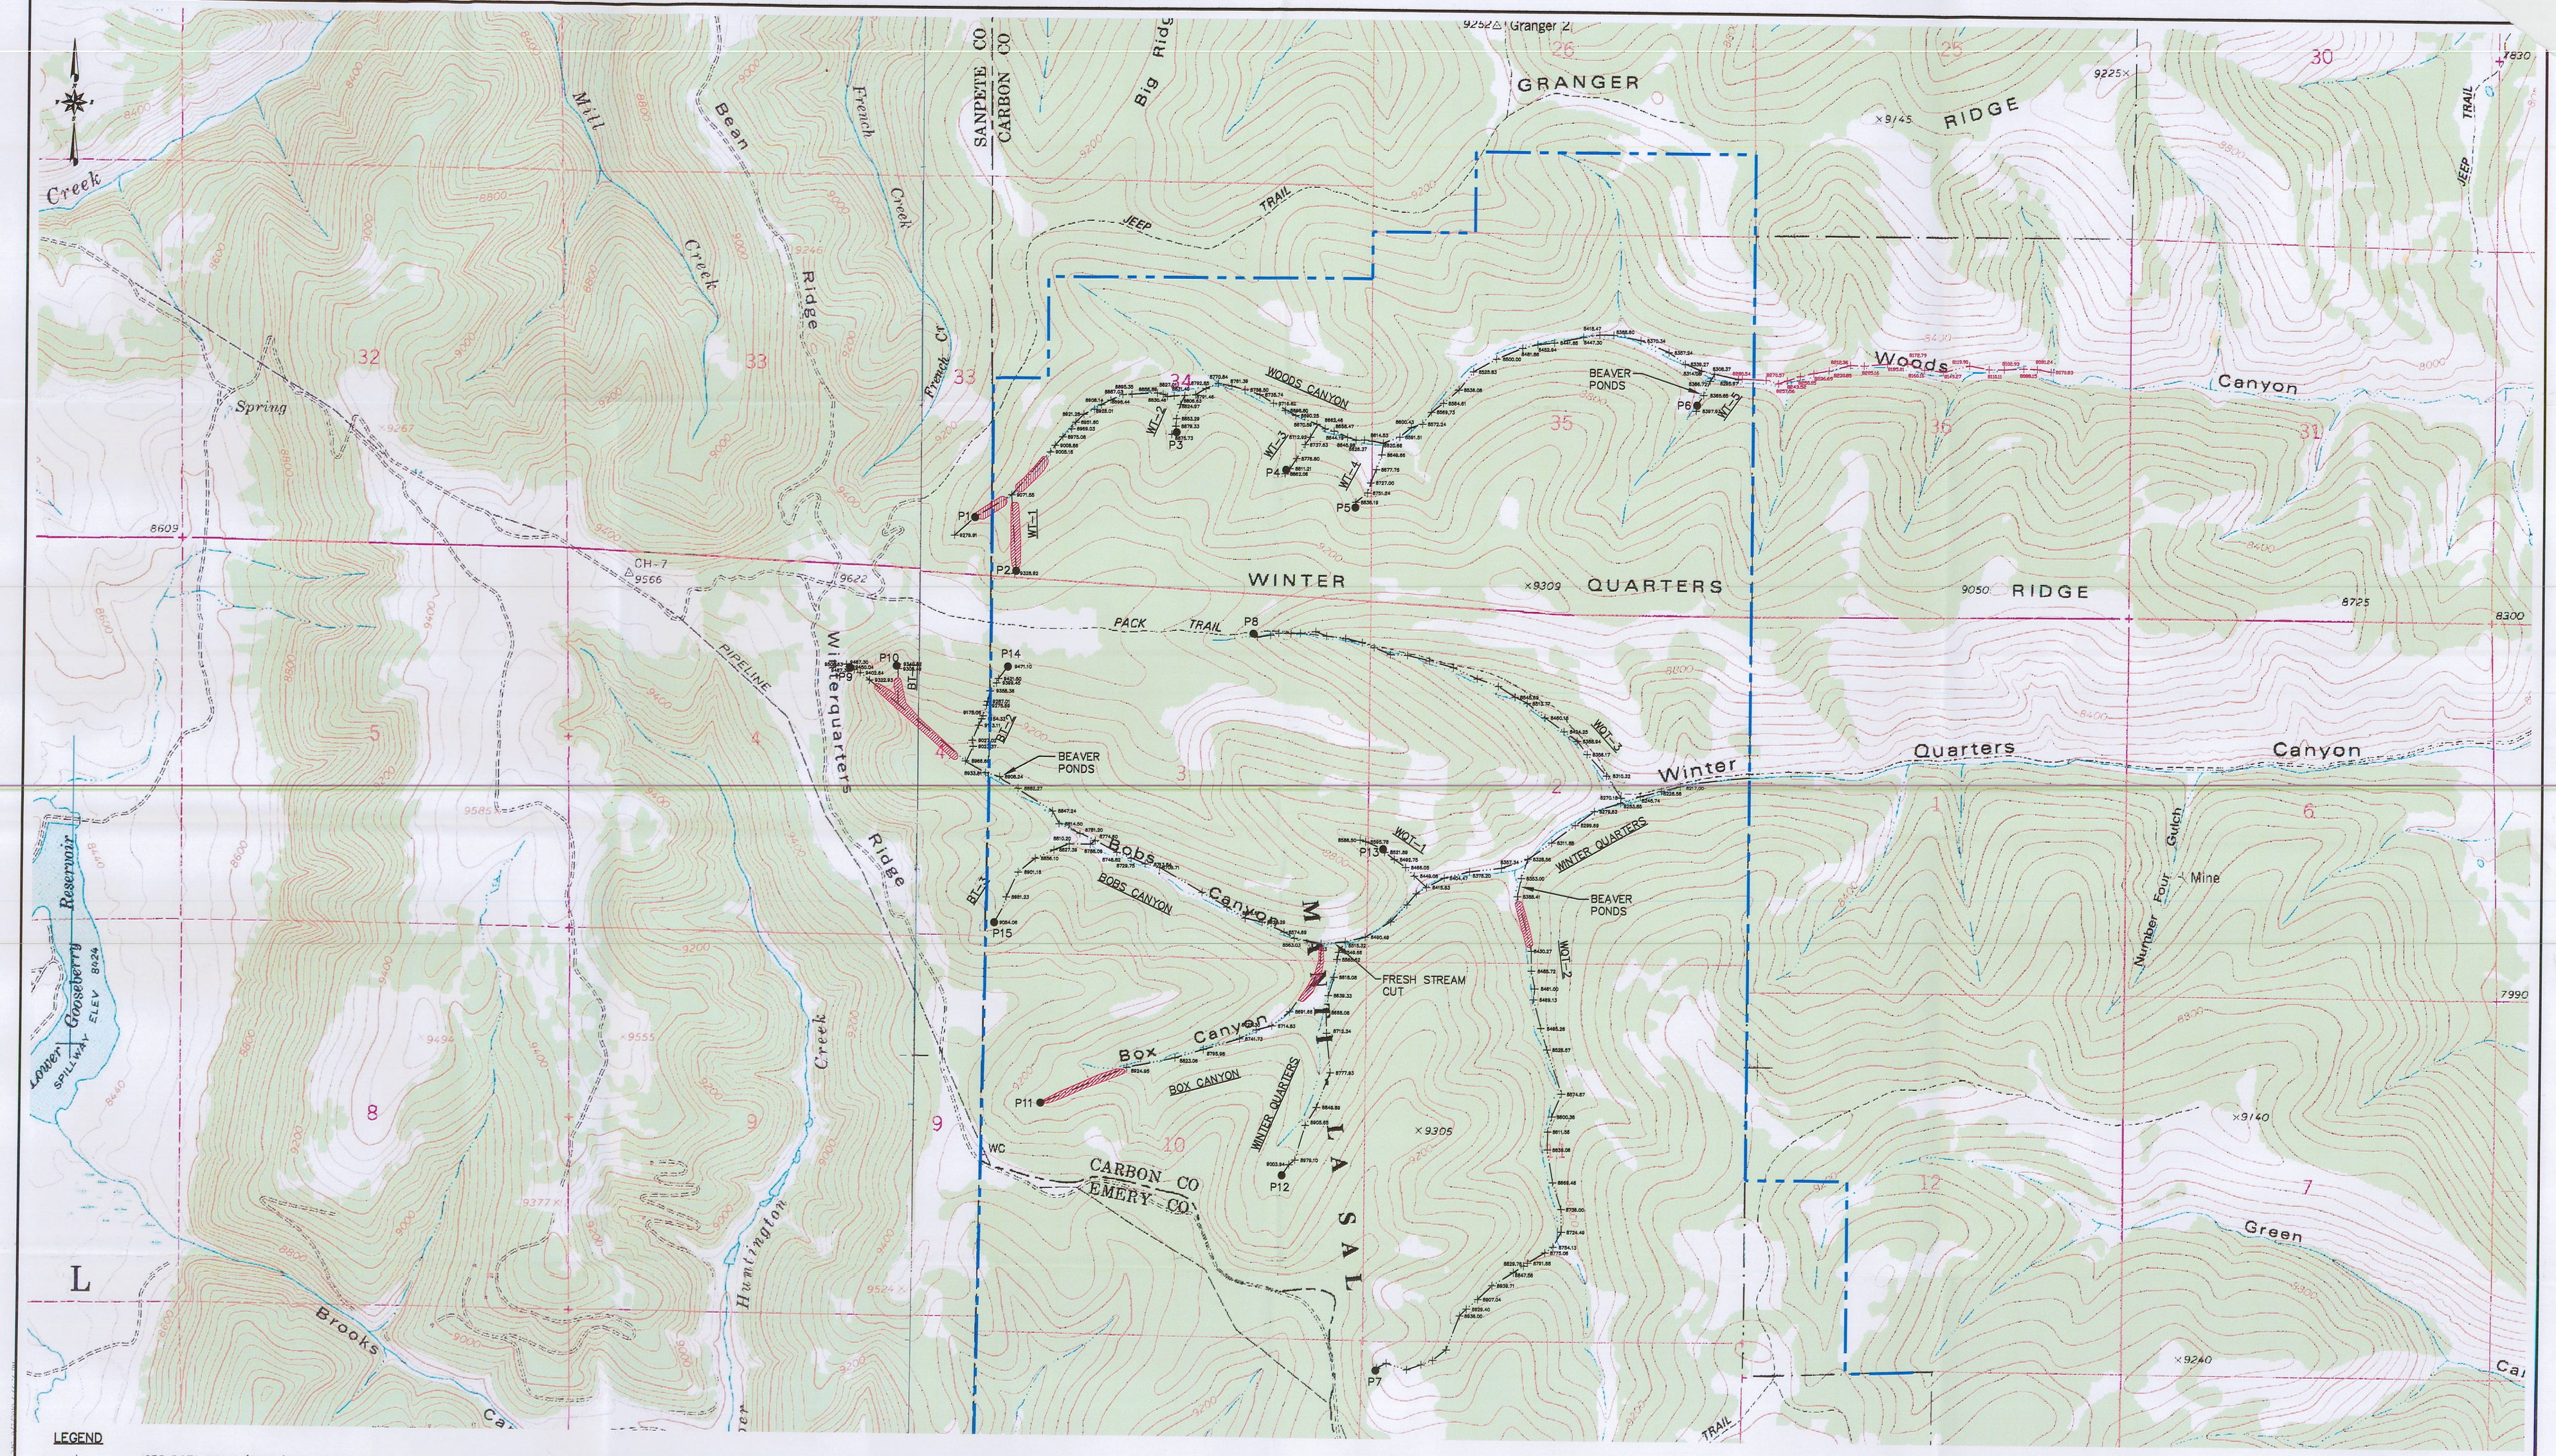

File in:
☐ Confidential
☒ Shelf
☐ Expandable
Date Folder 091610 C10070005
See: Incoming For additional information

EarthFax Engineering, Inc.
Engineers/Scientists

0' 1000'

BASE MAP:
7.5 MINUTE QUADRANGLES: SCOFIELD, UTAH-1979 (NO PHOTO REVISION)
FAIRVIEW LAKES, UTAH-1965 (PHOTOREVISED 1978)

REVISION'S	DATE	BY	DESCRIPTION
	SEP 2010	RBW	2010 PERMIT EXTENSION SURVEY

DRAWN BY: SWF
CHECKED BY: JRH
DATE: 11/2003
APPROVED BY: RBW
DWG DATA: G:\UC794\07\SITE.DWG

CANYON FUEL COMPANY
SKYLINE MINE

PLATE 1
WINTER QUARTERS
SURVEY SITE PLAN