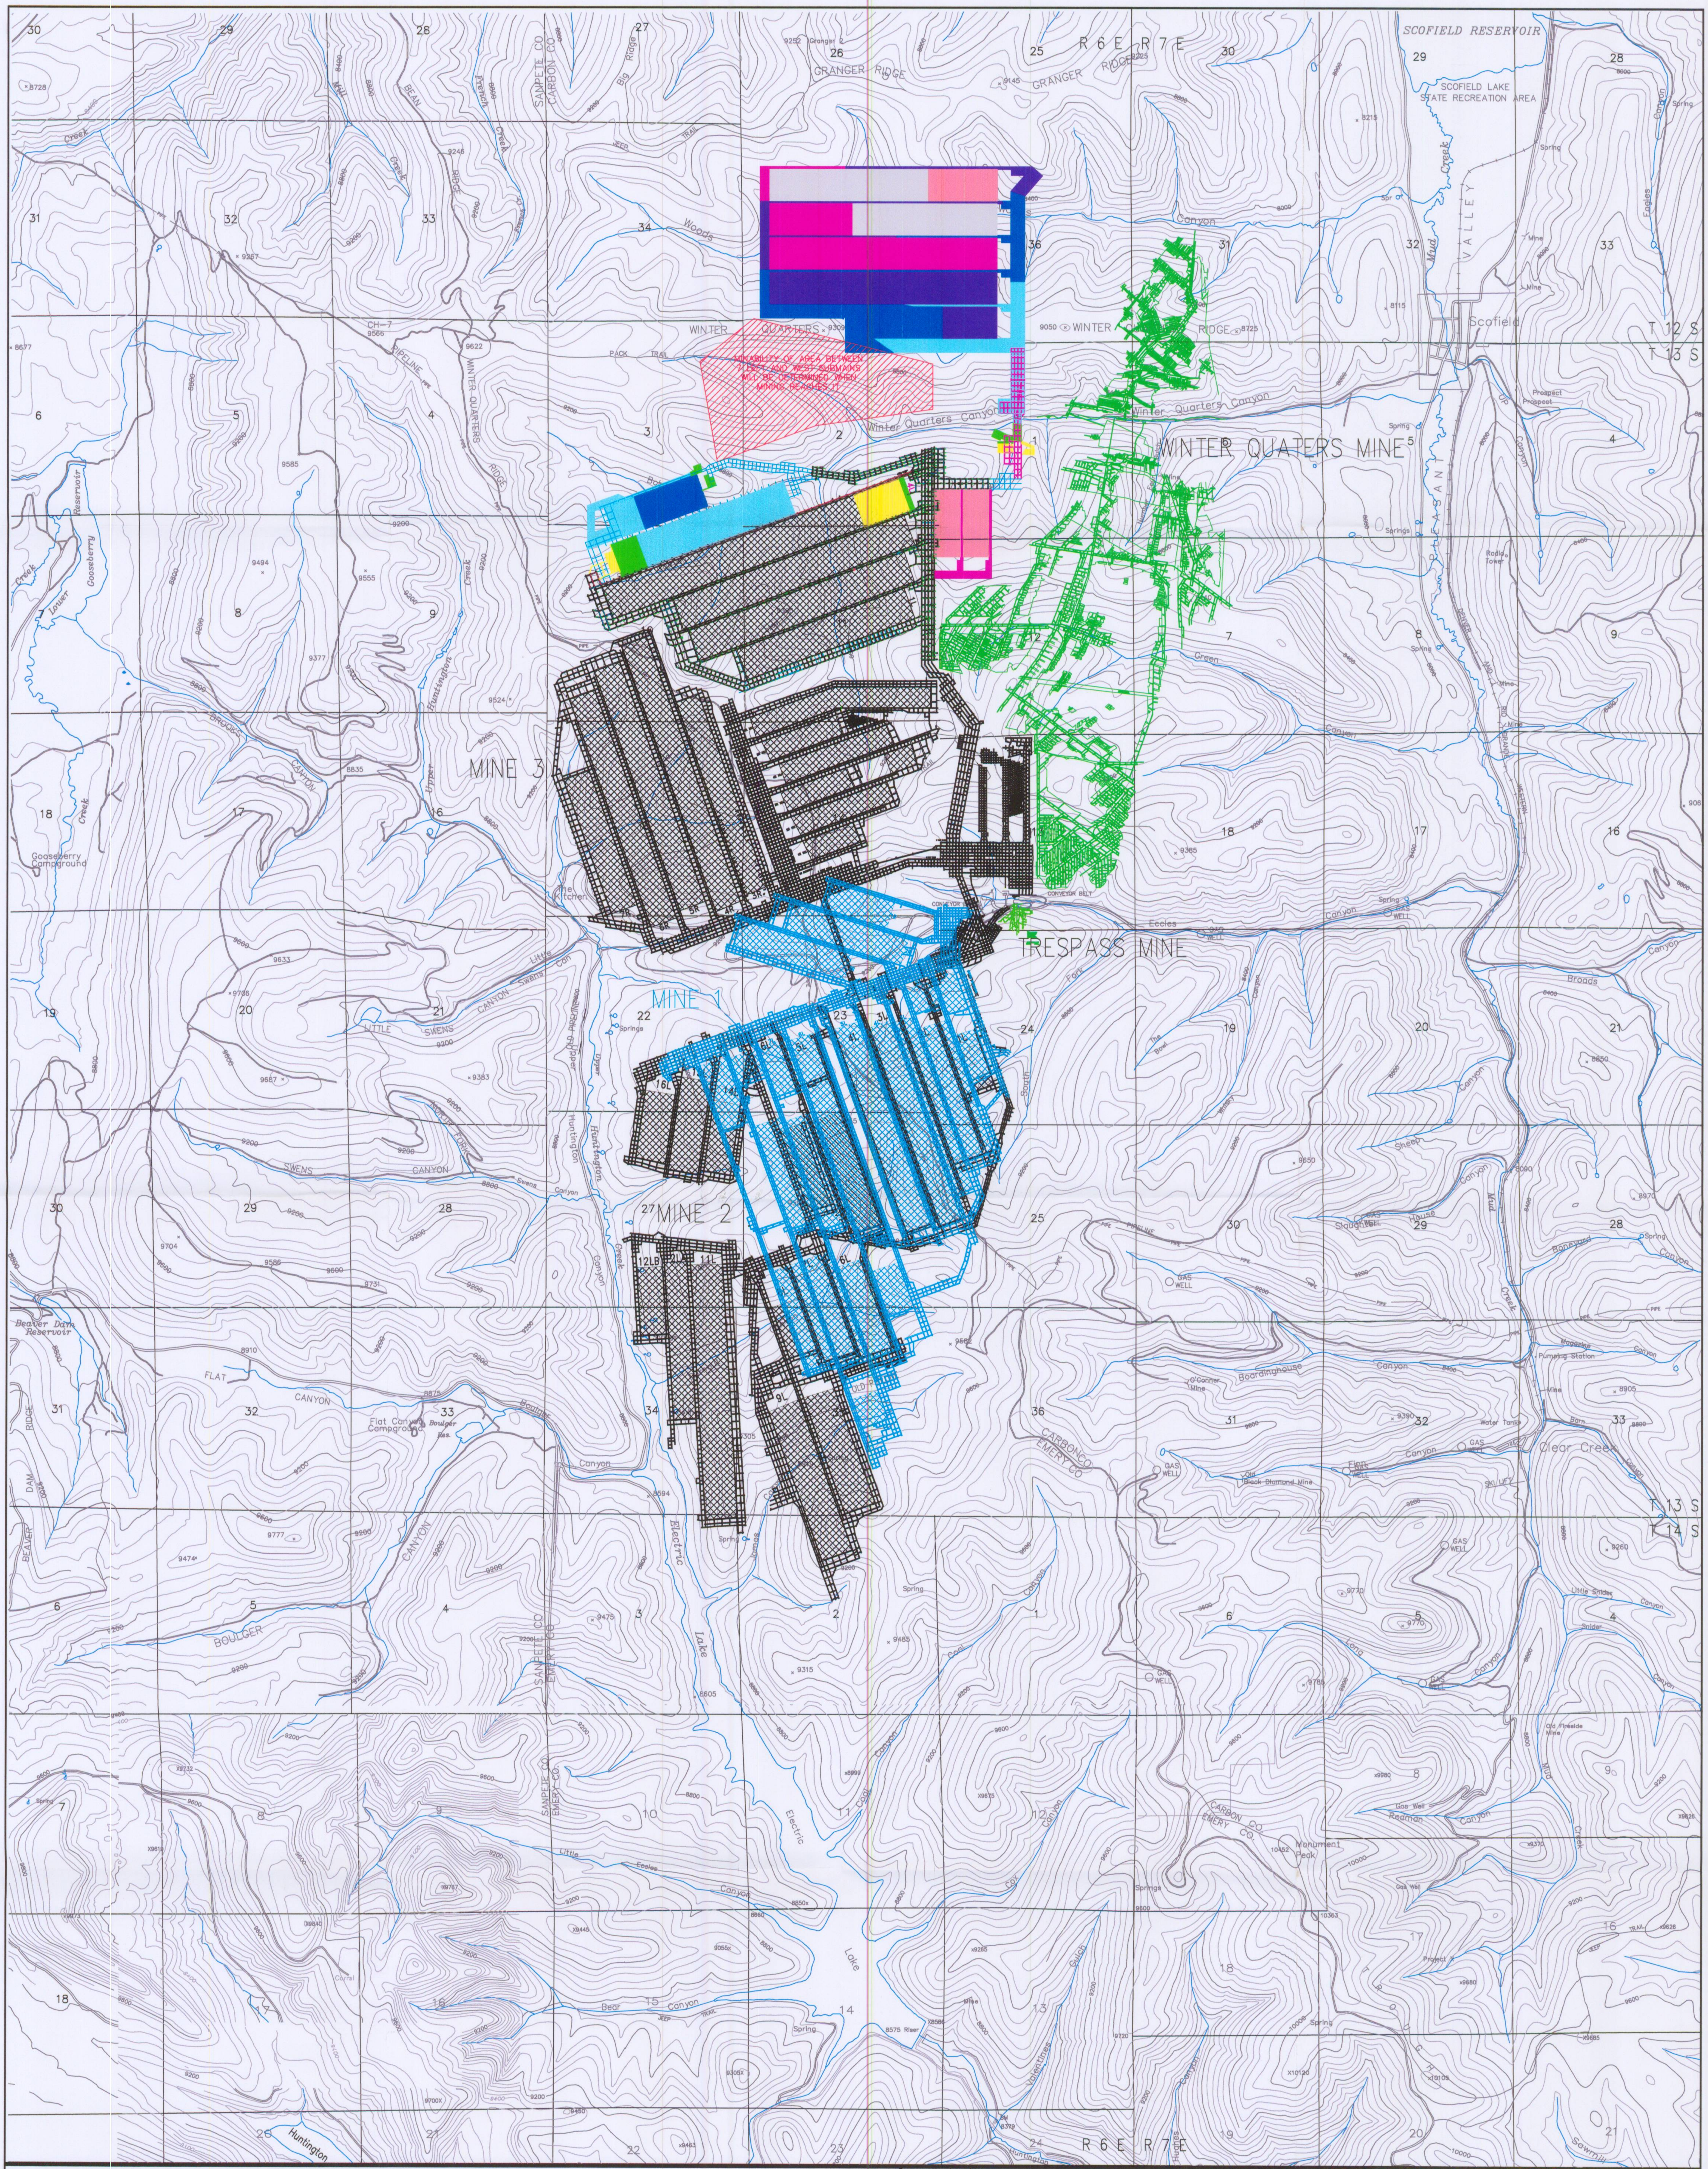

LEGEND

OTHER MINES

COLORED AREAS — Proposed Mining

REGISTERED PROFESSIONAL ENGINEER
CARL W WINTERS
NO 22 157958-2202
STATE OF UTAH

SEE PLATE 1.6-3 FOR PERMIT AND ADJACENT AREAS

2000' 0' 1000' 2000'

CONTOUR INTERVAL: 80 Feet

NOTES:
1. COORDINATE BASE ON MINE GRID DATA.
2. MAP DIGITIZED FROM 1:24000 USGS QUADRANGLE MAPS, SCOFIELD, UTAH AND FAIRVIEW LAKES, UTAH.
3. MINE FACILITY, CONVEYOR, AND NEW ECCLES CANYON ROAD LOCATIONS FROM EXISTING RECORD DATA AND INCORPORATED TO MAP IN BEST FIT LOCATIONS.
4. UTM GRID TICK VALUES SHOWN ARE IN METERS.

I, Carl W. Winters, cannot certify the accuracy of the Winter Quarters Mine workings. The map illustrates the best available information.

BASE PREPARED BY INTERMOUNTAIN AERIAL SURVEYS, SALT LAKE CITY, UTAH – M96147

DATE	No.	REVISIONS	DR./CHKD.
09/04/02	1		/CDH
08/25/05	2	UPDATED ABANDONED ADJACENT WORKINGS	/CDH
10/19/07	3	MODIFIED PERMIT BOUNDARY (IBC & WASTE ROCK) UPDATED MINE WORKINGS	BR/GG
12/17/09	4	MODIFIED PERMIT BOUNDARY	AB/GG
07/20/10	5	REMOVED PERMIT BOUNDARY, ADDED LOCATION NOTE	JH/GG
8/20/10	6	MODIFIED FUTURE MINING PANEL ORIENTATION	AB/GG

ABANDONED ADJACENT WORKINGS

RECEIVED
JAN 11 2011
DIV. OF OIL, GAS & MINING

Canyon Fuel Company, LLC
HC35 BOX 380, HELPER, UTAH 84526
435-448-6463

Skyline Mines

SCALE: 1" = 2000'	DATE:	CK.BY: C. Hansen	REVISION: 6
DWG. NO.: 2.2.7–7		DR.BY:	8/20/2010
CAD FILE: 2.2.7–7REV6			

File in:
☐ Confidential
☒ Shelf
☐ Expandable
Date Folder 01112011 C/0070005
See Incoming For additional information