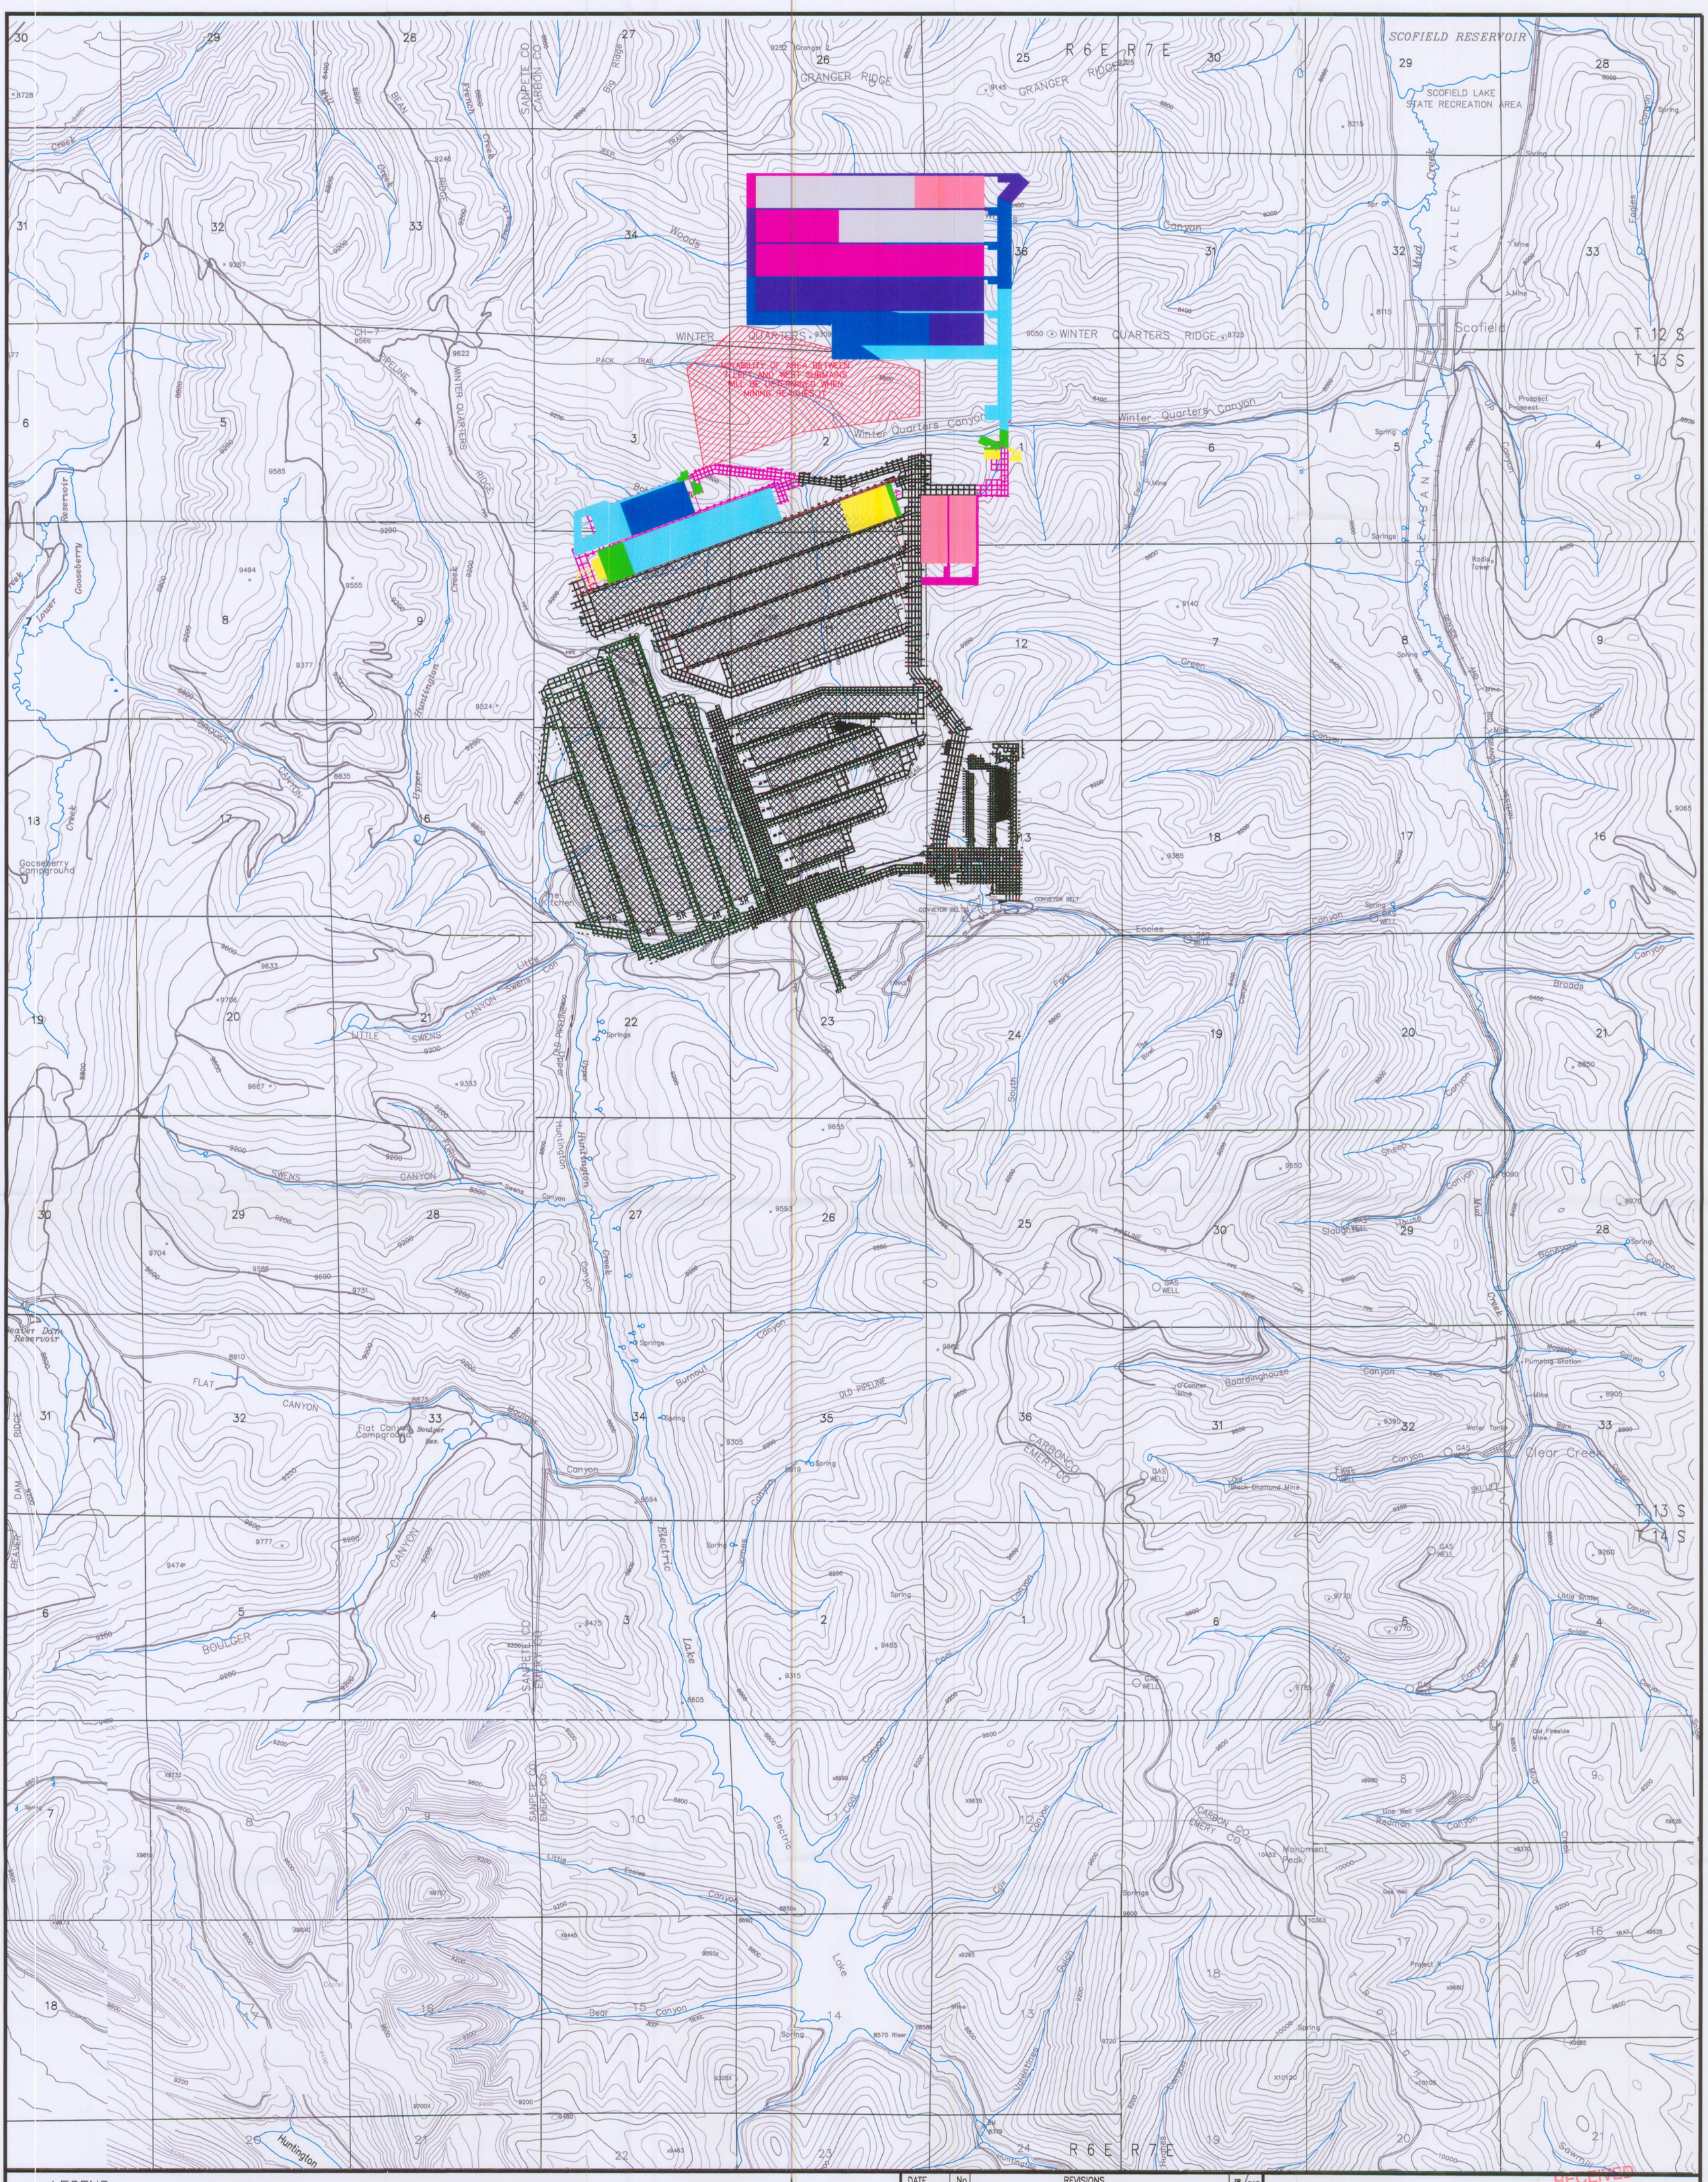

LEGEND

- 3rd Quarter 2010
- 4th Quarter 2010
- 2011
- 2012
- 2013
- 2014
- 2015
- 2016
- Projected Subsidence Limit

AS MINED

SEE PLATE 1.6-3 FOR PERMIT AND ADJACENT AREAS

NOTES:

1. COORDINATE BASE ON MINE GRID DATA.
2. MAP DIGITIZED FROM 1:24000 USGS QUADRANGLE MAPS, SCOFIELD, UTAH AND FAIRVIEW LAKES, UTAH.
3. MINE FACILITY, CONVEYOR, AND NEW ECCLES CANYON ROAD LOCATIONS FROM EXISTING RECORD DATA AND INCORPORATED TO MAP IN BEST FIT LOCATIONS.
4. UTM GRID TICK VALUES SHOWN ARE IN METERS.

BASE PREPARED BY INTERMOUNTAIN AERIAL SURVEYS, SALT LAKE CITY, UTAH – M96147

2000' 0' 1000' 2000'

CONTOUR INTERVAL: 80 Feet

DATE	No.	REVISIONS	DR.	CHKD.
09/04/02	1			CDH
10/07/02	2			CDH
05/05/05	3			CDH
08/29/05	4			CDH
JUNE 07	5	MODIFIED PERMIT BOUNDARY (IBC & WASTE ROCK) UPDATED MINE 3	BR	GG
DEC 09	6	Modified Permit Boundary and Mine Timing	AB	GG
JULY 10	7	REMOVED PERMIT BOUNDARY, ADDED LOCATION NOTE	JH	GG
SEPT 10	8	MODIFIED PANEL ORIENTATION AND MINING TIMING	AB	GG

MINE 3
MINE PLAN

RECEIVED
JAN 11 2011
DIV. OF OIL, GAS & MINING

Canyon Fuel Company, LLC
Skyline Mines
HC35 BOX 380, HELPER, UTAH 84526
435-448-6463

SCALE: 1" = 2000'	DATE: 09/04/02	CK.BY:C. Hansen	REVISION: 8
DWG. NO.: 3.1.8-2		DR.BY:	9/9/2010
CAD FILE: 3.1.8-2REVB			

File in:
☐ Confidential
☒ Shelf
☐ Expandable
Date Folder 01112011 C0070005
See Incoming for additional information

REGISTERED PROFESSIONAL ENGINEER
CARL W WINTERS
NO 22 157958-2202
STATE OF UTAH
1-11