SKYLINE MINE

WINTER QUARTERS VENTILATION PAD

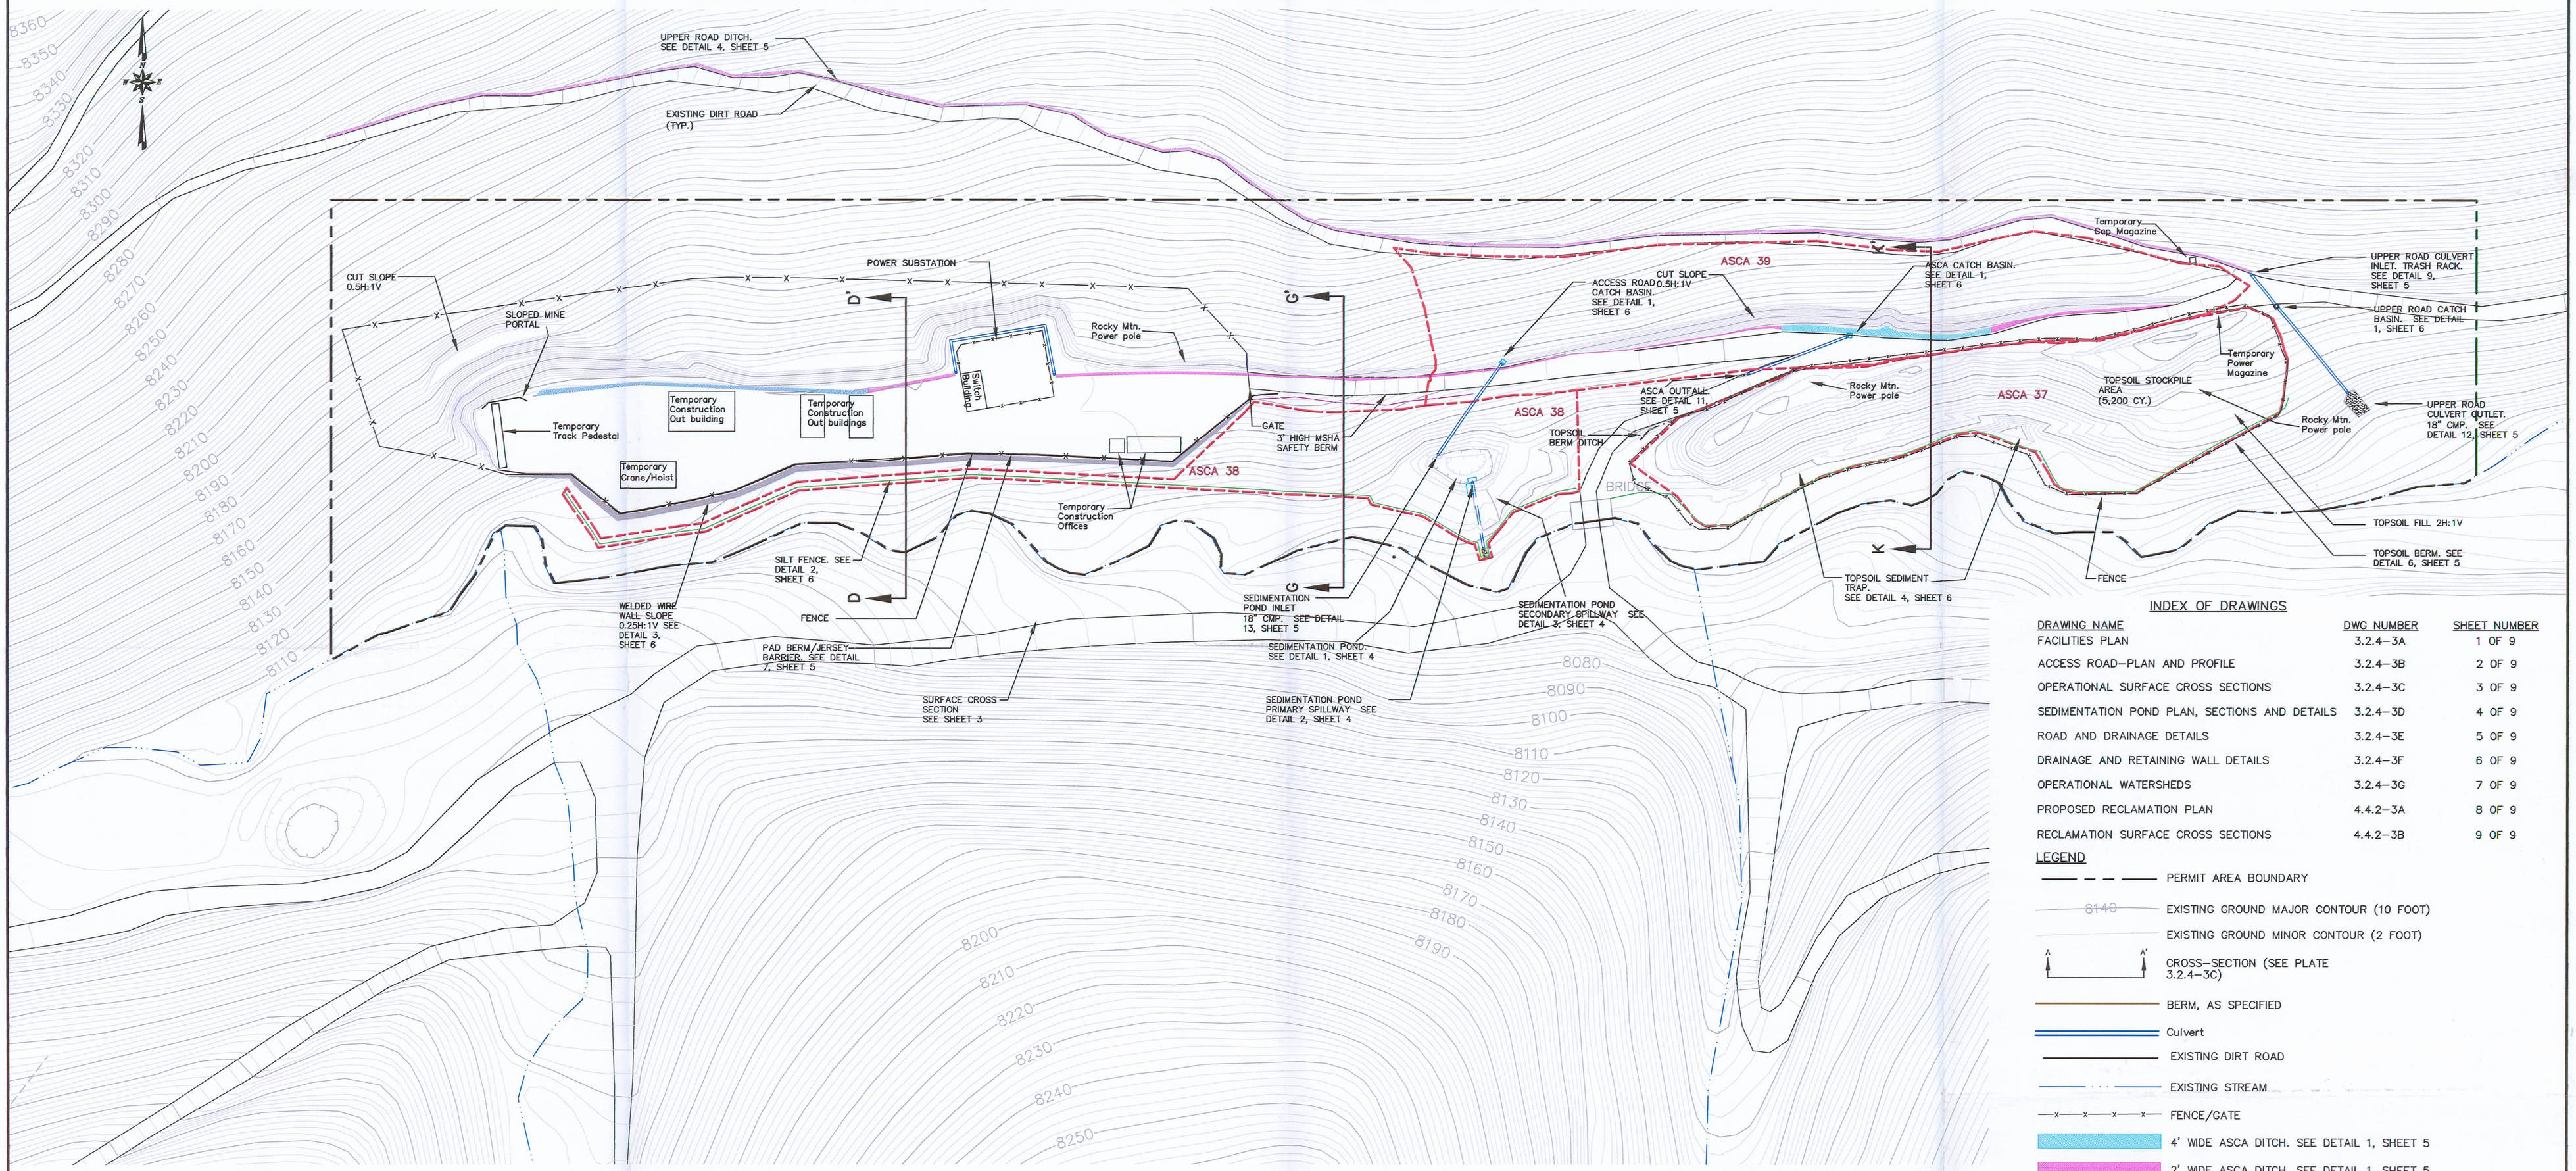

PLAN VIEW
SCALE: 1"=50'

AREA	CUT (CY)	FILL (CY)
ACCESS ROAD AND PAD	13,192	7,314
SEDIMENTATION POND EMBANKMENT	522	90
TOPSOIL SEDIMENT TRAP	0	25
1.6 FEET OF TOPSOIL REMOVED (73,667SF AREA)	0	5,200
TOTAL	13,714	12,629

INDEX OF DRAWINGS

DRAWING NAME	DWG NUMBER	SHEET NUMBER
FACILITIES PLAN	3.2.4–3A	1 OF 9
ACCESS ROAD–PLAN AND PROFILE	3.2.4–3B	2 OF 9
OPERATIONAL SURFACE CROSS SECTIONS	3.2.4–3C	3 OF 9
SEDIMENTATION POND PLAN, SECTIONS AND DETAILS	3.2.4–3D	4 OF 9
ROAD AND DRAINAGE DETAILS	3.2.4–3E	5 OF 9
DRAINAGE AND RETAINING WALL DETAILS	3.2.4–3F	6 OF 9
OPERATIONAL WATERSHEDS	3.2.4–3G	7 OF 9
PROPOSED RECLAMATION PLAN	4.4.2–3A	8 OF 9
RECLAMATION SURFACE CROSS SECTIONS	4.4.2–3B	9 OF 9

LEGEND

- PERMIT AREA BOUNDARY
- 8140 EXISTING GROUND MAJOR CONTOUR (10 FOOT)
- EXISTING GROUND MINOR CONTOUR (2 FOOT)
- A A' CROSS–SECTION (SEE PLATE 3.2.4–3C)
- BERM, AS SPECIFIED
- Culvert
- EXISTING DIRT ROAD
- EXISTING STREAM
- FENCE/GATE
- 4' WIDE ASCA DITCH. SEE DETAIL 1, SHEET 5
- 2' WIDE ASCA DITCH. SEE DETAIL 1, SHEET 5
- PAD SWALE. SEE DETAIL 2, SHEET 5
- ASCA 39 (ALTERNATIVE SEDIMENT CONTROL AREA)
- Riprap

RECEIVED
FEB 22 2012
DIV. OF OIL, GAS & MINING

GENERAL NOTES:

File in:
☐ Confidential
☐ Shelf
☒ Expandable
Date Folder 0222/2 0070005
Incoming

0 50 100
FEET

SEAL:
REGISTERED PROFESSIONAL ENGINEER
CARL W WINTERS
NO 22 157958-2202
STATE OF UTAH

DATE	No.	REVISIONS
10–4–11	1	Added Temporary Powder and Cap magazines and temporary construction buildings
12–21–11	2	Provided As–built modifications

WINTER QUARTERS VENTILATION PAD
FACILITIES AS–BUILT PLAN

Canyon Fuel Company, LLC
Skyline Mines

P.O. BOX 719 HELPER, UTAH 84526
801–637–7925

CAD FILE: EF–Q:\UC794–18\3.2.4–3A	DATE: 12–21–11	CK.BY: CWW	REVISION: 2
	SCALE: AS SHOWN	DR.BY: TWE	
DWG. NO.: 3.2.4–3A	SHEET 1 OF 9		12–21–11