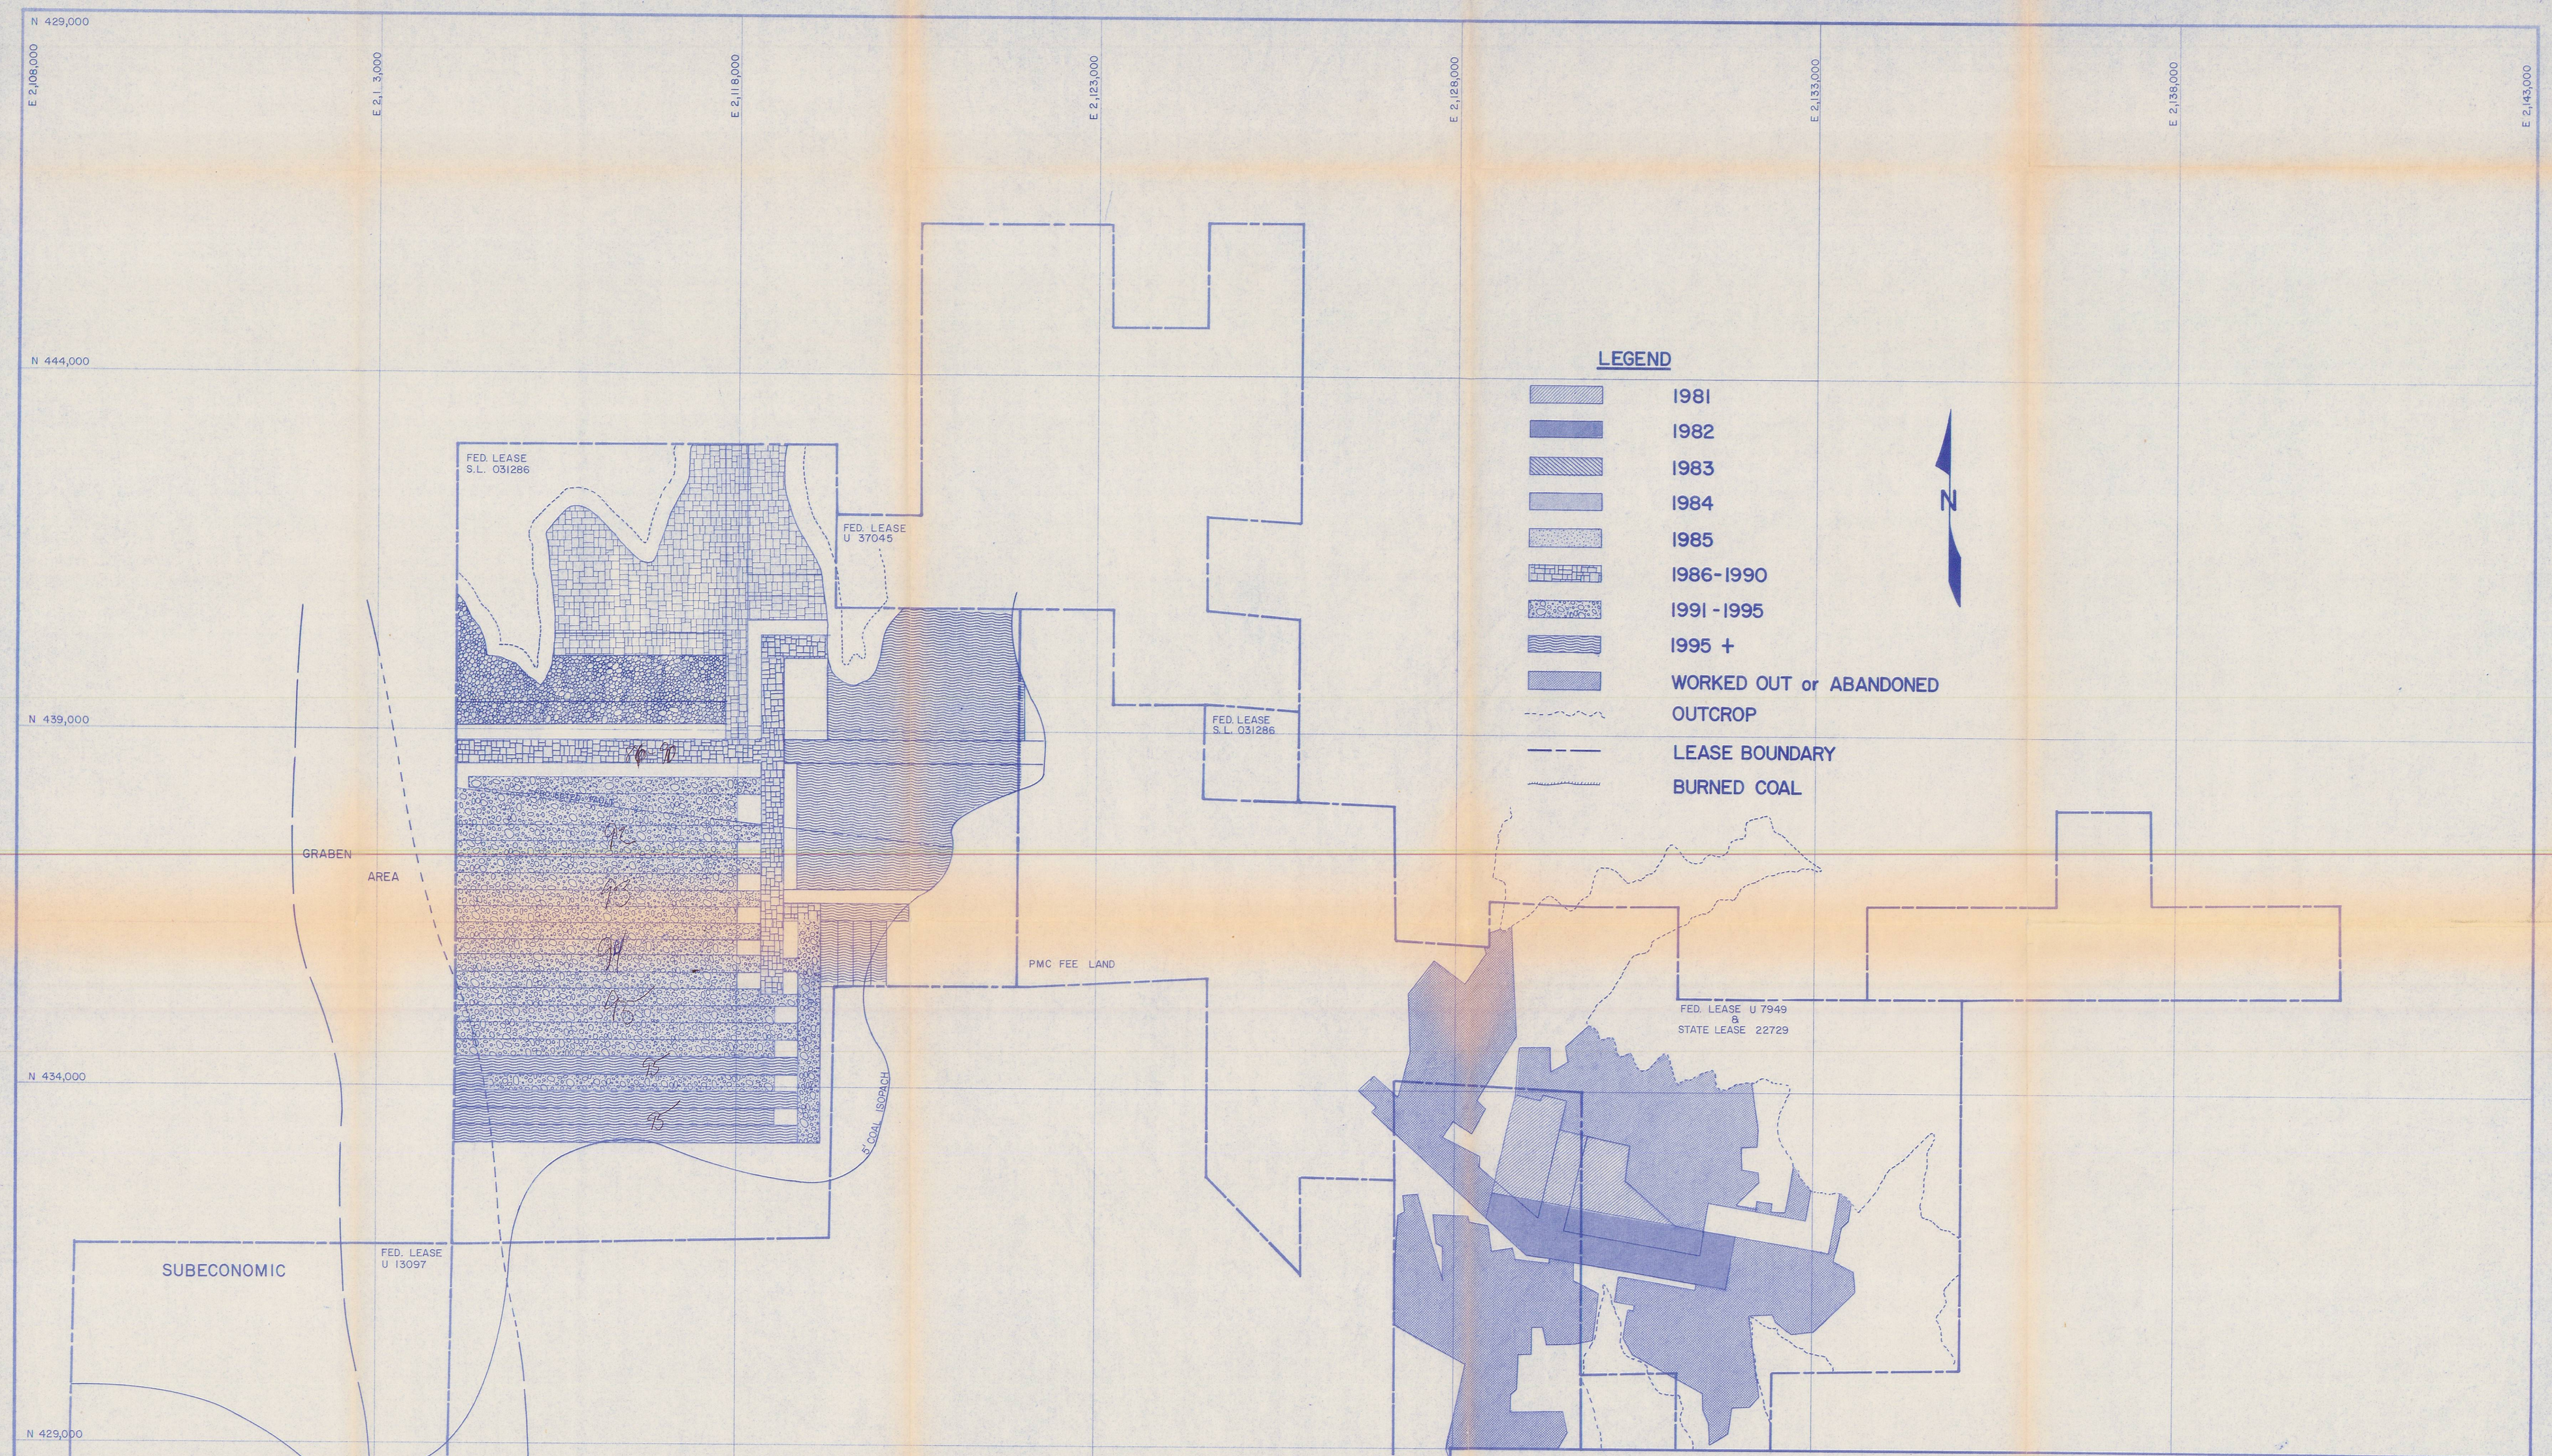

DESIGNED	DRAFTED VWS	CHECKED
SCALE 1" = 1000'	DATE 12/10/81	

REV.	DATE	DESCRIPTION	APPR.
1			
2			
3			
4			
5			
6			

HIAWATHA SEAM
MINING PROJECTIONS 1981-1995

PLATEAU MINING CO.

P.O. BOX 539 PRICE, UTAH 84501 PHONE 801 637-2875

SHEET NO.