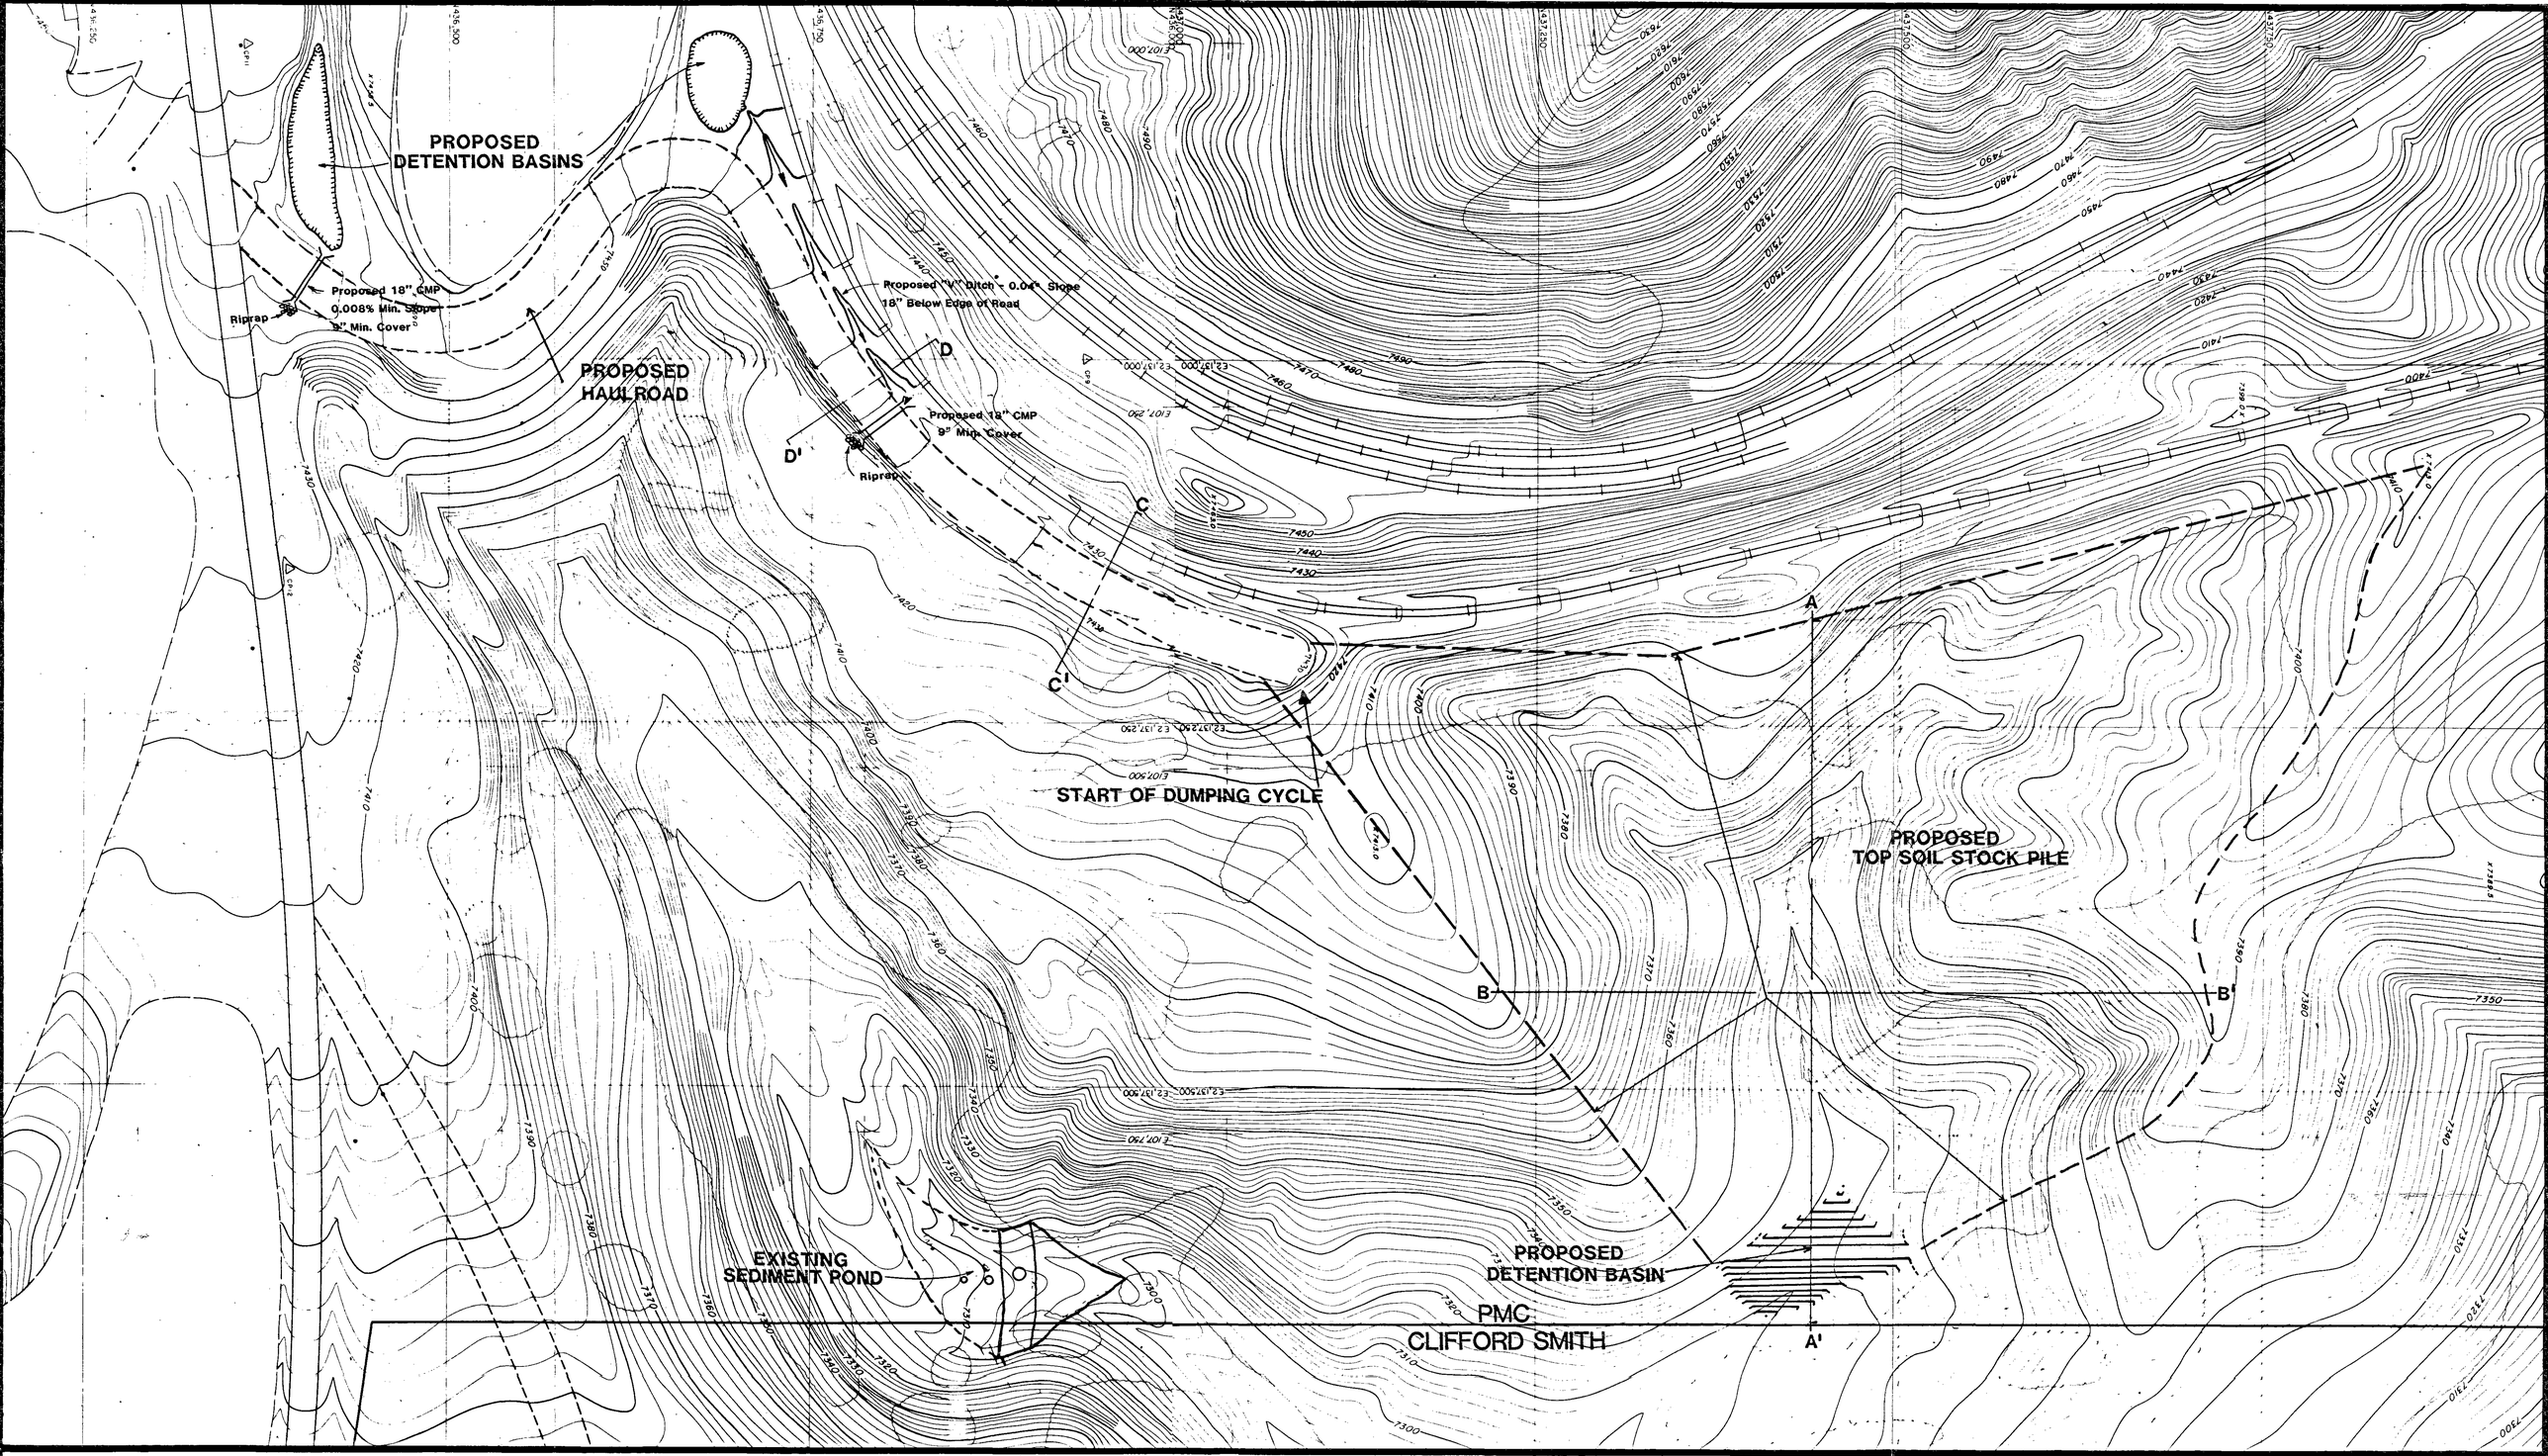

Topographic map prepared by
Kucera & Associates Inc. 1976
Proposed improvement layout
and topographic modifications
provided by Plateau Mining Inc.

N

Scale: 1 inch = 50 feet

NOTE : See drawings 4 and 5 for cross-sections and details

May, 1982

TOPSOIL STOCK PILE PROJECT PLAN

PLATEAU MINING COMPANY
PRICE, UTAH

Prepared by
VAUGHN HANSEN ASSOCIATES, INC.
Salt Lake City, Utah

DRAWING NO. 3