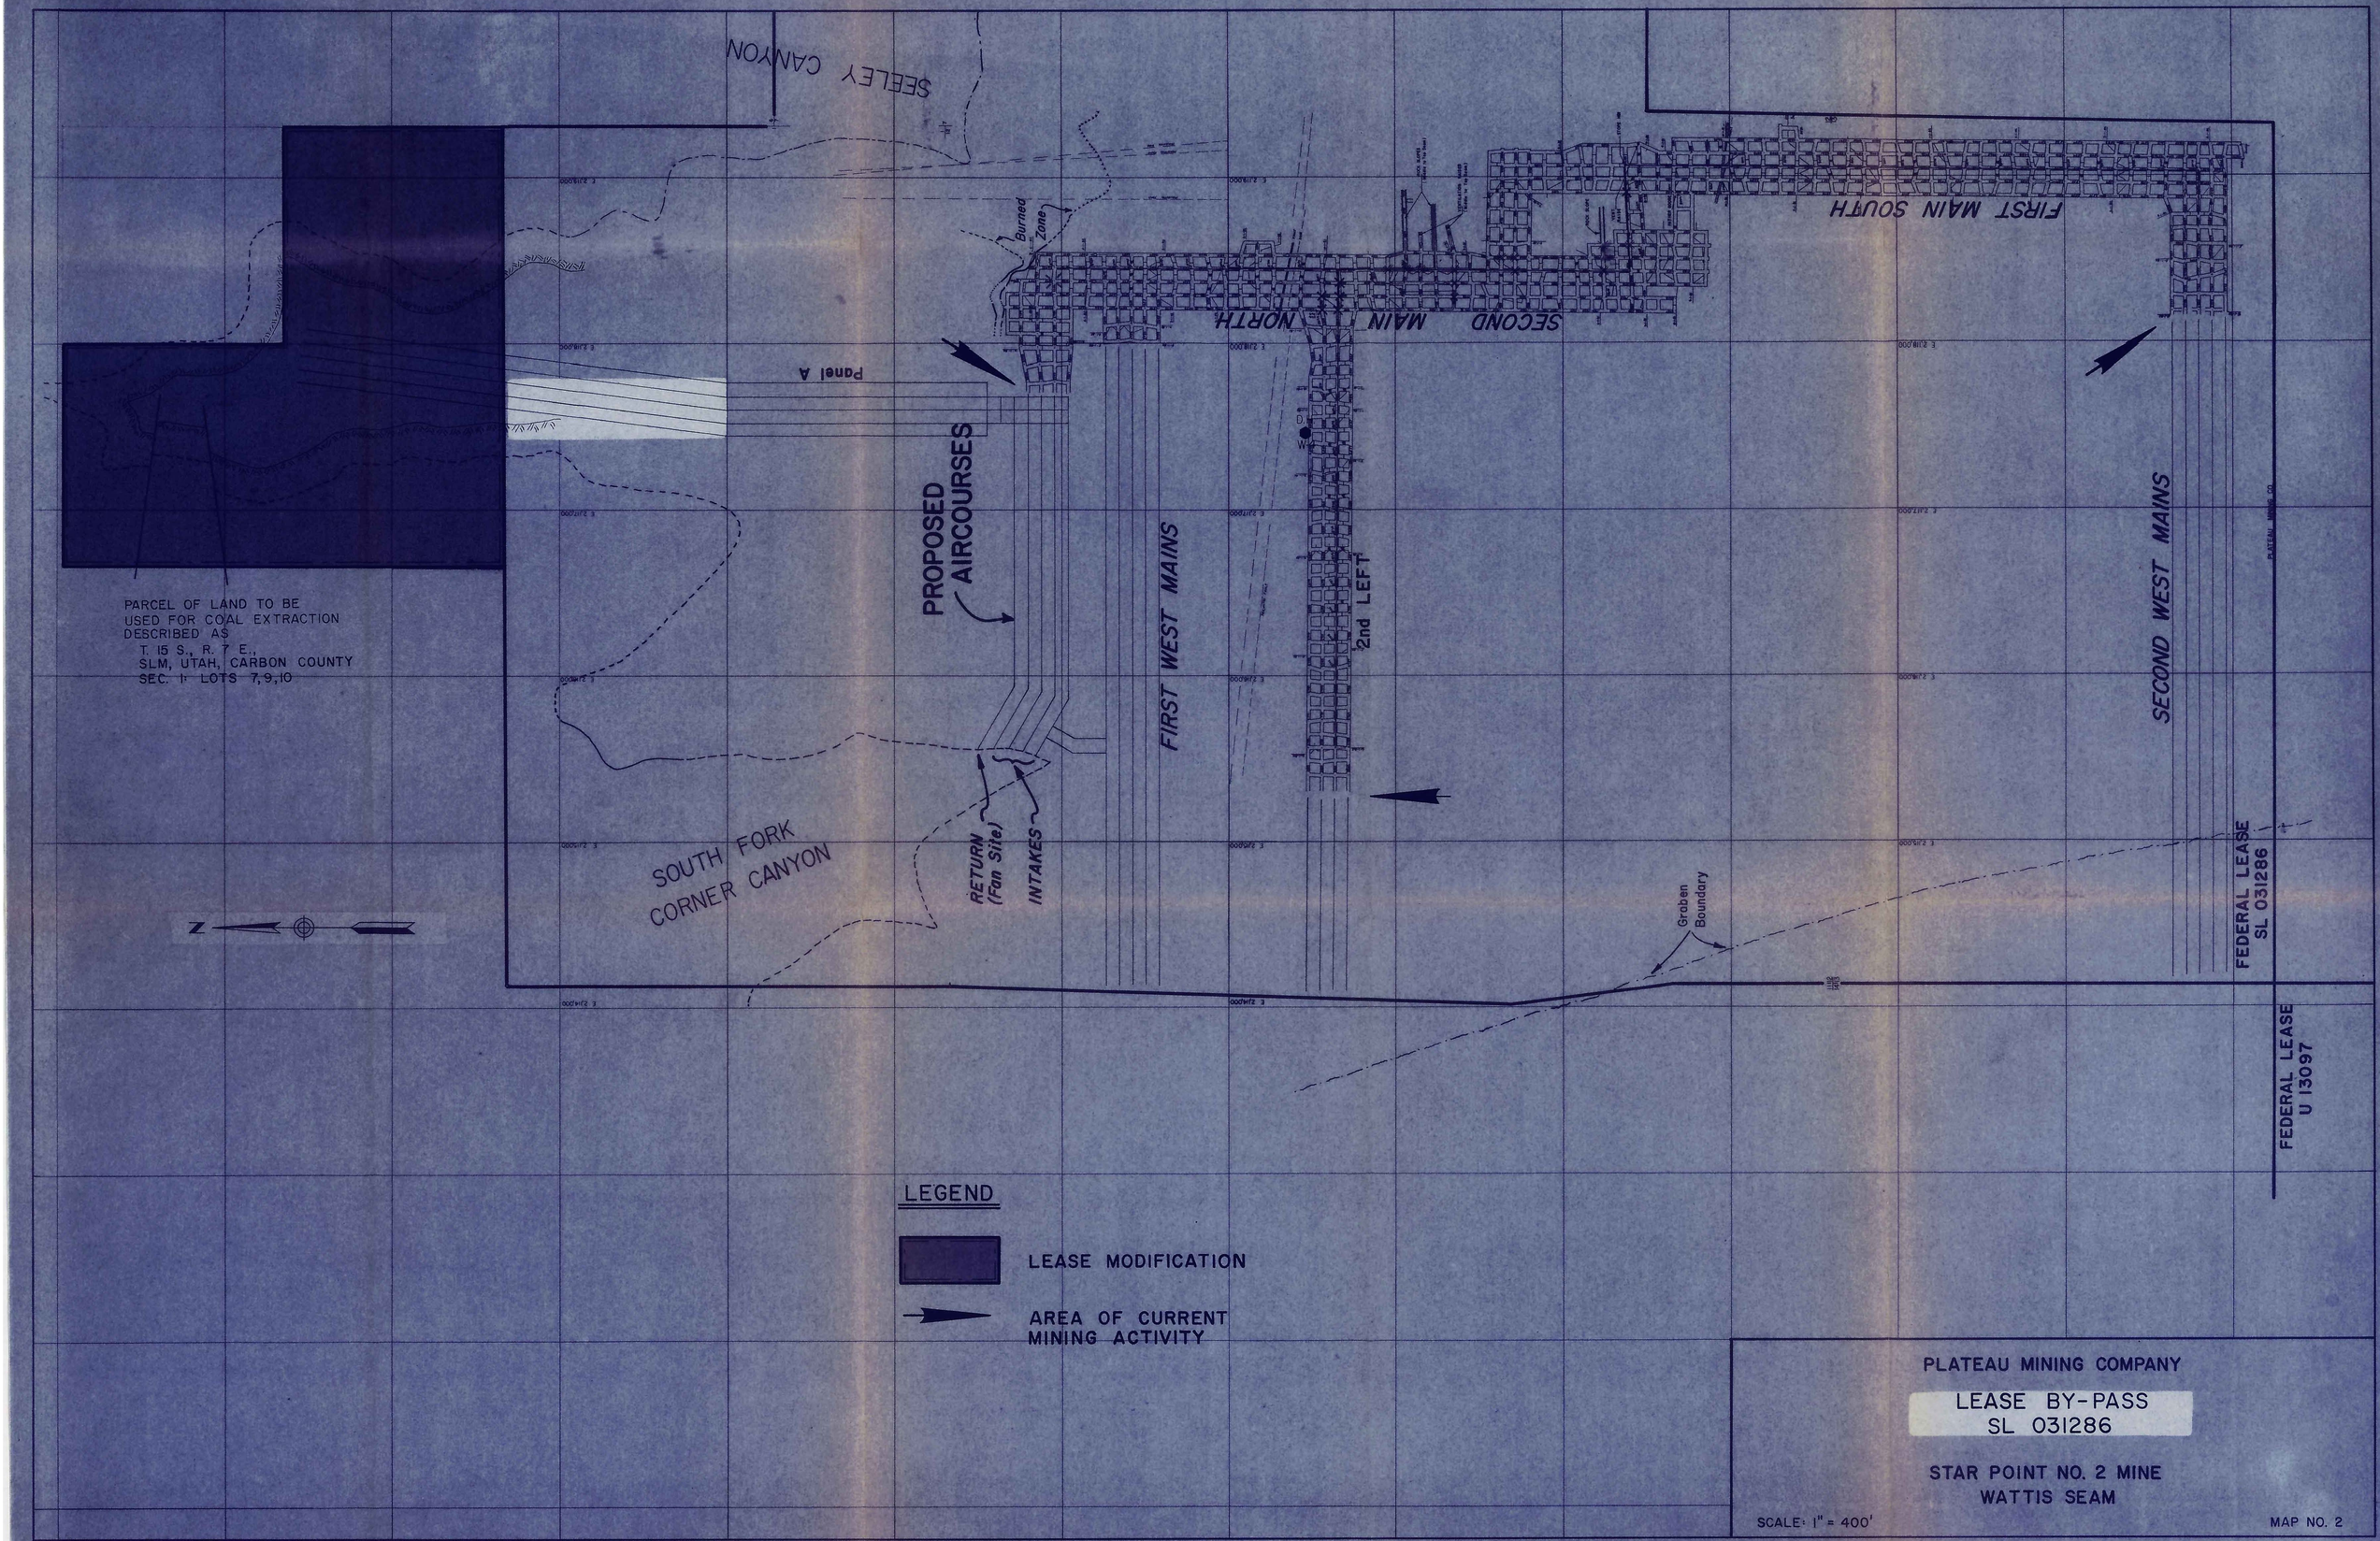
SEELEY CANYON
Burned Zone
FIRST MAIN SOUTH
SECOND MAIN NORTH
Panel A
PROPOSED AIRCOURSES
FIRST WEST MAINS
2nd LEFT
SECOND WEST MAINS
PARCEL OF LAND TO BE USED FOR COAL EXTRACTION DESCRIBED AS
T. 15 S., R. 7 E.,
SLM, UTAH, CARBON COUNTY
SEC. 1: LOTS 7,9,10
SOUTH FORK CORNER CANYON
RETURN (Fan Site)
INTAKES
Graben Boundary
FEDERAL LEASE SL 031286
FEDERAL LEASE U 13097
N
LEGEND
LEASE MODIFICATION
AREA OF CURRENT MINING ACTIVITY
PLATEAU MINING COMPANY
LEASE BY-PASS
SL 031286
STAR POINT NO. 2 MINE
WATTIS SEAM
SCALE: 1" = 400'
MAP NO. 2