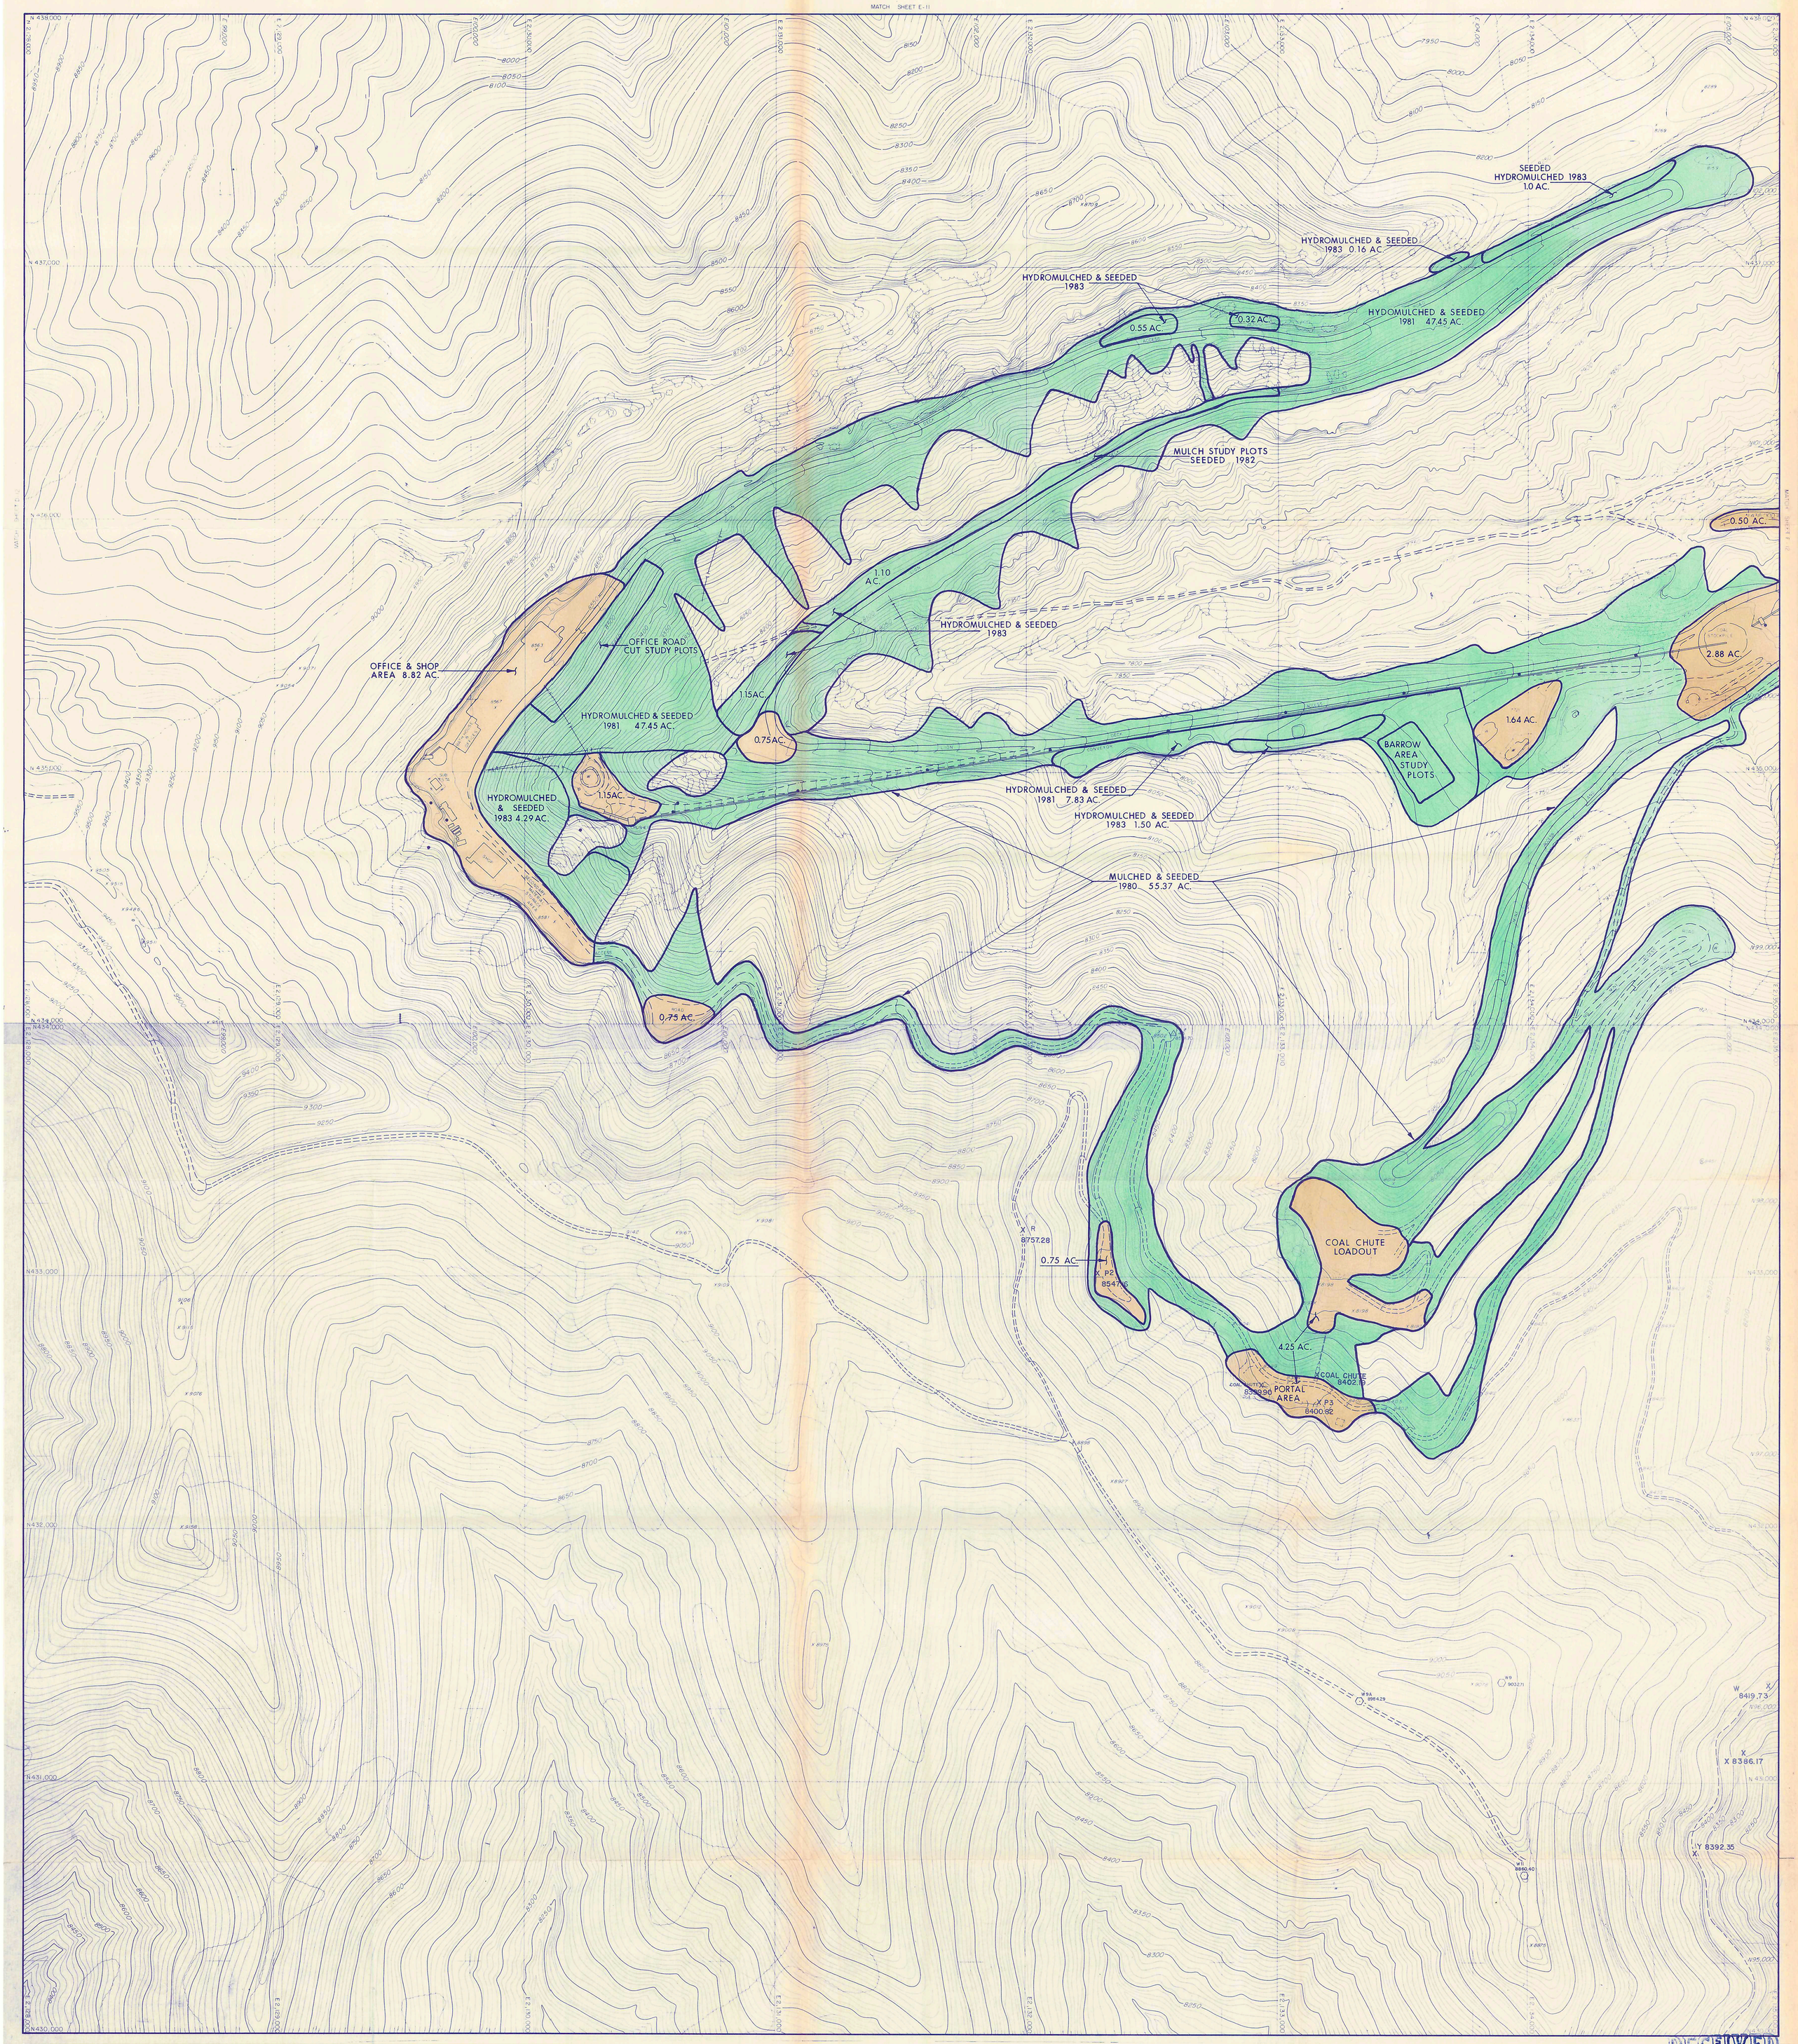

LEGEND

- PRIMARY ROAD
- SECONDARY ROAD
- TRAIL
- BRIDGE, CULVERT
- RAILROAD
- BUILDINGS, STRUCTURES
- LAKE, POND
- RIVER, STREAM
- FENCE
- CONTOURS (600, 650)
- TREE LINES
- TRAVERSE STATION
- HORIZONTAL CONTROL
- VERTICAL CONTROL
- PHOTO CENTER
- DRILL HOLE
- X 123 SPOT ELEVATION
- W.S. 123 WATER SPOT
- NEW LOCAL COORDINATE GRID TICK
- 13 | 14 / 22 | 23 SECTION CORNER
- SWAMP

LEGEND

- DISTURBED AREAS
- SEEDED AREAS

N

SCALE 1"=200'

200 0 200

DRAWN	
DATE	BY
1-17-84	T.H.
DESIGNED	
DATE	BY
1983	C.P.
REVISED	
DATE	BY

RECEIVED
FEB 15 1984
DIVISION OF
OIL, GAS & MINING

1983 RECLAMATION

MAP 1 of 2

PLATEAU MINING COMPANY
P.O. DRAWER PMC · PRICE, UTAH 84501
PHONE 801 637-2875