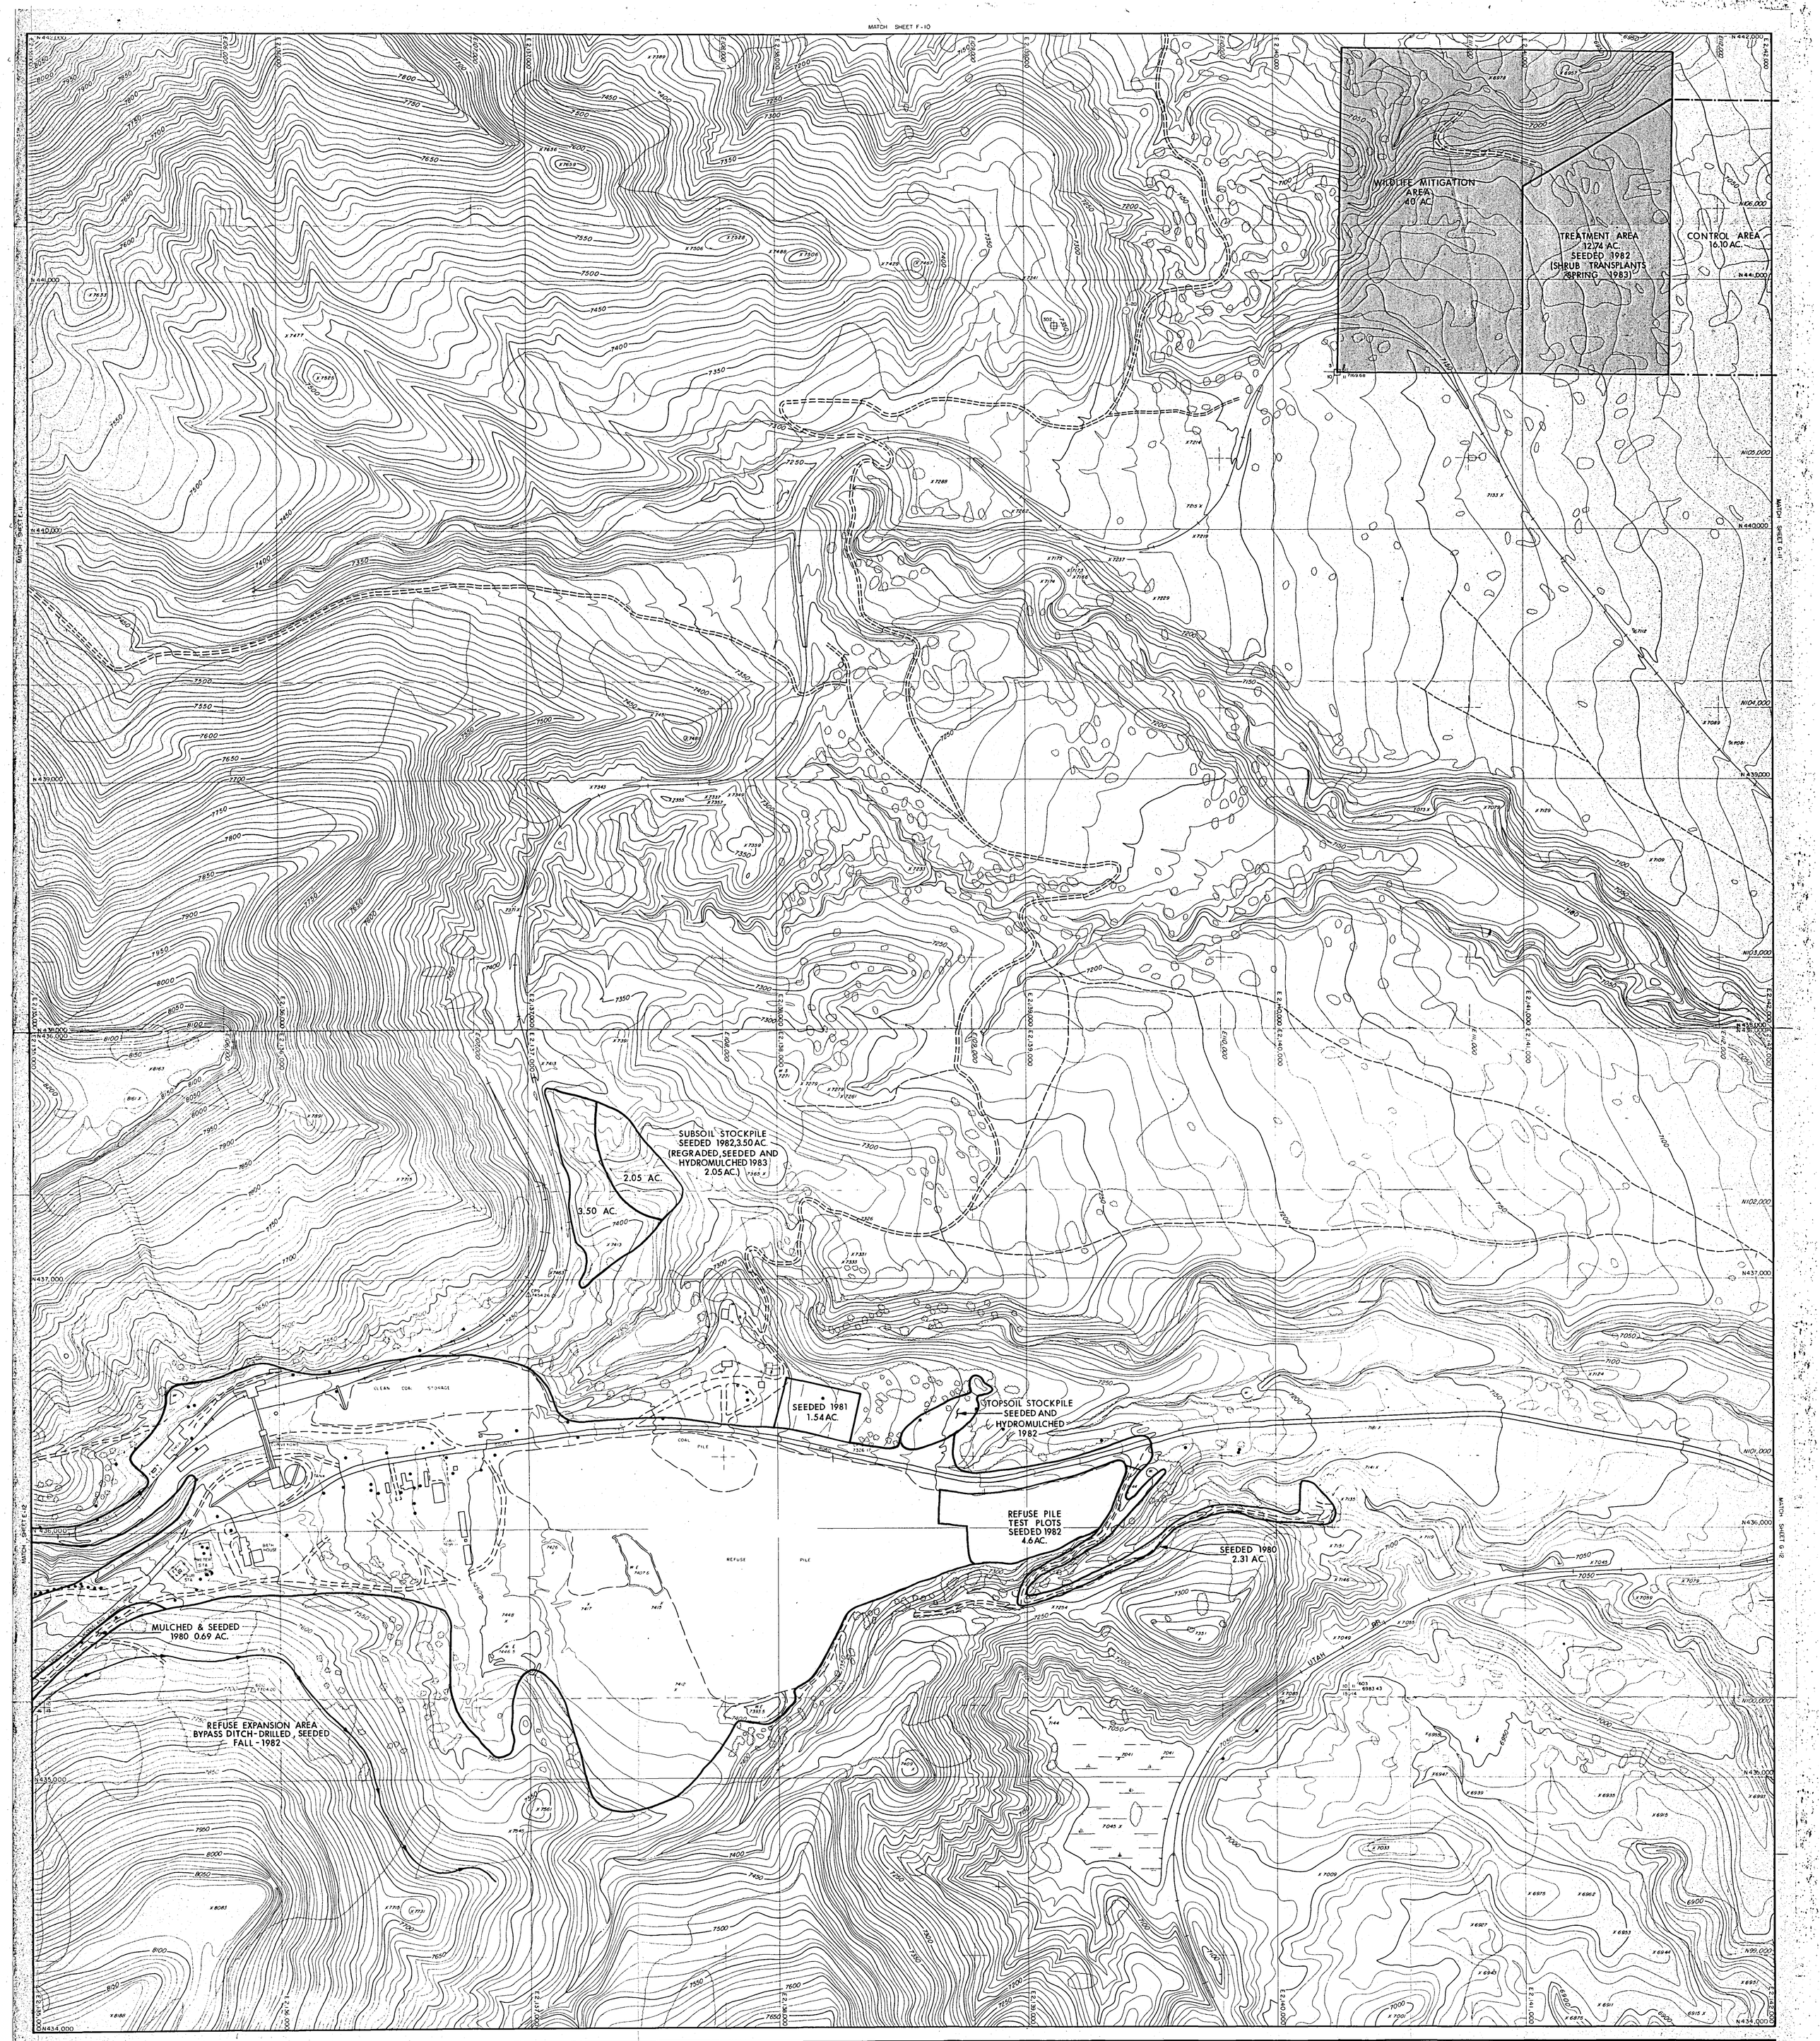

LEGEND

- PRIMARY ROAD
- SECONDARY ROAD
- TRAIL
- BRIDGE, CULVERT
- RAILROAD
- BUILDINGS, STRUCTURES
- LAKE, POND
- RIVER, STREAM
- FENCE
- 600 CONTOURS
- 650 TREE LINES
- TRAVERSE STATION
- HORIZONTAL CONTROL
- VERTICAL CONTROL
- PHOTO CENTER
- DRILL HOLE
- X 123 SPOT ELEVATION
- WEL 123 WATER SPOT
- NEW LOCAL COORDINATE GRID TICK
- 13 14 / 23 24 SECTION CORNER
- SWAMP
- MINE PORTAL
- DOWNSPOUT
- CATCH BASIN
- LIGHT POLE
- POWER POLE

LEGEND

- DISTURBED AREAS
- SEEDED AREAS
- WILDLIFE MIDIGATION AREA

N

SCALE: 1" = 200'

DRAWN	
DATE	BY
1-16-84	T.H.
DESIGNED	
DATE	BY
1983	C.P.
REVISED	
DATE	BY

1984 RECLAMATION

MAP 2 of 2

PLATEAU MINING COMPANY
P.O. DRAWER PMC · PRICE, UTAH 84501
PHONE 801 637-2675

1147