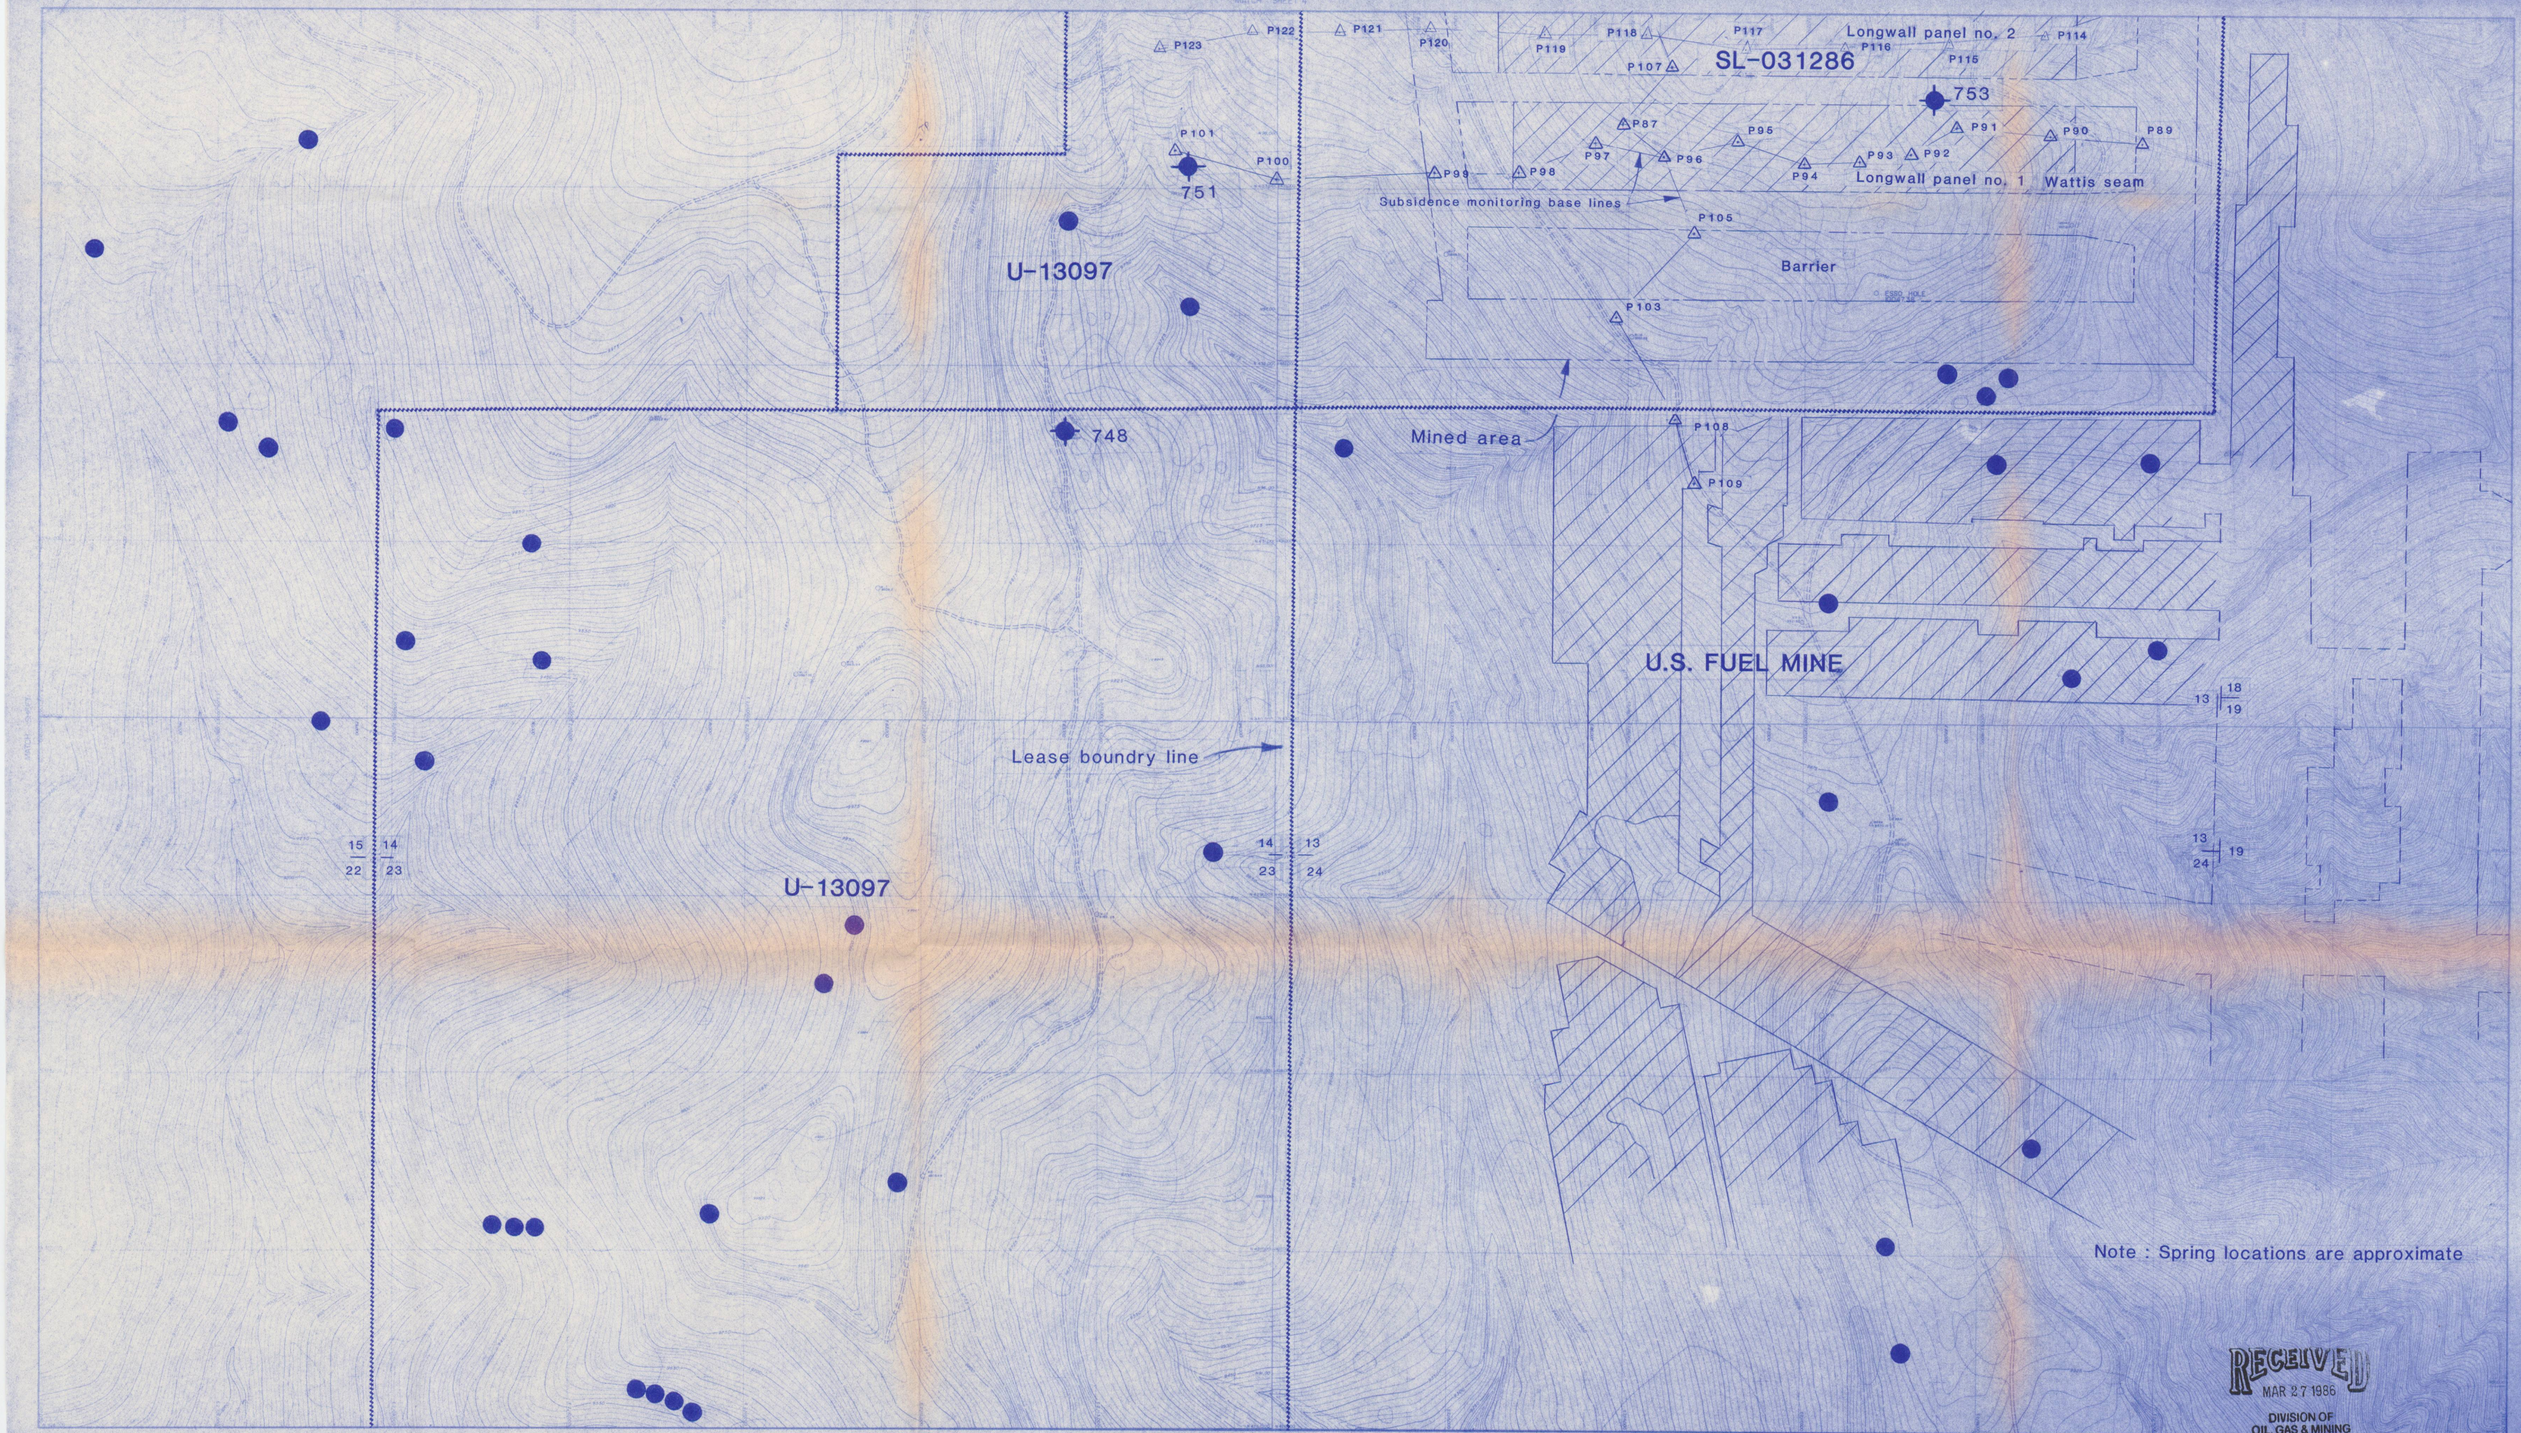

LEGEND

PRIMARY ROAD	TRAVERSE STATION
SECONDARY ROAD	HORIZONTAL CONTROL
TRAIL	VERTICAL CONTROL
BRIDGE, CULVERT	PHOTO CENTER
RAILROAD	DRILL HOLE
BUILDINGS, STRUCTURES	SPOT ELEVATION
LAKE, POND	WATER SPOT
RIVER, STREAM	NEW LOCAL COORDINATE GRID TICK
FENCE	
CONTOURS	SECTION CORNER
TREE LINES	SWAMP

LEGEND

- Surface cracks
- Mined Out Areas
- Identified seeps and springs
- Groundwater monitoring sites

NORTH

DATE OF PHOTOGRAPHY: NOVEMBER 21-22, 1976

DESIGNED	DRAFTED	CHECKED
SCALE 1" = 400'	DATE	

REV.	DATE	DESCRIPTION	APPR.
1	7/23	MINING IN 1983	
2	1/86	MINING IN 1984-85 - NEW CONTROL POINTS	
3			
4			
5			
6			

PLATE 12-2

SHEET 4 OF 4

IDENTIFIED SURFACE SUBSIDENCE EFFECTS

WITHIN THE PLATEAU MINE PLAN AREA

PLATEAU MINING CO.

P.O. BOX PMC PRICE, UTAH 84501 PHONE 801 637-2875

SHEET NO. 9