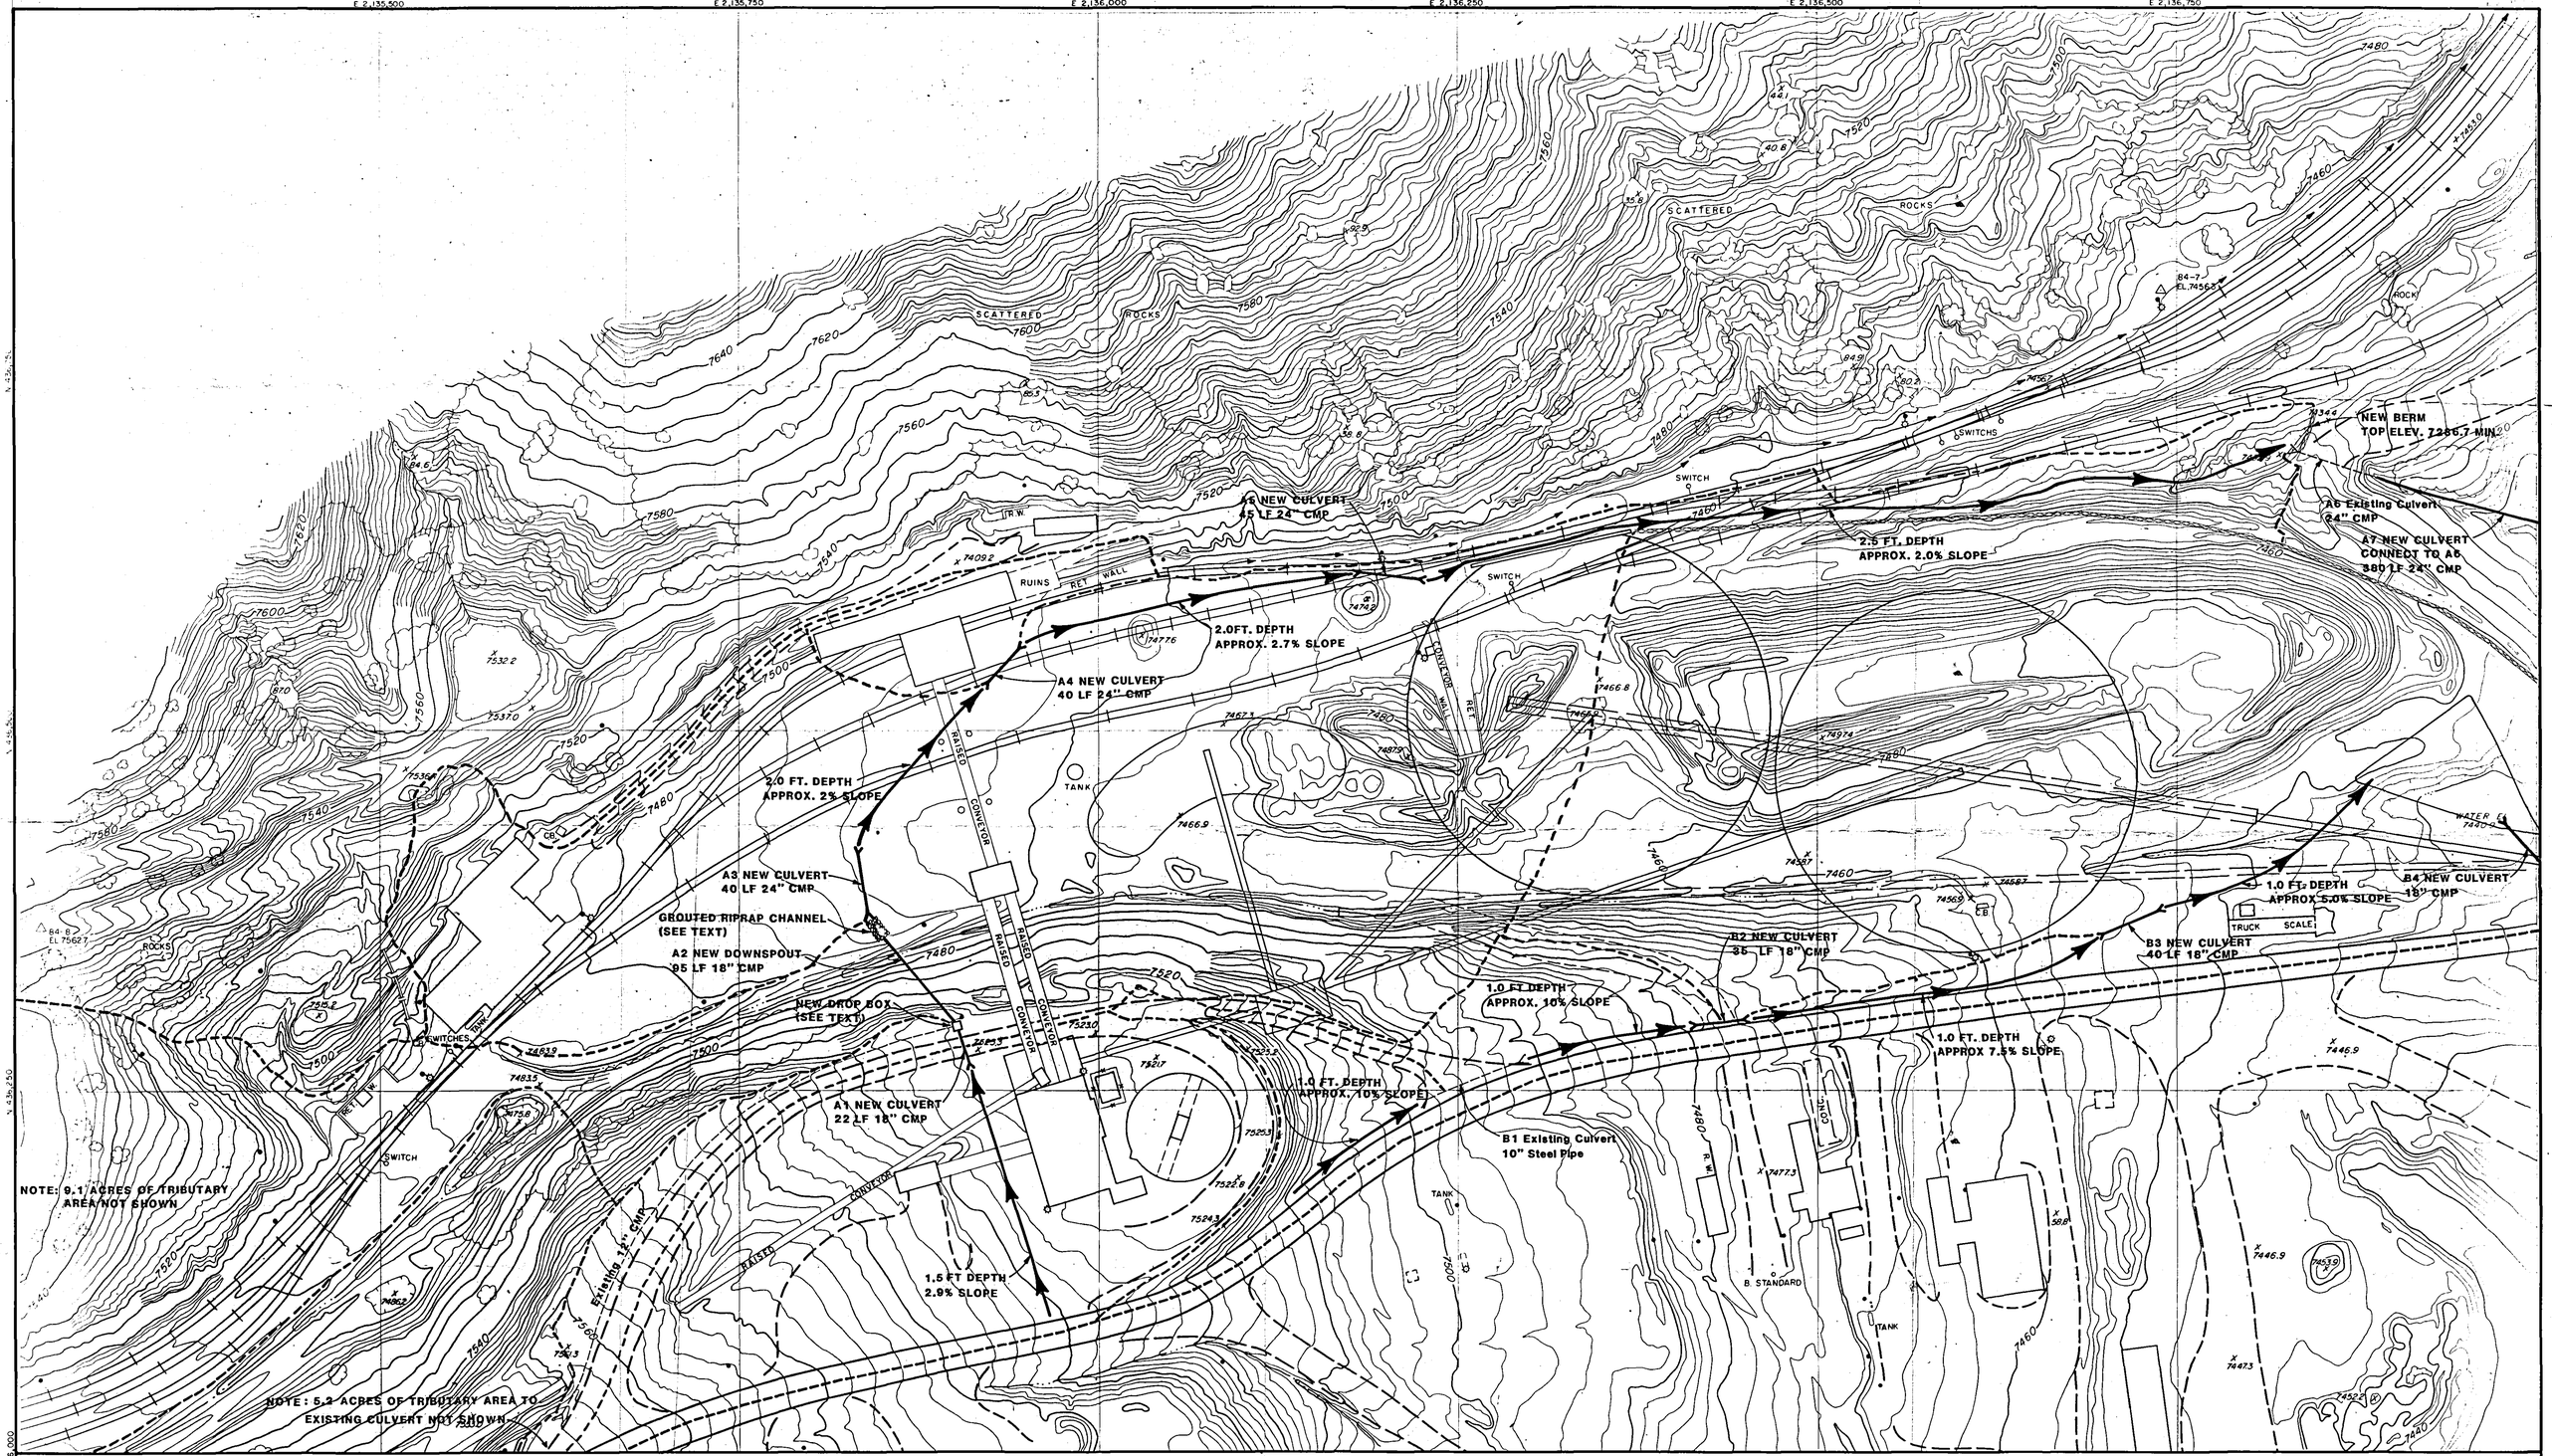

HYDROLOGIC AND HYDRAULIC DESIGN

PREPARED BY

VAUGHN HANSEN ASSOCIATES

SALT LAKE CITY, UTAH

Registered Professional Engineer
No. 6503
GREGORY J. POOLE
State of Utah

LEGEND

NEW RUNOFF CONTROL DITCH
3 Horizontal to 1 Vertical Sides,
Channel Depth as Shown

SUB-BASIN BOUNDARIES

DESIGNED GJP	DRAFTED JVH	CHECKED	
SCALE		DATE MAY, 1986	
REV.	DATE	DESCRIPTION	APPR.
1			
2			
3			
4			
5			
6			

N

SCALE 1"=50'

50' 25' 0 50' 100' 150'

CONTOUR INTERVAL 2'

PHOTOGRAPHY DATE MAY 8, 1984

LOWER YARD DRAINAGE

RECEIVED
MAY 23 1986
DIVISION OF
OIL, GAS & MINING

PLATEAU MINING COMPANY
P.O. DRAWER PMC · PRICE, UTAH 84501
PHONE 801 637-2875

SHEET NO.
PLATE 1

NOTE CONTROL PROVIDED BY PLATEAU MINING CO.

AERIAL SURVEYS INC 50 WEST 2950 SOUTH Salt Lake City, Utah 84 - 4038