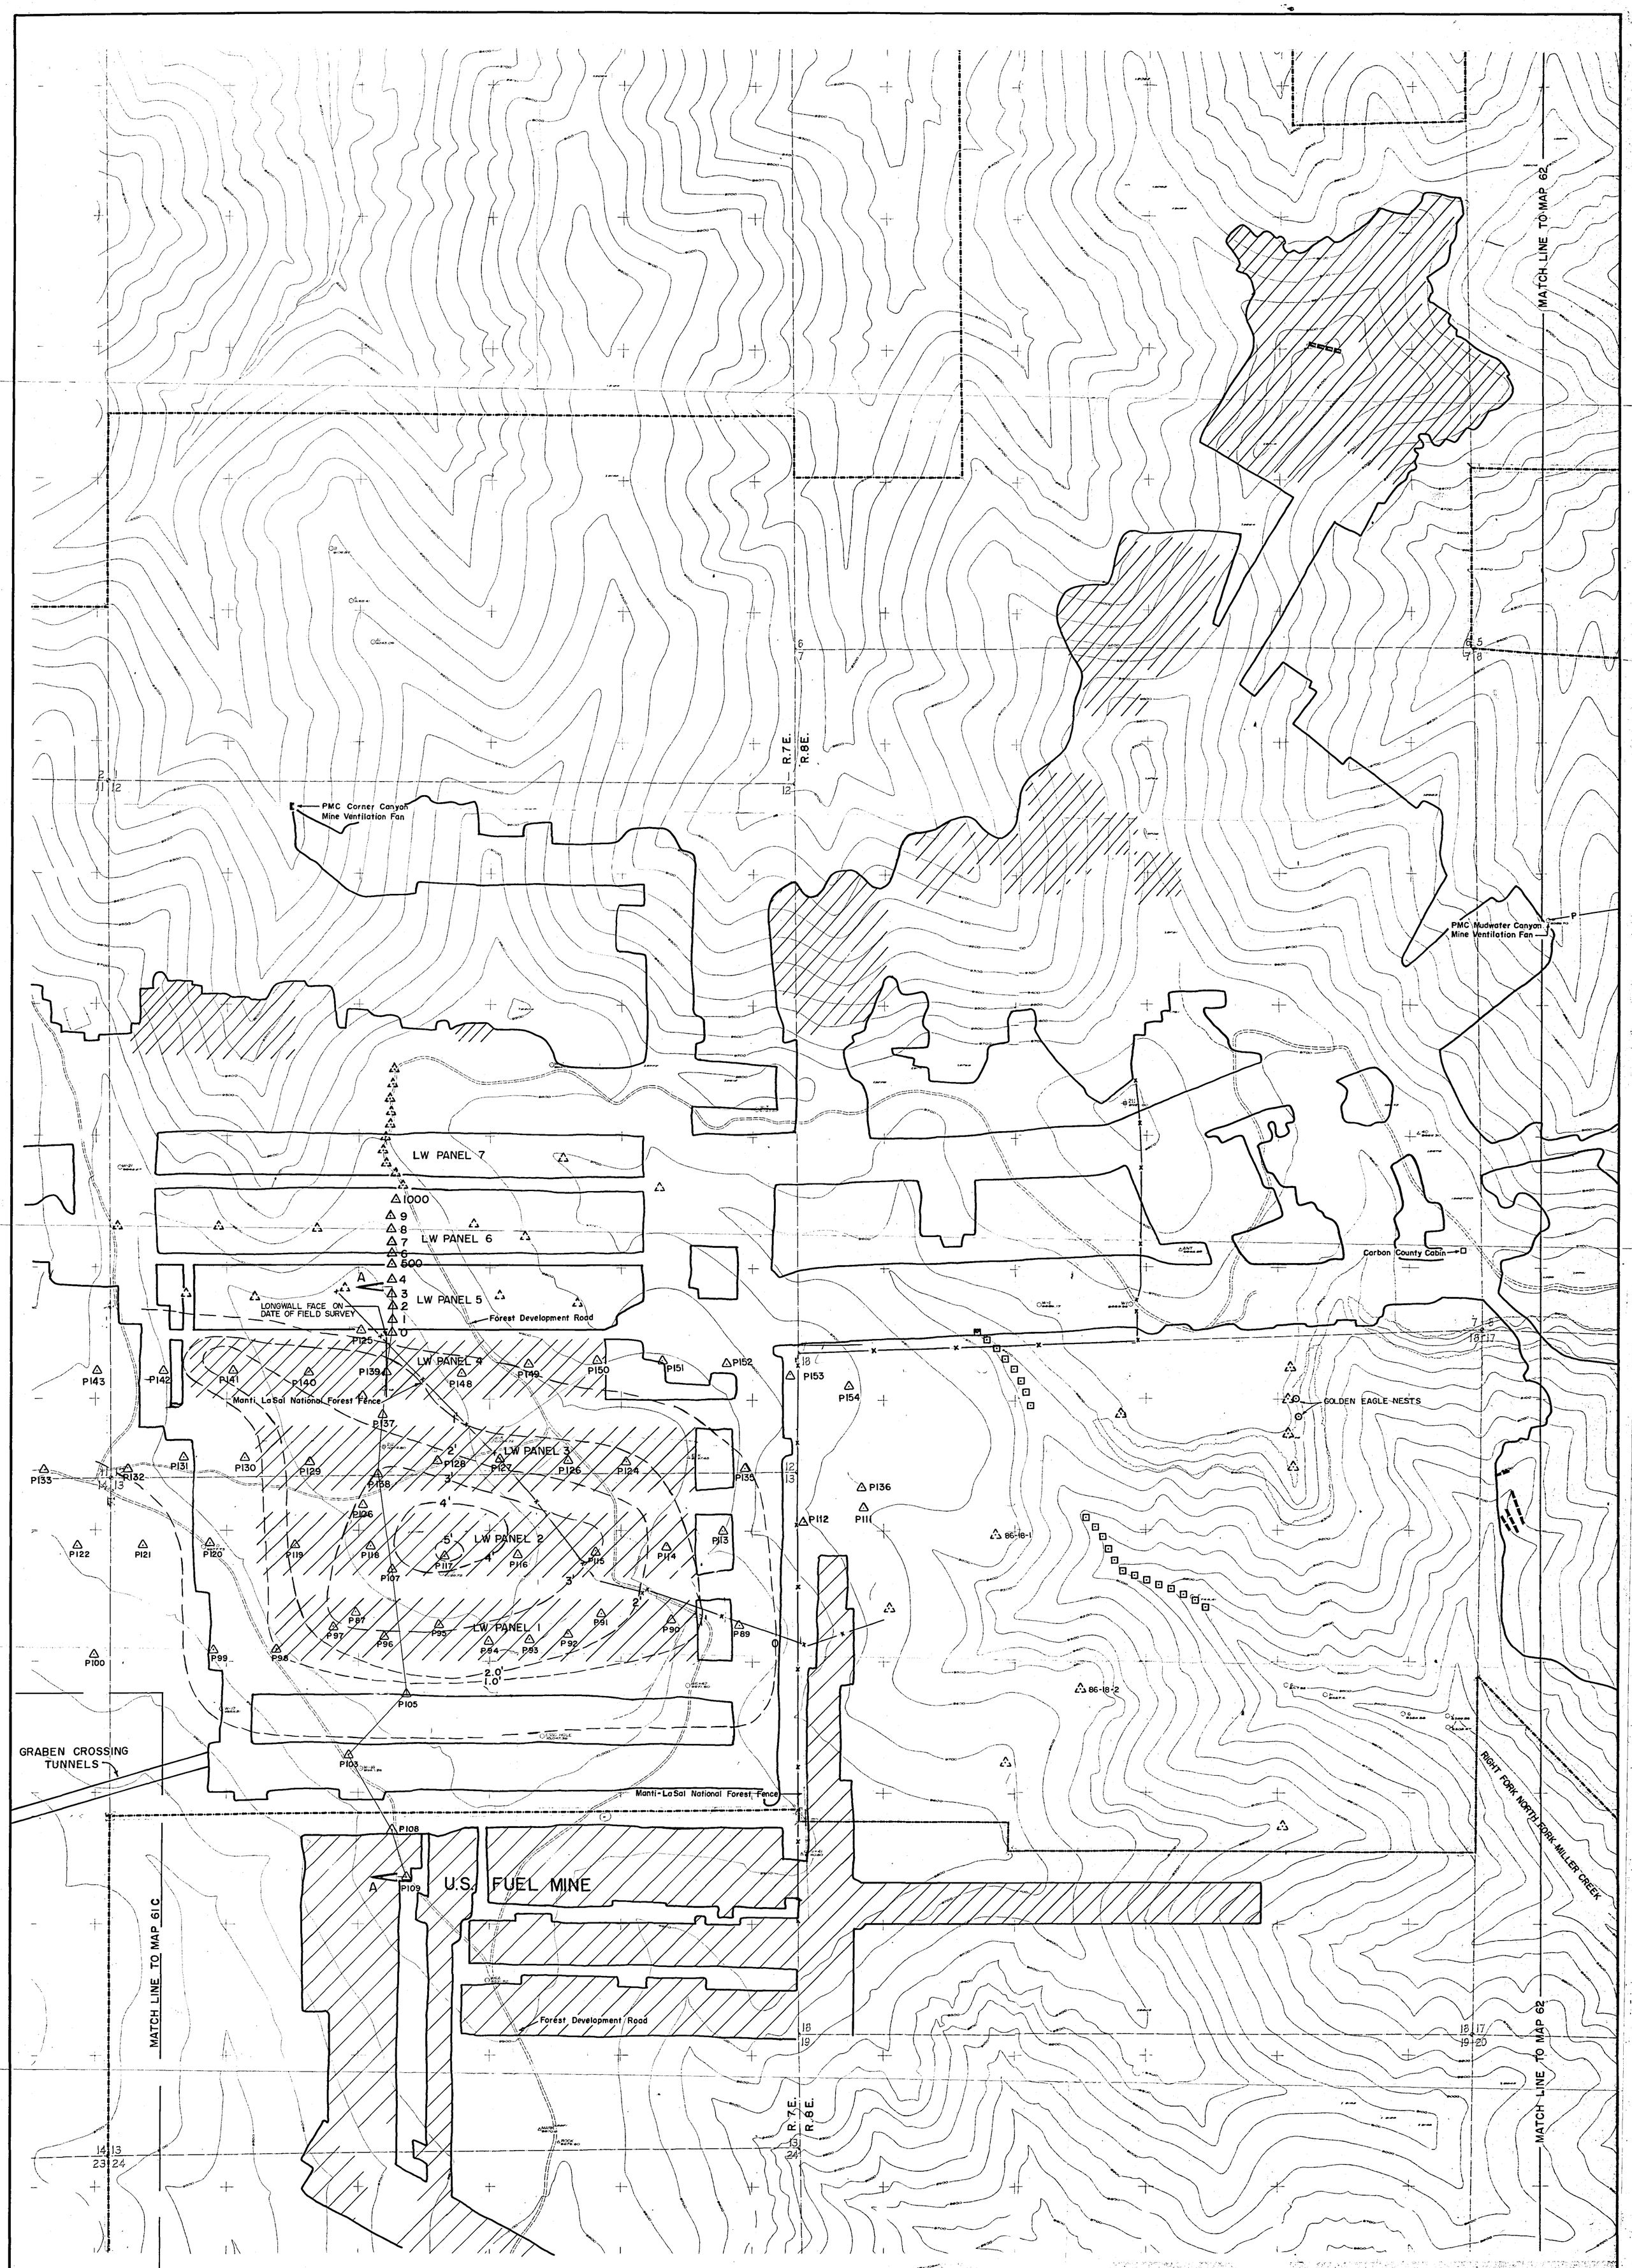

LEGEND

- PERMIT BOUNDARY
- MINED AREAS
- SUBSIDENCE CONTOURS
- SUBSIDENCE MONITORING POINT
- EXTRACTED AREA
- SURFACE CRACKS
- FUTURE SUBSIDENCE MONITORING POINT
- MINING SEQUENCE – START DATE
- MINING SEQUENCE – END DATE
- STREAM CHANNEL PHOTOGRAPHY LOCATIONS

PROFESSIONAL ENGINEERS CERTIFICATION

I, BEING A REGISTERED PROFESSIONAL ENGINEER, DO HEREBY CERTIFY THAT THE ABOVE HAS BEEN REVIEWED BY ME AND IS TRUE AND CORRECT TO THE BEST OF MY KNOWLEDGE AND INFORMATION.

Daniel Thomas Hurst DATE: 4/1/87

DANIEL THOMAS HURST P.E. NO. 5362

NORTH

DESIGNED BG	DRAFTED JGB	CHECKED
SCALE 1" = 400'	DATE 9/86	

REV.	DATE	DESCRIPTION	APPR.
1			
2	11/86	Revised. Permit Boundary, Moved Fence	
3	3/87	Future Subsidence Monitoring Points	
4	4/87	Subsidence Contours	
5			
6			

SUBSIDENCE MONITORING PLAN

MAP A –Wattis

PLATEAU MINING COMPANY
P.O. DRAWER PMC · PRICE, UTAH 84501
PHONE 801 637-2875

SHEET NO. MAP 61

RECEIVED
MAY 04 1987
DIVISION OF
OIL, GAS & MINING