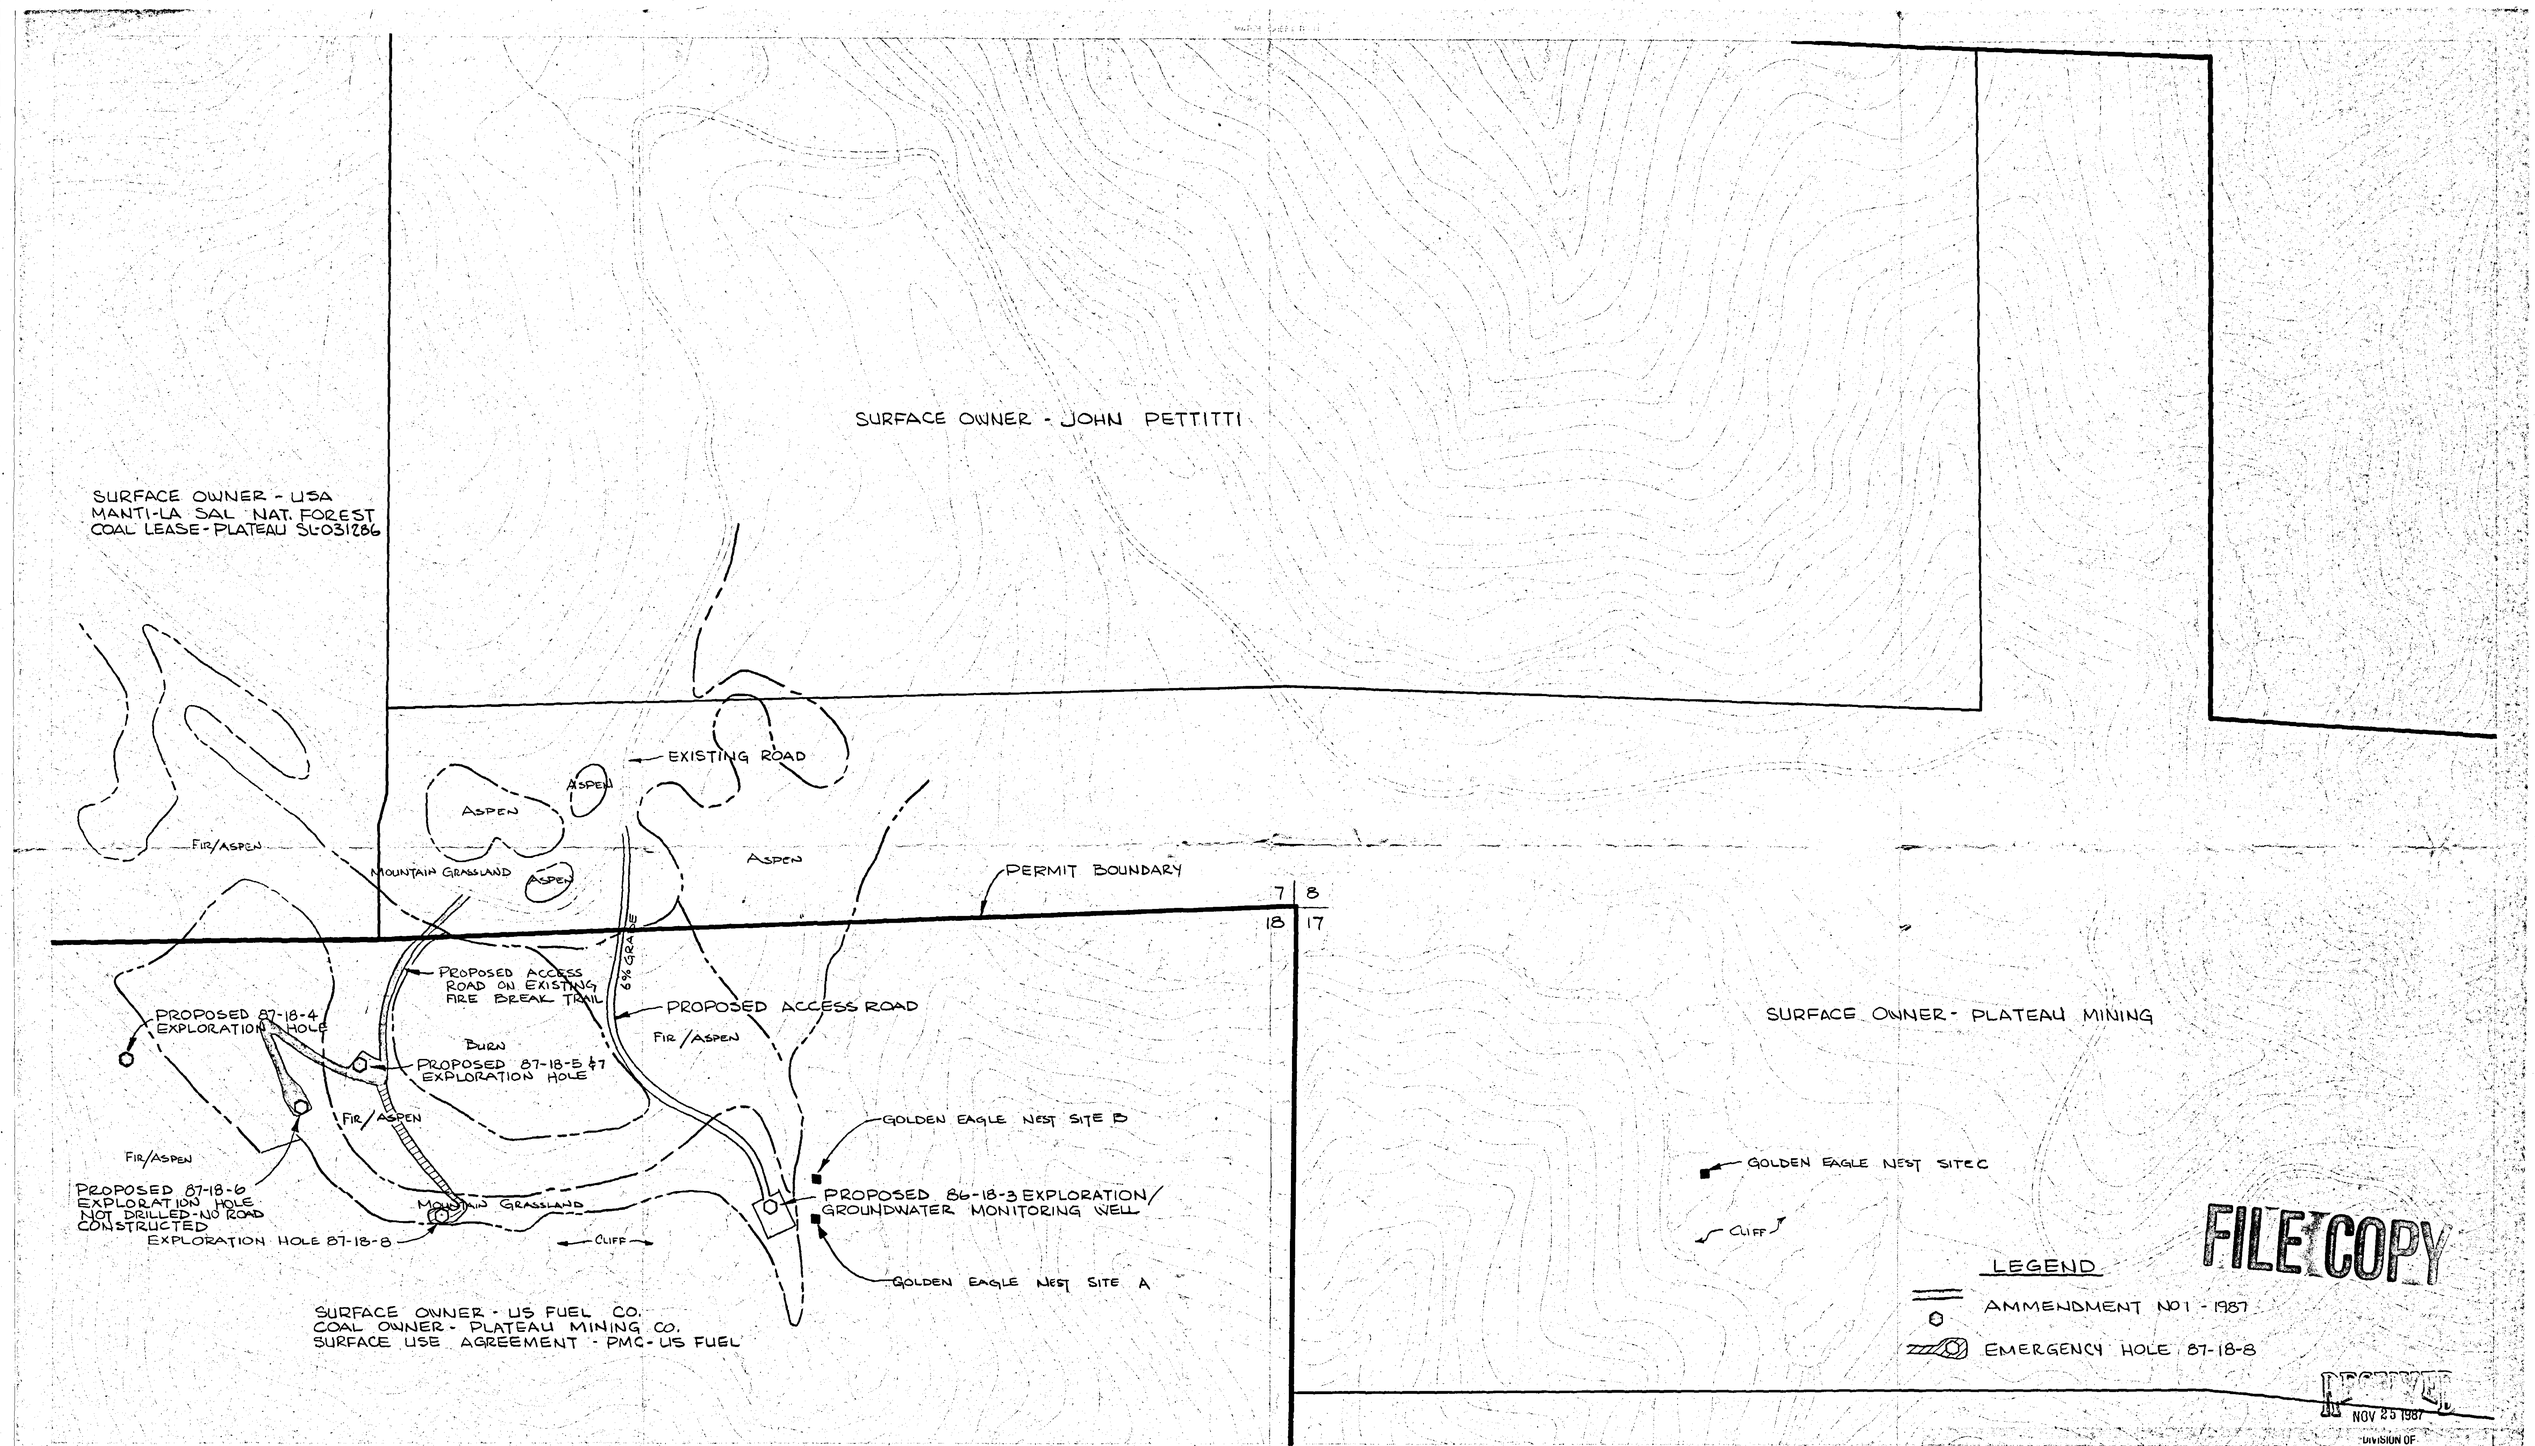

FILE COPY

RECEIVED
NOV 25 1987
DIVISION OF
OIL, GAS & MINING

LEGEND

KUCERA & ASSOCIATES, INC.
Photogrammetric Consultants
Mentor, Ohio
Lawrenceville, Denver, Col.
Atlanta, Ga.

NORTH

SHEET INDEX

DATE OF PHOTOGRAPHY NOVEMBER 21-22 1986

DESIGNED		DRAFTED BG	CHECKED	
SCALE 1" = 200'		DATE 5-1-86		
REV.	DATE	DESCRIPTION		APPR
1	9/13/86	REVISED EAGLE NEST SITES A & B		
2	8/87	ADDED HOLES 87-18-4, 87-18-5 & 87-18-6		BG
3	11/87	ADDED HOLE 87-18-8		BG
4				
5				
6				

SCALE 1" = 200'

EXPLORATION PERMIT 86-1 PLAN

PLATEAU MINING COMPANY
P.O. DRAWER PMC · PRICE, UTAH 84501
PHONE 801 637-2875

SHEET NO. 2 OF 4