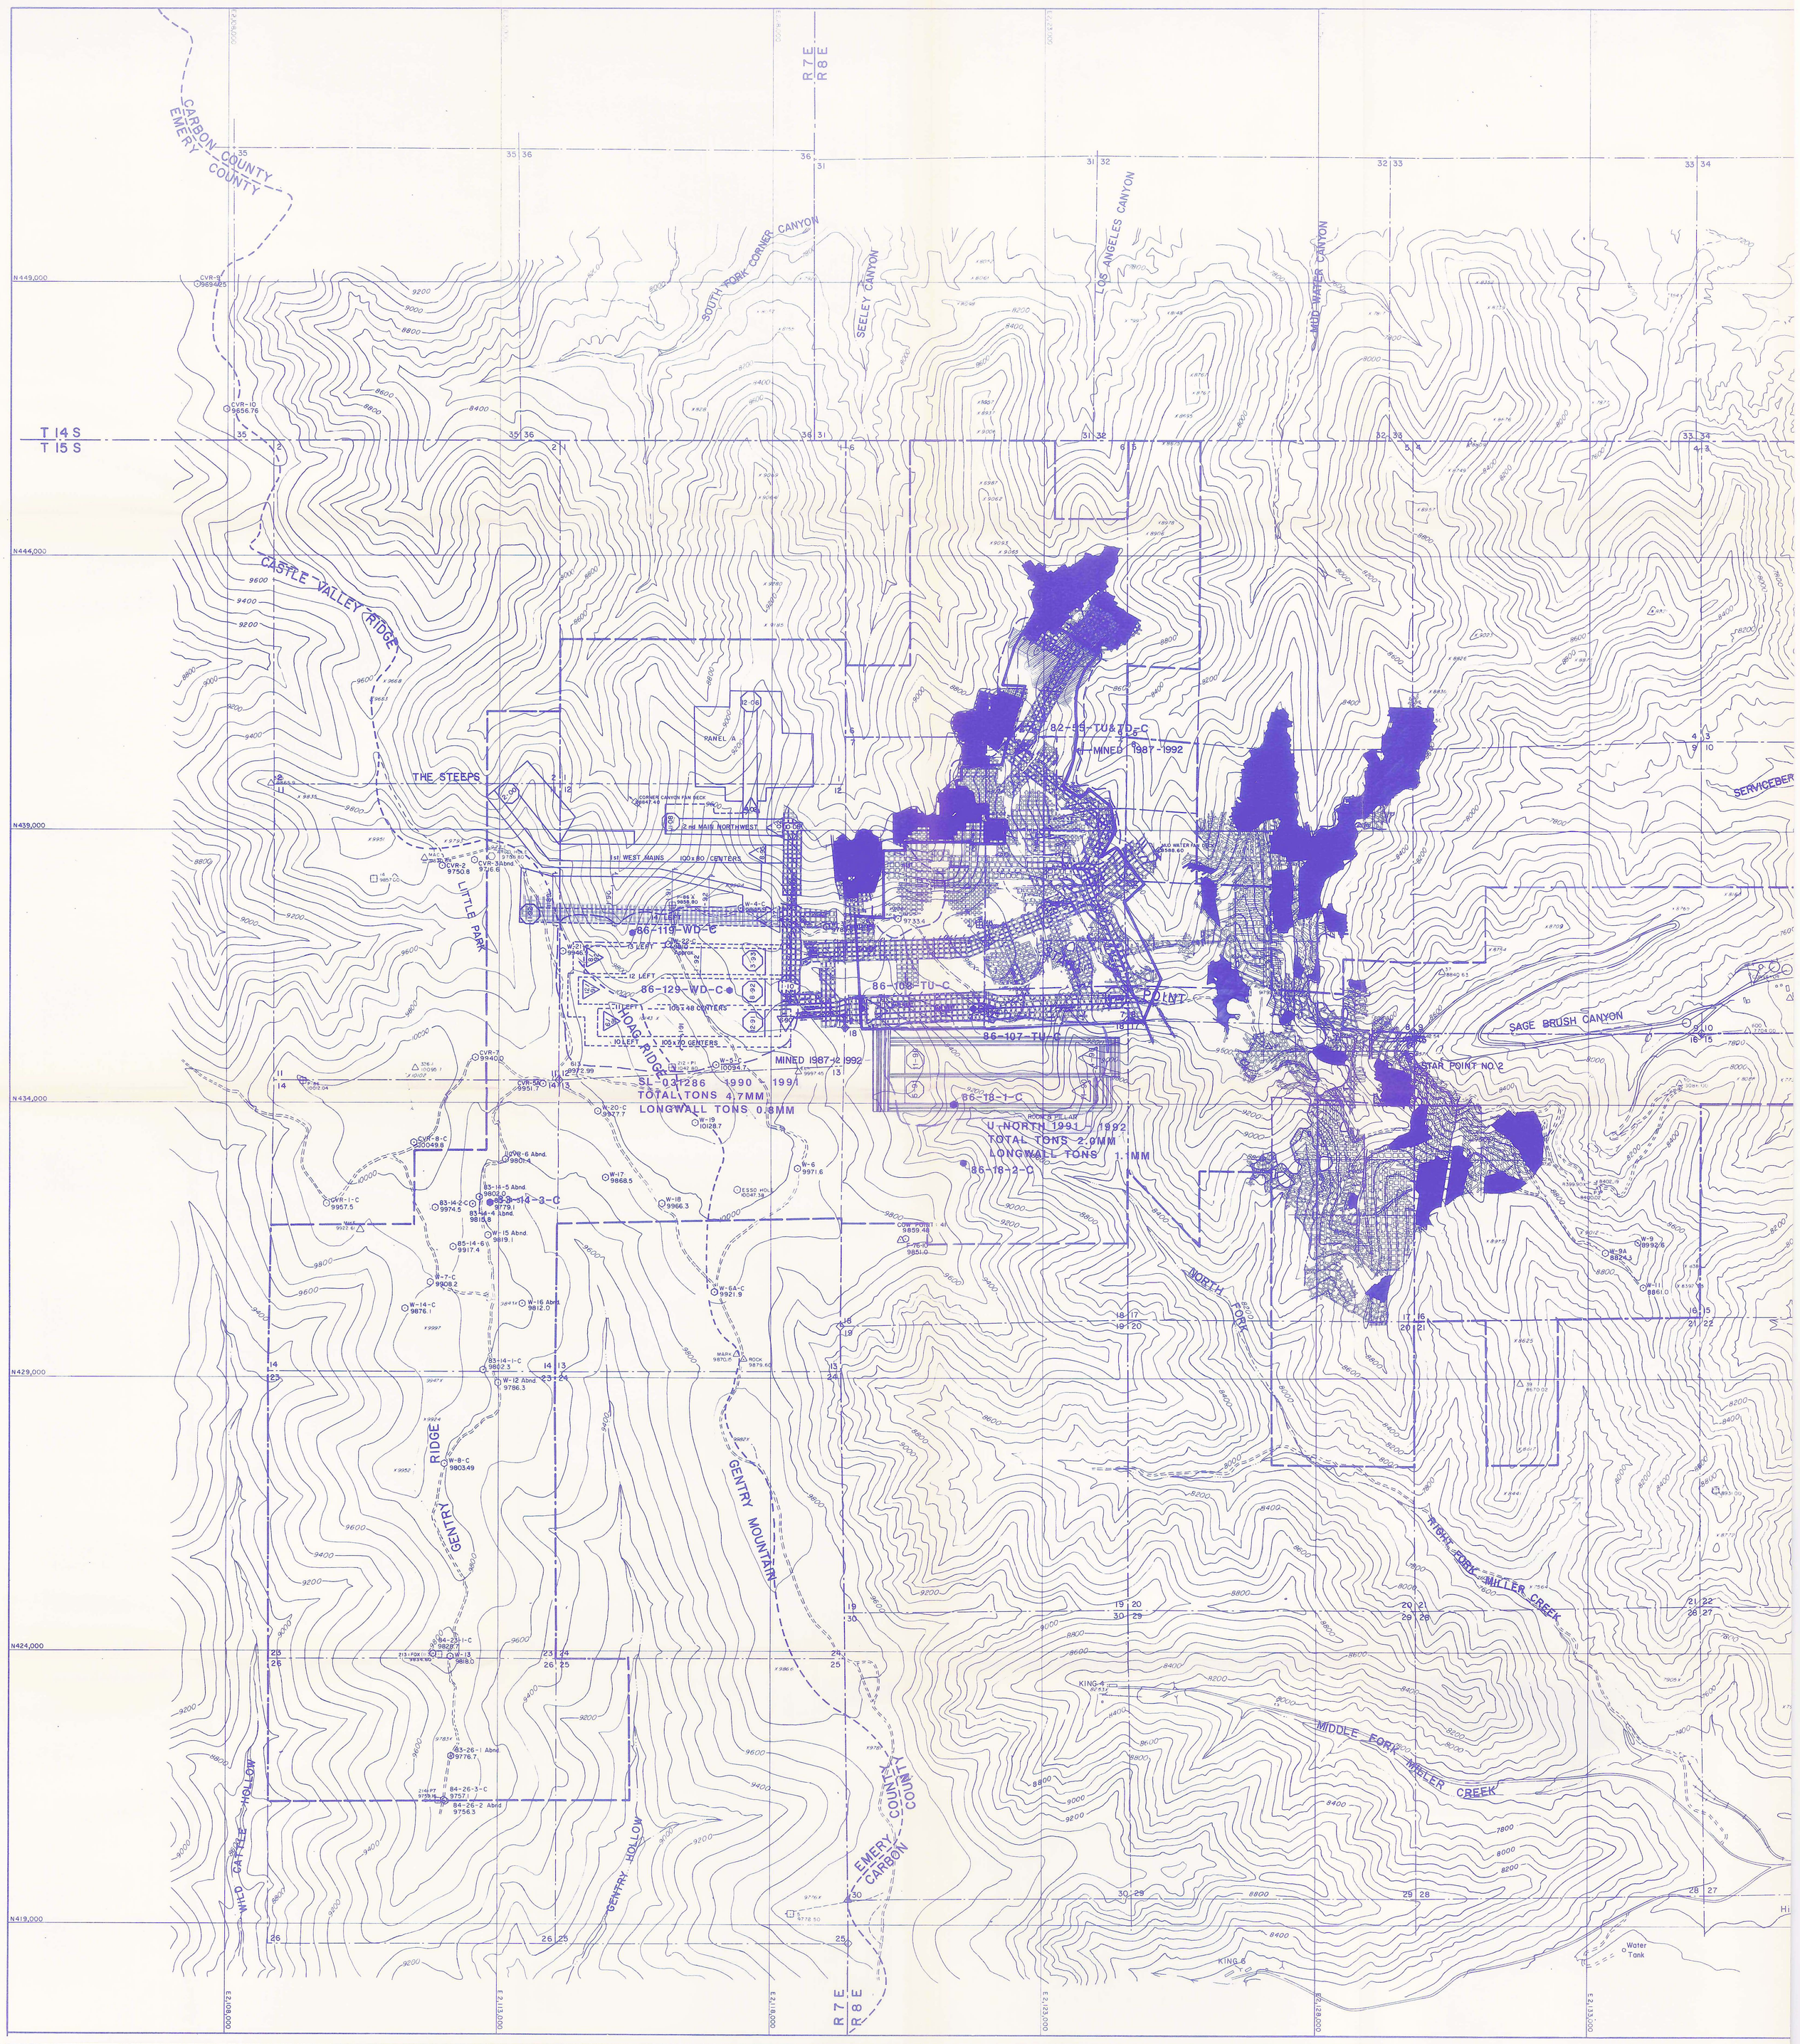

BASE MAP LEGEND

- PRIMARY ROAD
- SECONDARY ROAD
- TRAIL
- BRIDGE, CULVERT
- RAILROAD
- BUILDINGS, STRUCTURES
- LAKE, POND
- RIVER, STREAM, CHANNEL
- FENCE
- 600 CONTOURS
- 400

- TRAVERSE STATION
- HORIZONTAL CONTROL
- VERTICAL CONTROL
- FAN
- DRILL HOLE (C=CORED)
- x123 SPOT ELEVATION
- W EL 123 WATER SPOT
- 6 5 / 7 8 SECTION CORNER
- 13 14 / 22 23 SECTION CORNER FOUND
- SWAMP

- POTENTIAL SUBSIDENCE AREA - 21° ANGLE OF DRAW
- MINE PORTAL
- DOWNSPOUT
- CATCH BASIN
- LIGHT POLE
- POWER POLE
- TOWNSHIP LINE
- SECTION LINE
- PROPERTY LINE
- PERMIT BOUNDARY
- 1-91 MINING SEQUENCE - START DATE
- 2-92 MINING SEQUENCE - END DATE

- ROOF AND FLOOR ROCK SAMPLE LOCATIONS

Olympus AERIAL SURVEYS INC.
(801) 484-4351
50 West 2950 South Salt Lake City, Utah 84115

PROFESSIONAL ENGINEERS CERTIFICATION

I, BEING A REGISTERED PROFESSIONAL ENGINEER, DO HEREBY CERTIFY THAT THE ABOVE HAS BEEN REVIEWED BY ME AND IS TRUE AND CORRECT TO THE BEST OF MY KNOWLEDGE AND INFORMATION.

Daniel Thomas Hurst DATE: 4/1/87
DANIEL THOMAS HURST P.E. NO. 5362

S.L.B.&M.

NORTH

DATE OF PHOTOGRAPHY: SEPTEMBER 30, 1981

1000 500 0 1000
SCALE IN FEET

1147