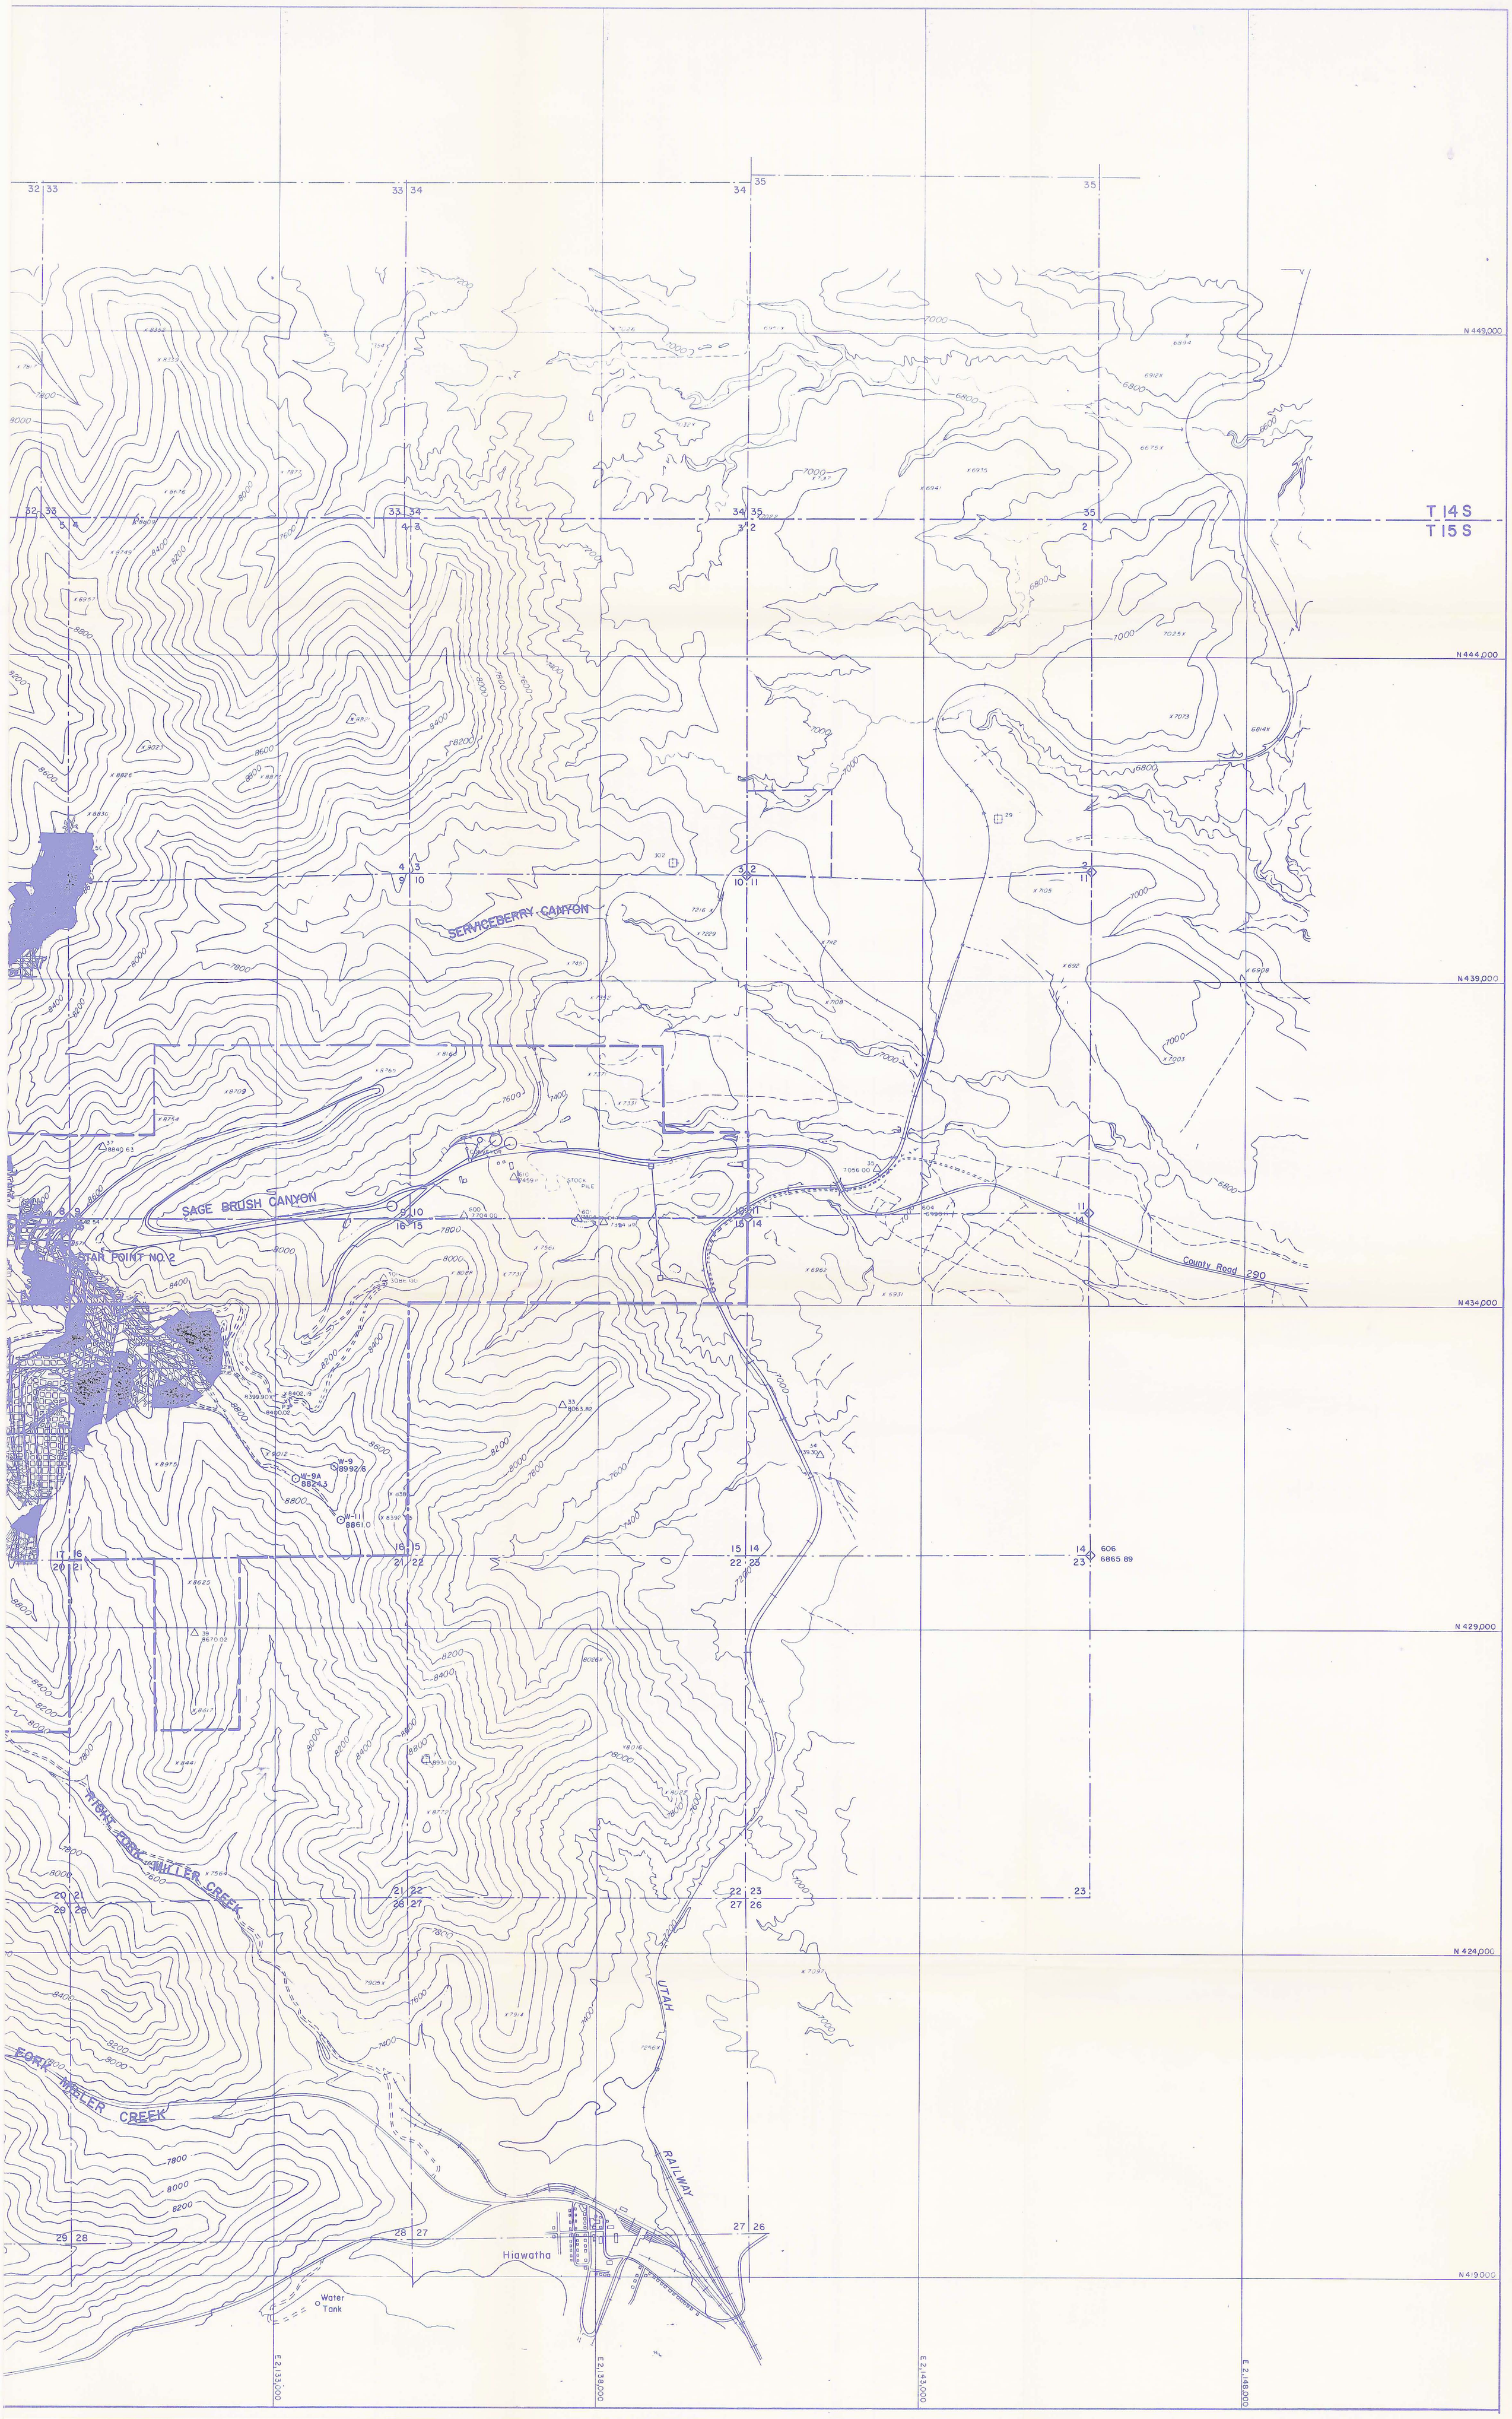

ERS CERTIFICATION

PROFESSIONAL ENGINEER, DO
HE ABOVE HAS BEEN
IS TRUE AND CORRECT
NOWLEDGE AND INFORMATION.

DATE: 4/1/87
P.E. NO. 5362

S.L.B. & M.

NORTH

DATE OF PHOTOGRAPHY: SEPTEMBER 30, 1981

1000 500 0 1000
SCALE IN FEET

DESIGNED BG	DRAFTED JGB	CHECKED
DATE 9/86	DATE OF BASE 3-1-86	

REV.	DATE	DESCRIPTION	APPR.
1	2-88	REVISED MINING SEQUENCE & RESERVE TONNAGES	
2	10-29-86	NEW LANDS	
3	12-01-86	REVISED PERMIT BOUNDARY	
4	12-23-86	POTENTIAL SUBSIDENCE AREAS	
5	3-24-87	MINE PLAN REVISION - SECTION 18	
6	10-87	ADDED ROOF AND FLOOR ROCK SAMPLE LOCATIONS	

MINE PLAN THIRD SEAM

RECEIVED
MAR 30 1988
DIVISION OF OIL, GAS & MINING

PLATEAU MINING COMPANY
P.O. DRAWER PMC · PRICE, UTAH 84501
PHONE 801 637-2875

SHEET NO.
MAP 5