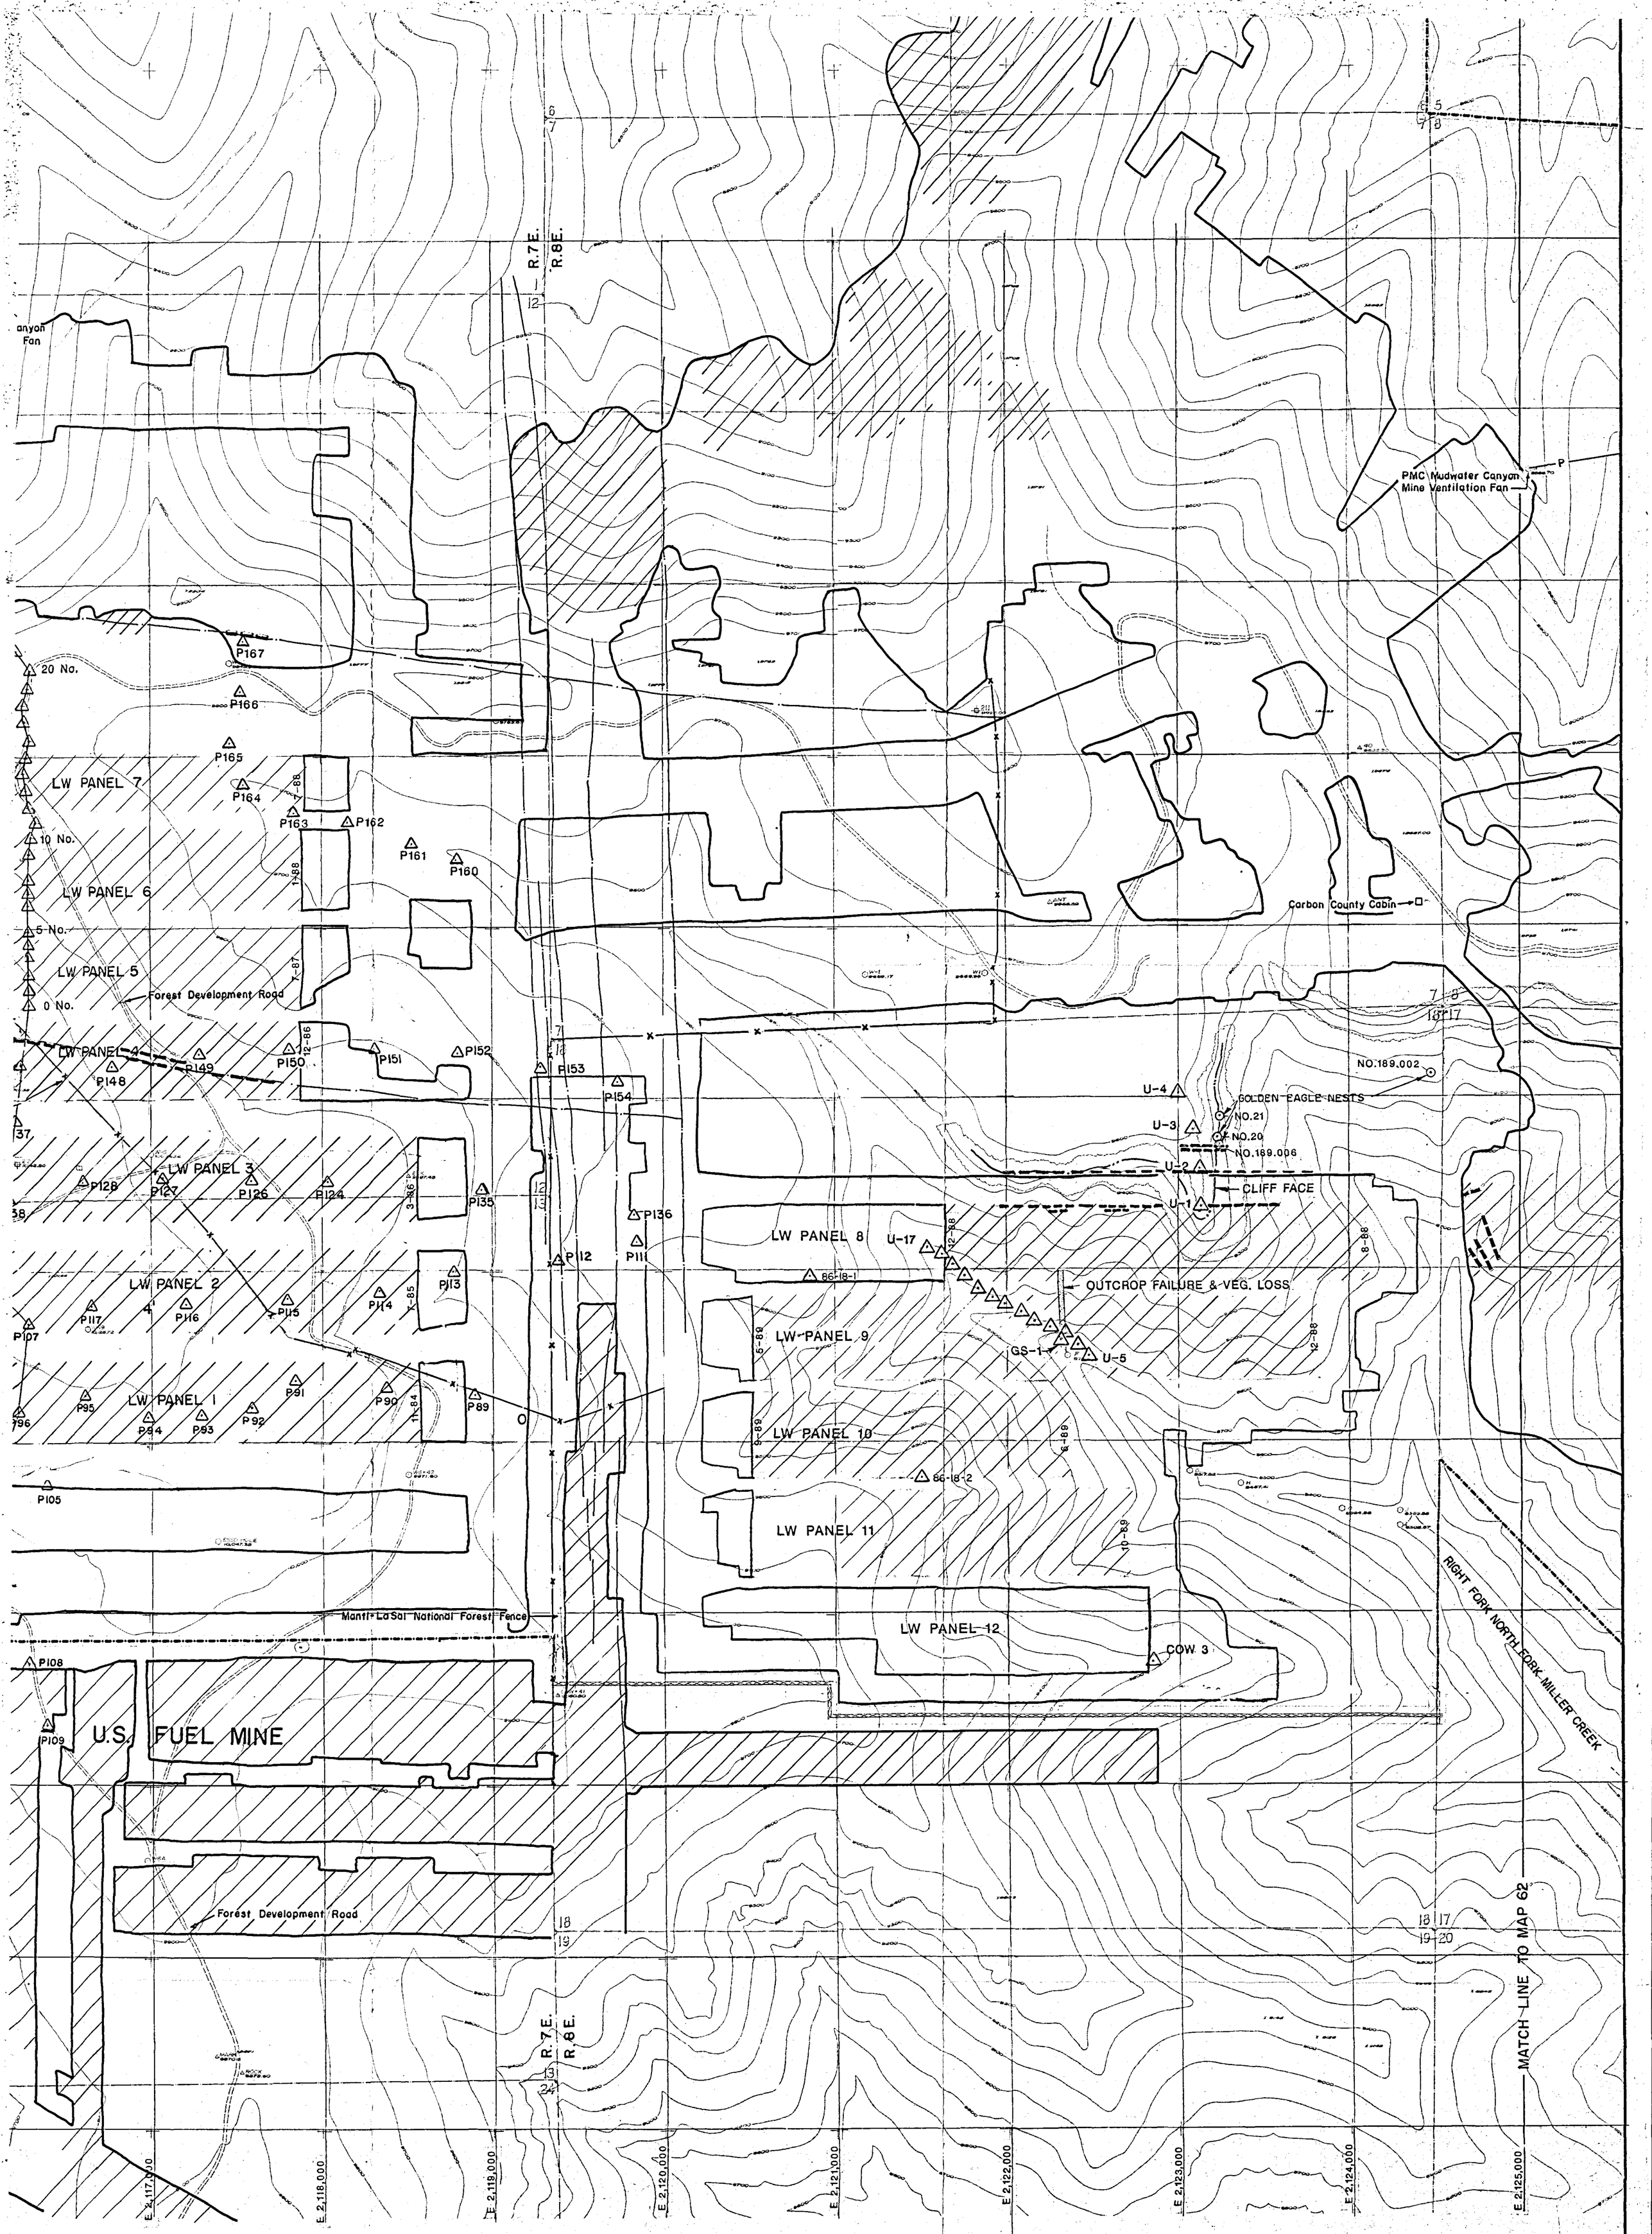

PROFESSIONAL ENGINEERS CERTIFICATION

I, BEING A REGISTERED PROFESSIONAL ENGINEER, DO HEREBY CERTIFY THAT THE ABOVE HAS BEEN REVIEWED BY ME AND IS TRUE AND CORRECT TO THE BEST OF MY KNOWLEDGE AND INFORMATION.

Daniel Thomas Hurst DATE: 4/1/87

DANIEL THOMAS HURST P.E. NO. 5362

NORTH

DESIGNED BG	DRAFTED JGB	CHECKED
SCALE 1"= 400'	DATE 9/86	

REV.	DATE	DESCRIPTION	APPR.
1	1-89	1988 SUBSIDENCE ADDED	
2	12-89	1989 SUBSIDENCE ADDED	
3	3/87	Future Subsidence Monitoring Points	
4	4/87	Subsidence Contours	
5	2-88	Updated Subsidence - 1987 Data	
6	12-88	ADD MONITORING POINTS	

SUBSIDENCE MONITORING PLAN

MAP A

PLATEAU MINING COMPANY
P.O. DRAWER PMC · PRICE, UTAH 84501
PHONE 801 637-2875

SHEET NO.
MAP 61