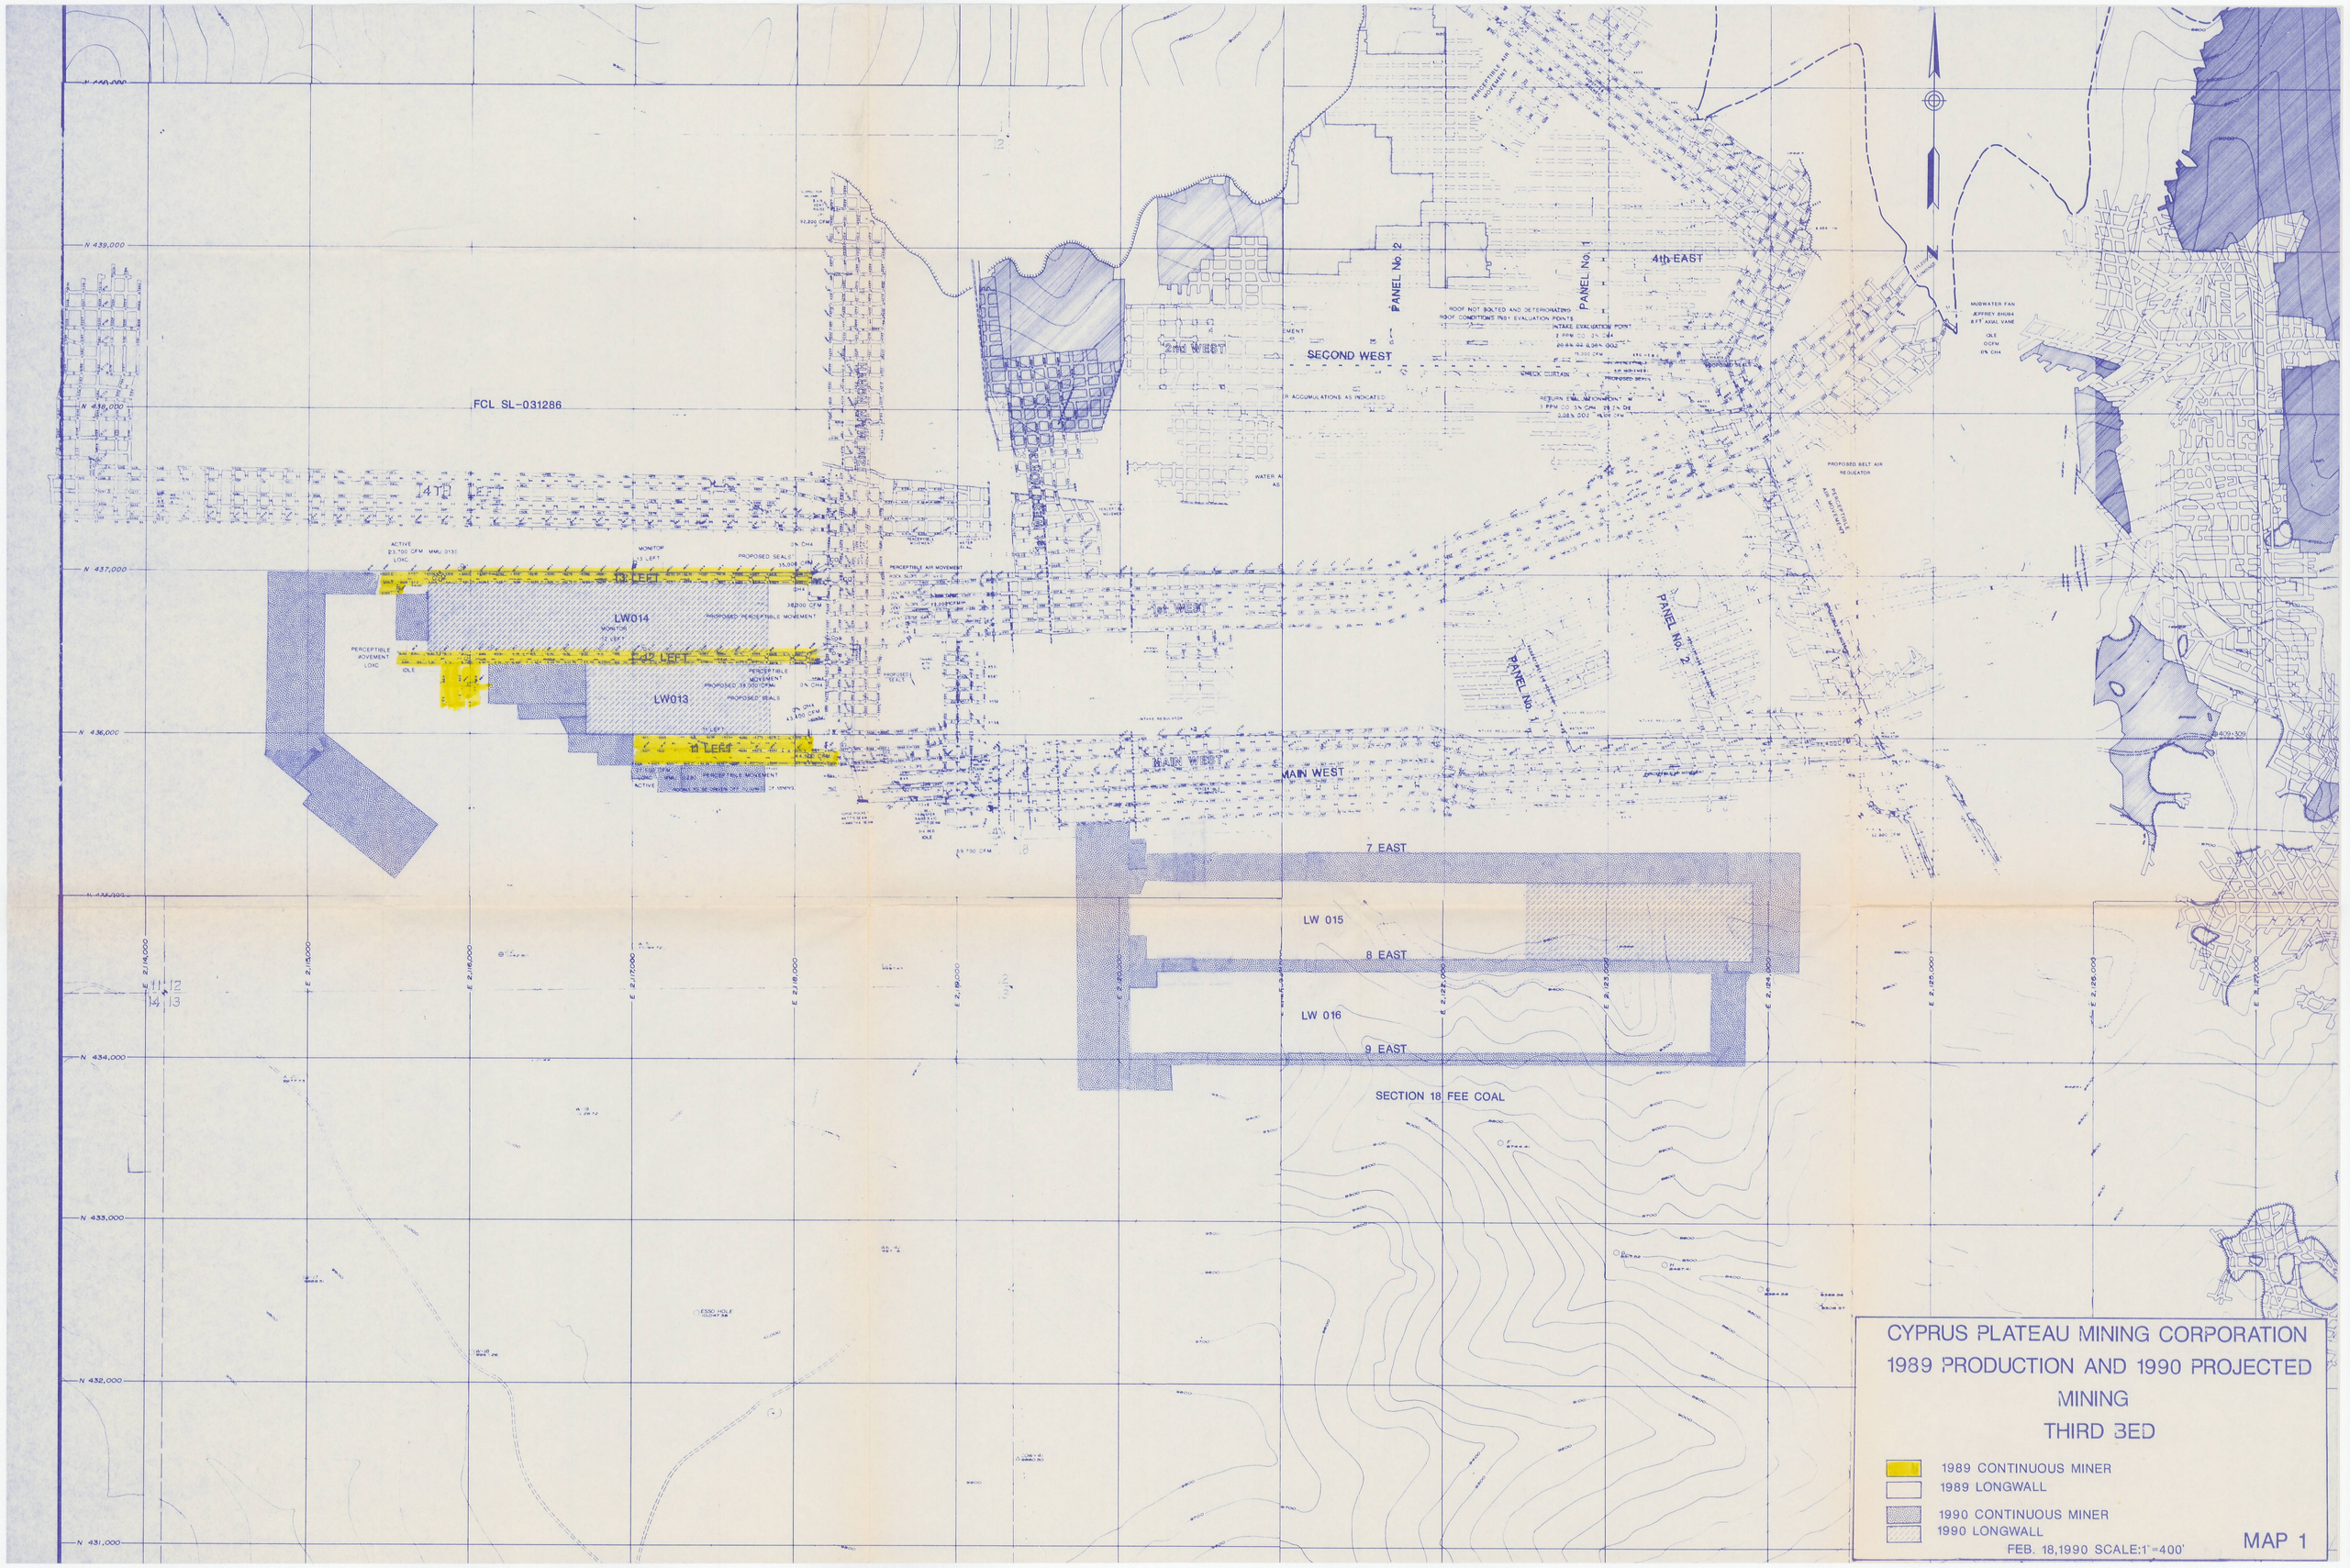
CYPRUS PLATEAU MINING CORPORATION
1989 PRODUCTION AND 1990 PROJECTED
MINING
THIRD BED
1989 CONTINUOUS MINER
1989 LONGWALL
1990 CONTINUOUS MINER
1990 LONGWALL
FEB. 18,1990 SCALE:1"=400'
MAP 1
FCL SL-031286
14th EAST
13 LEFT
12 LEFT
11 LEFT
LW014
LW013
PERCEPTIBLE ADVEMENT
PROPOSED PERCEPTIBLE MOVEMENT
PROPOSED SEALS
MONITOR
2nd WEST
SECOND WEST
PANEL No. 2
PANEL No. 1
4th EAST
ROOF NOT BOLTED AND DETERIORATING
ROOF CONDITIONS INSP. EVALUATION POINTS
INTAKE EVALUATION POINT
CHECK CURTAIN
RETURN EVALUATION POINT
MUDWATER FAN
JEFFREY BH084
8 FT AXIAL VANE
PROPOSED BELT AIR REGULATOR
PERCEPTIBLE AIR MOVEMENT
4th WEST
MAIN WEST
7 EAST
LW 015
8 EAST
LW 016
9 EAST
SECTION 18 FEE COAL
N 439,000
N 438,000
N 437,000
N 436,000
N 435,000
N 434,000
N 433,000
N 432,000
N 431,000
E 2,114,000
E 2,115,000
E 2,116,000
E 2,117,000
E 2,118,000
E 2,119,000
E 2,120,000
E 2,121,000
E 2,122,000
E 2,123,000
E 2,124,000
E 2,125,000
E 2,126,000
E 2,127,000