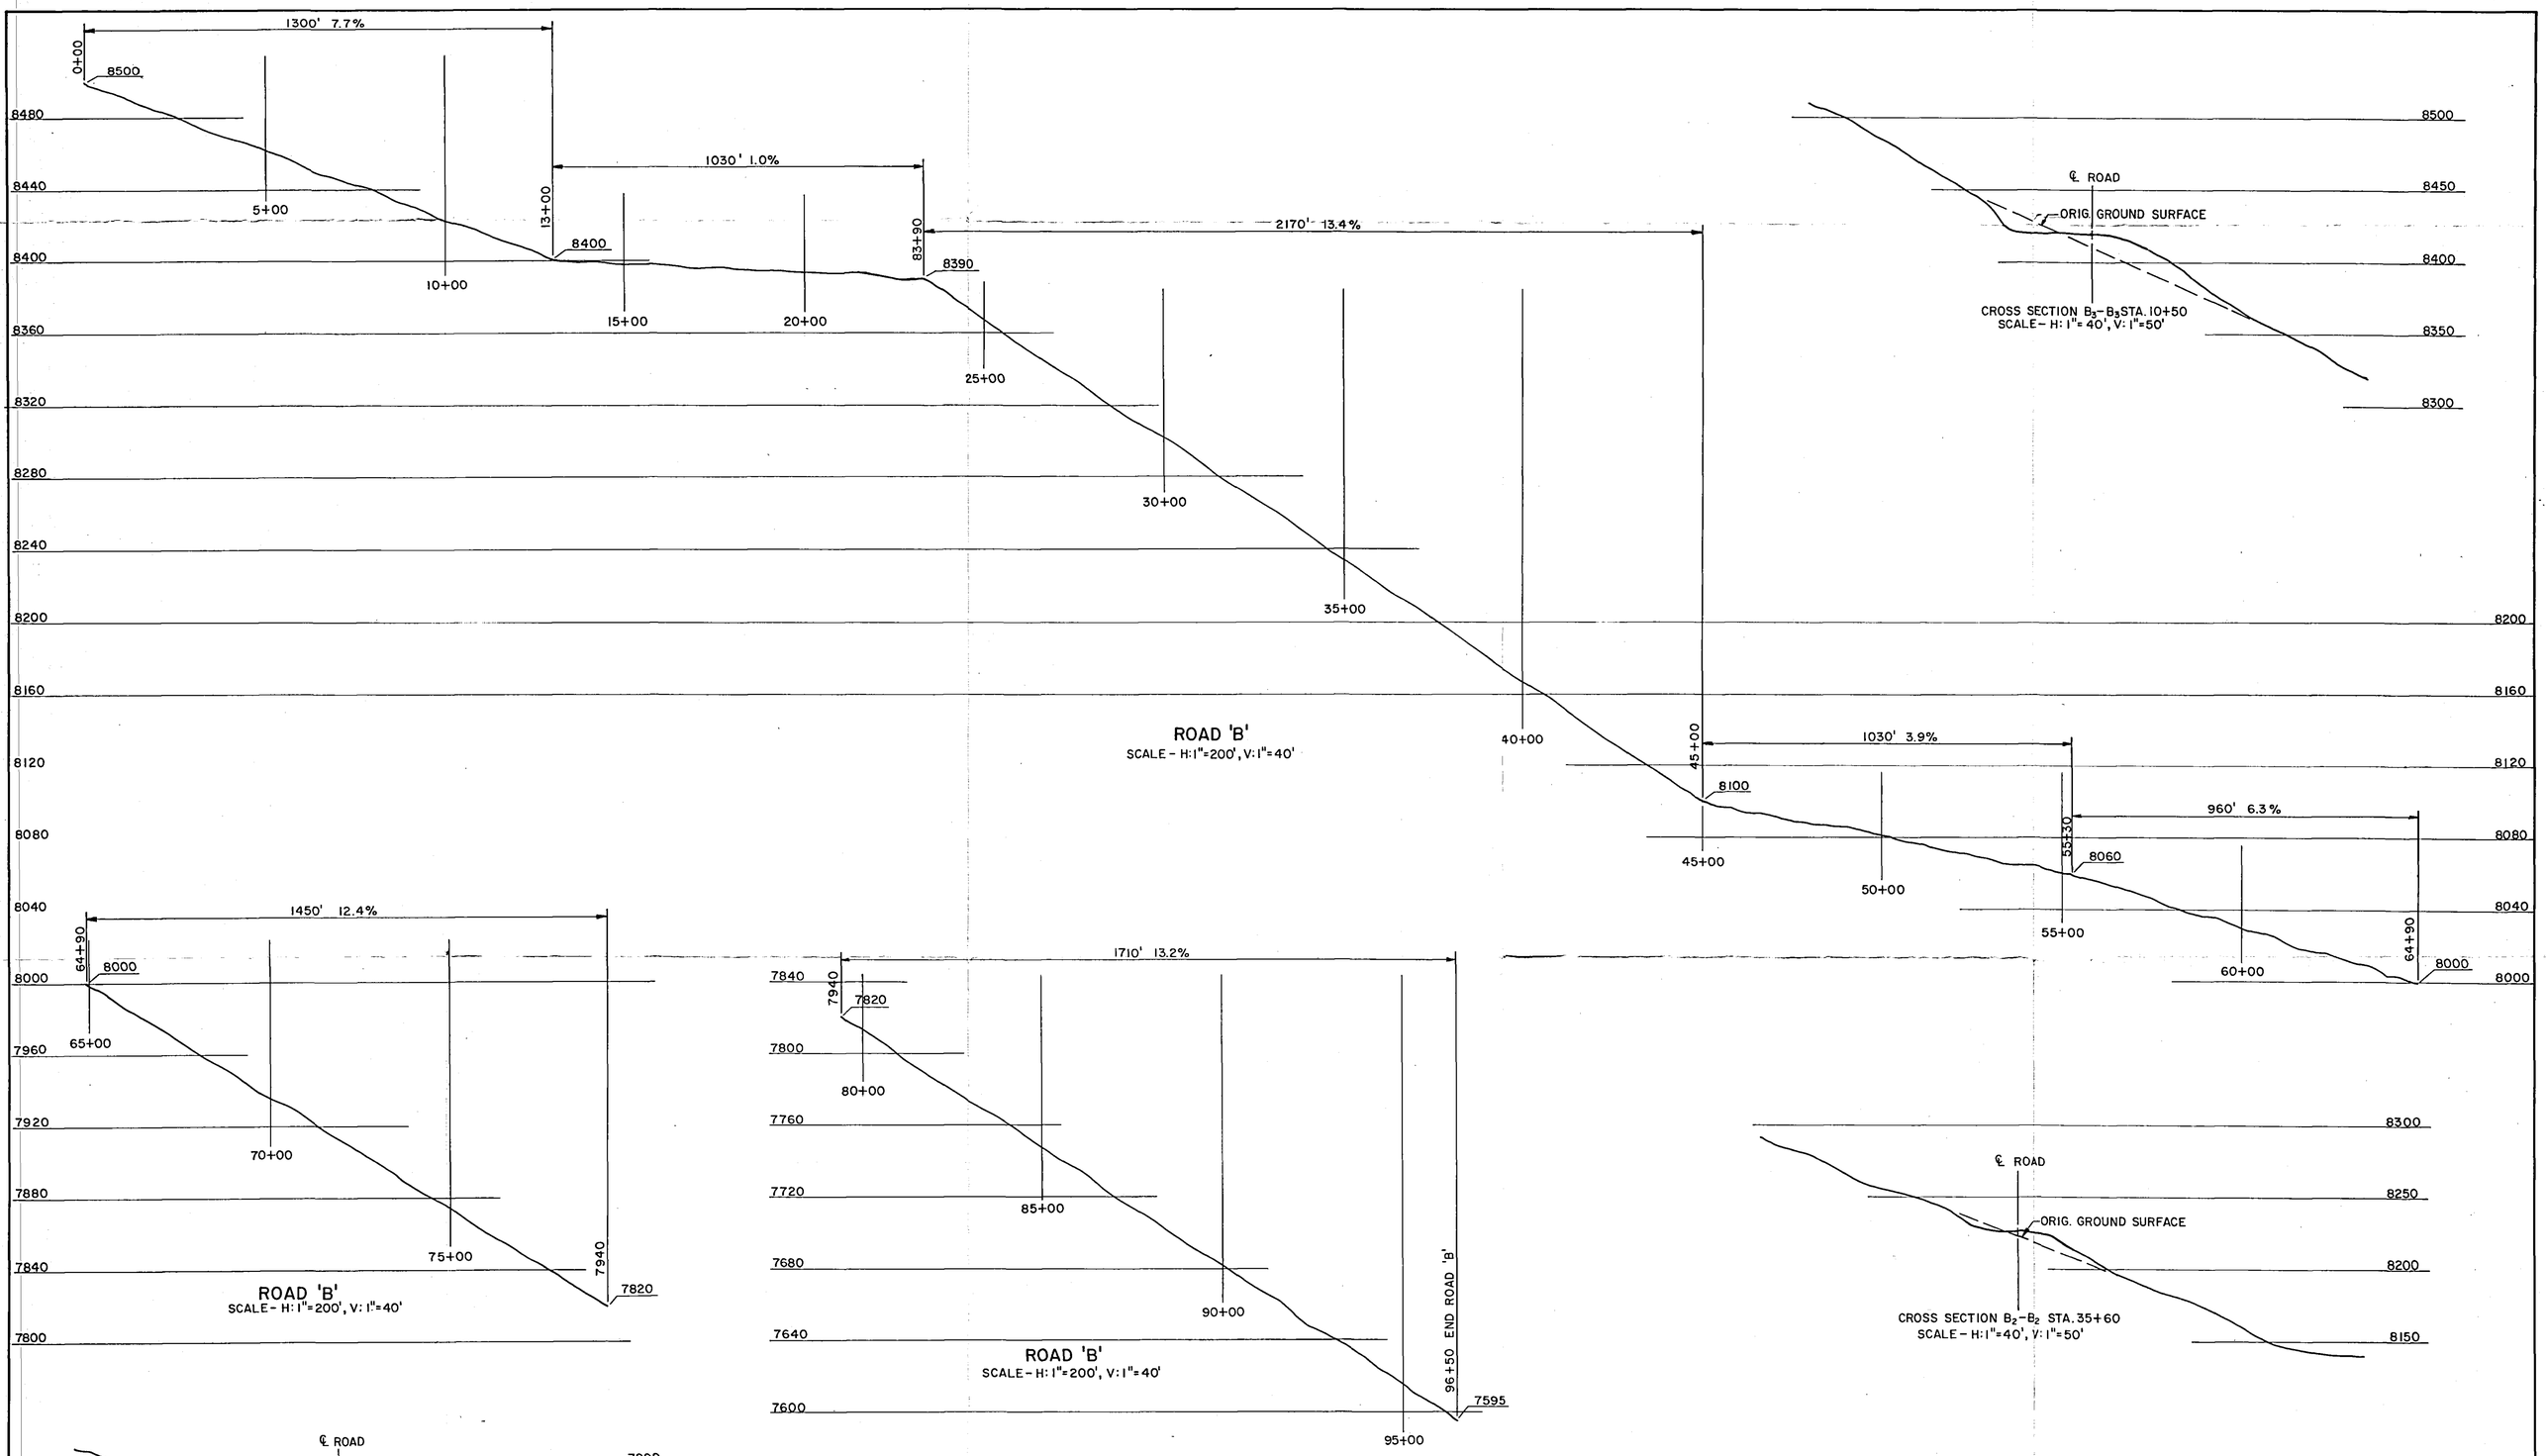

DESIGNED B.G.	DRAFTED V. W. S.	CHECKED	
SCALE AS NOTED		DATE 6-14-87	
REV.	DATE	DESCRIPTION	APPR.
1			
2			
3			
4			
5			
6			

ROAD 'B'

PROFILE AND CROSS SECTIONS

RECEIVED
FEB 26 1990
DIVISION OF
OIL, GAS & MINING

PLATEAU MINING COMPANY
P.O. DRAWER PMC · PRICE, UTAH 84501
PHONE 801 637-2875

SHEET NO.

MAP 75