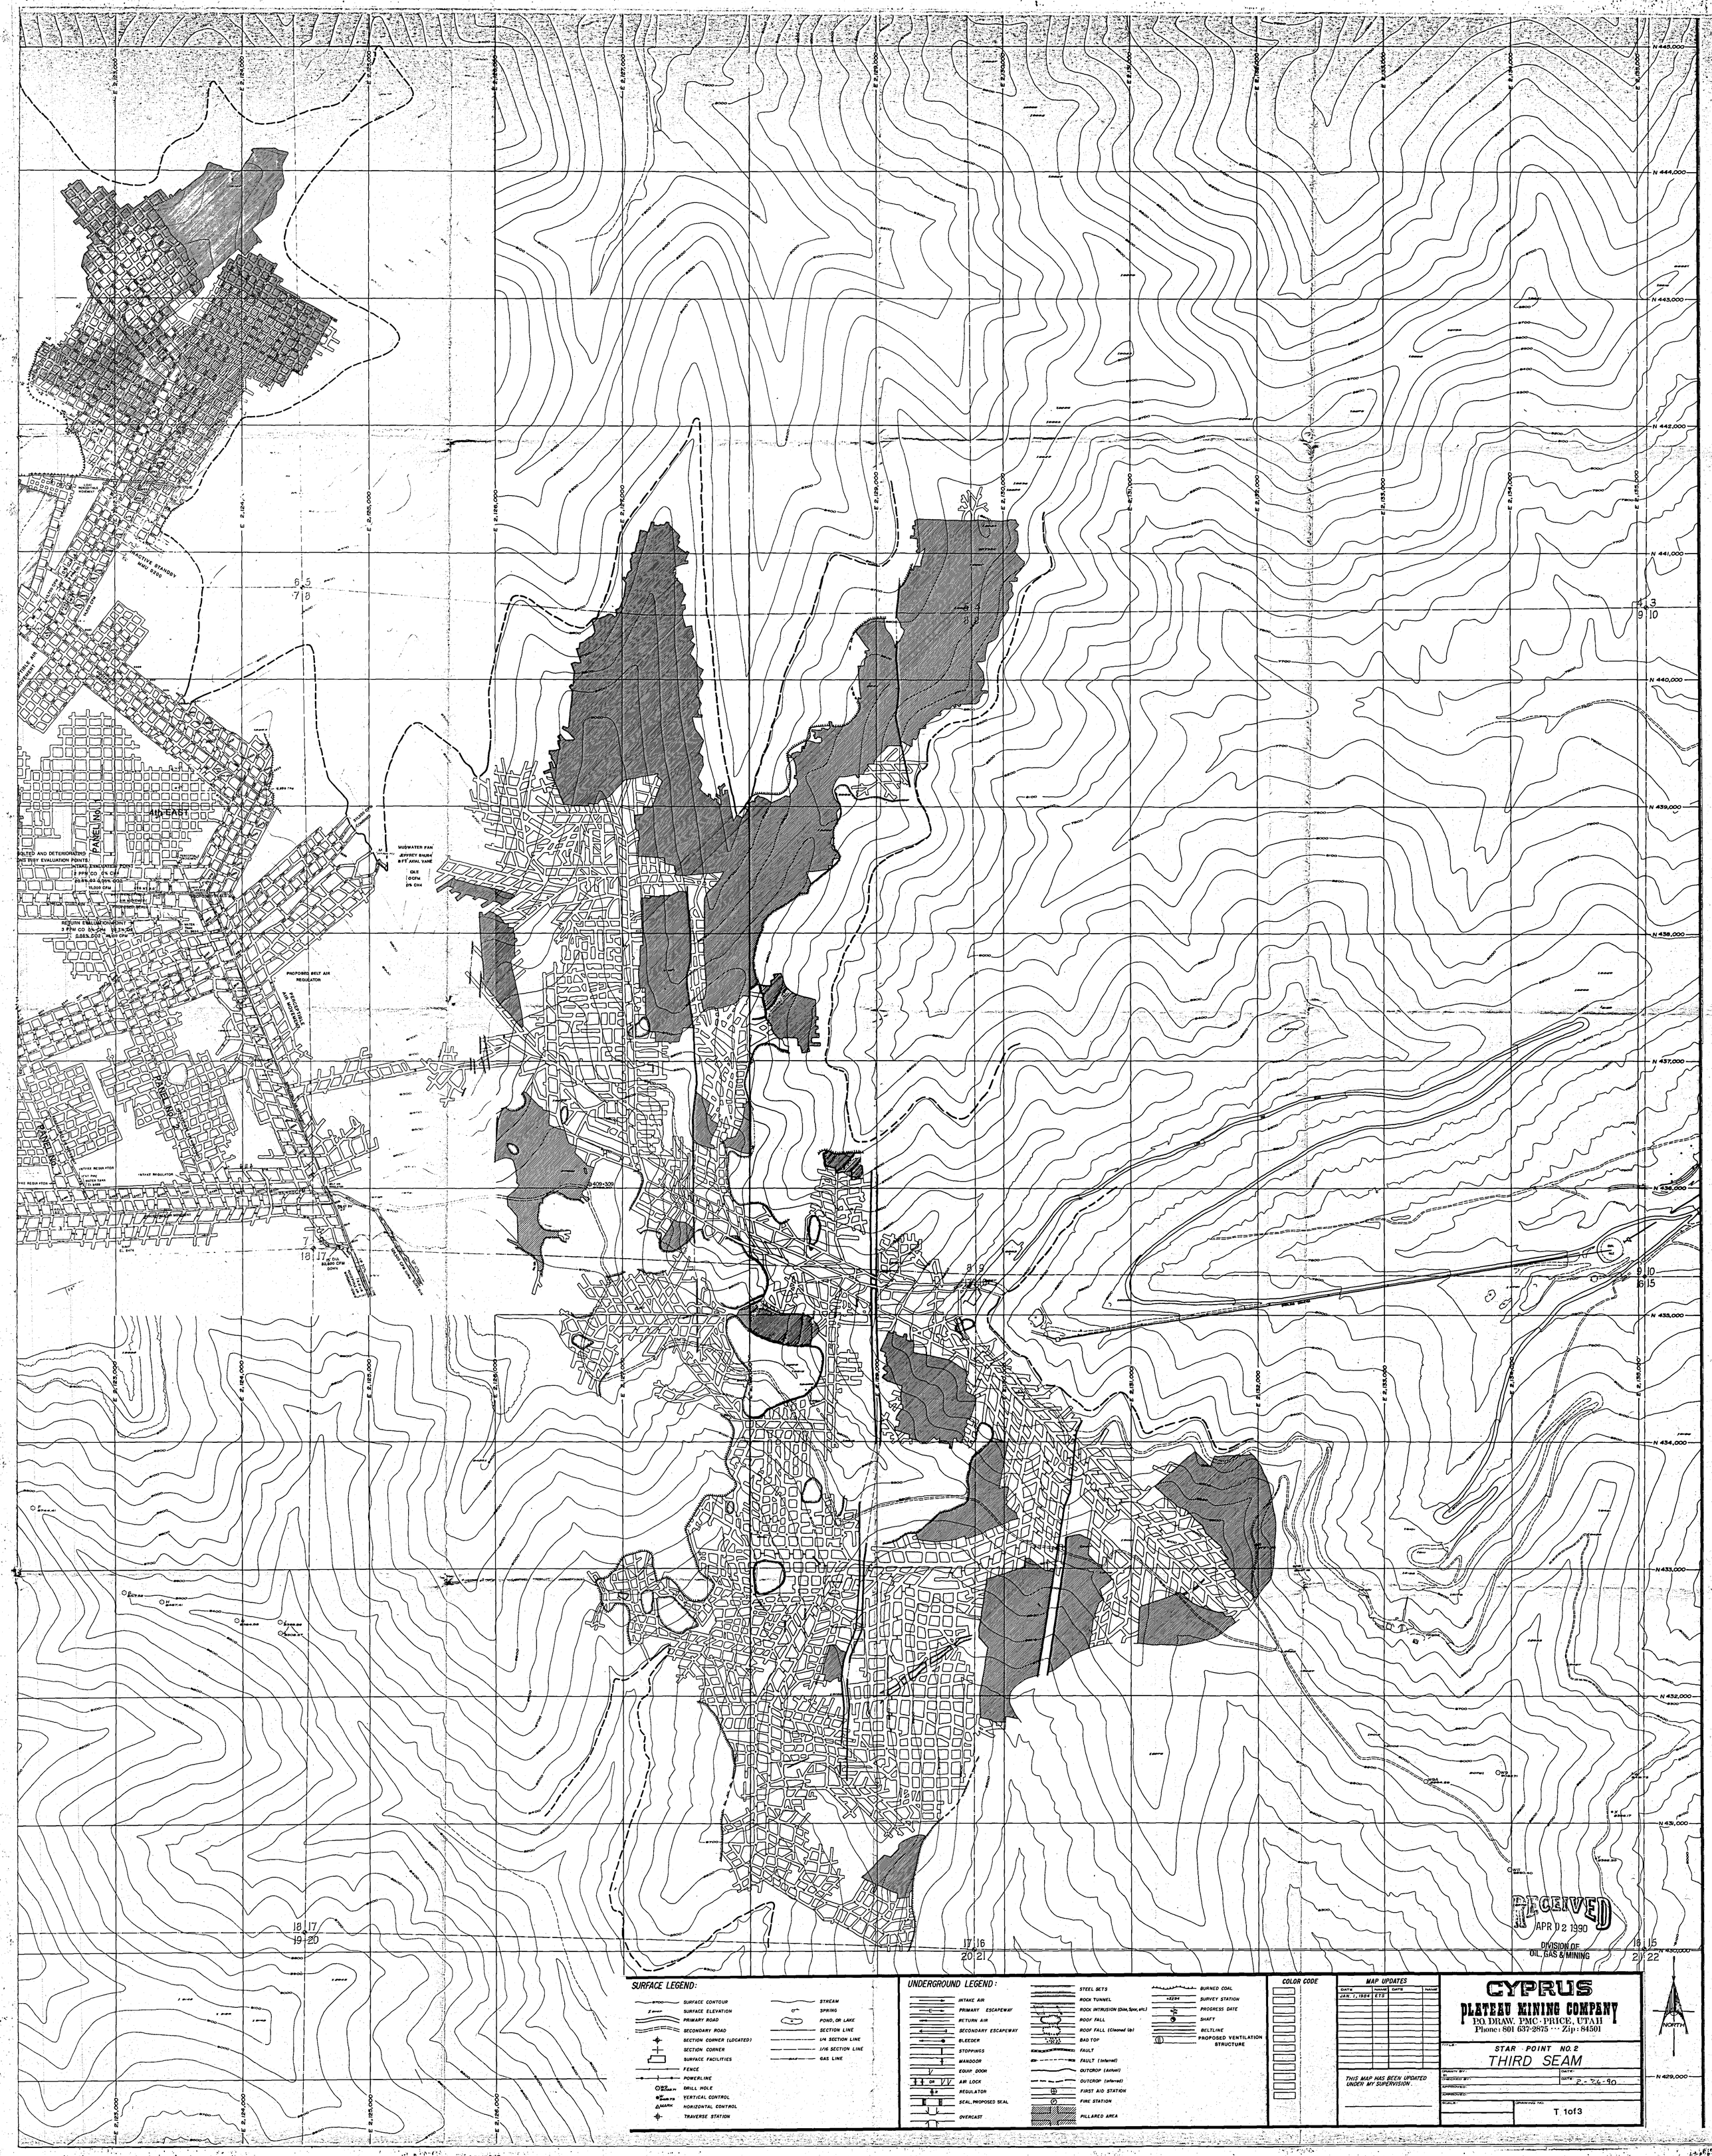
PANEL NO. 1
PANEL NO. 2
PANEL NO. 3
4th EAST
INACTIVE STANDBY
MAU 0200
MUDWATER FAN
JEFFREY 8HU84
8 FT AXIAL VANE
0 LT
0 CFM
0% CH4
PROPOSED BELT AIR
REGULATOR
RECEIVED
APR 02 1990
DIVISION OF
OIL, GAS & MINING
SURFACE LEGEND:
SURFACE CONTOUR
SURFACE ELEVATION
PRIMARY ROAD
SECONDARY ROAD
SECTION CORNER (LOCATED)
SECTION CORNER
SURFACE FACILITIES
FENCE
POWERLINE
DRILL HOLE
VERTICAL CONTROL
HORIZONTAL CONTROL
TRAVERSE STATION
STREAM
SPRING
POND, OR LAKE
SECTION LINE
1/4 SECTION LINE
1/16 SECTION LINE
GAS LINE
UNDERGROUND LEGEND:
INTAKE AIR
PRIMARY ESCAPEWAY
RETURN AIR
SECONDARY ESCAPEWAY
BLEEDER
STOPPINGS
MANDOOR
EQUIP. DOOR
AIR LOCK
REGULATOR
SEAL, PROPOSED SEAL
OVERCAST
STEEL SETS
ROCK TUNNEL
ROCK INTRUSION (Dike, Sprs, etc.)
ROOF FALL
ROOF FALL (Cleaned Up)
BAD TOP
FAULT
FAULT (Inferred)
OUTCROP (Actual)
OUTCROP (Inferred)
FIRST AID STATION
FIRE STATION
PILLARED AREA
BURNED COAL
SURVEY STATION
PROGRESS DATE
SHAFT
BELTLINE
PROPOSED VENTILATION STRUCTURE
COLOR CODE
MAP UPDATES
DATE
NAME
JAN. 1, 1984
KTS
THIS MAP HAS BEEN UPDATED UNDER MY SUPERVISION.
CYPRUS
PLATEAU MINING COMPANY
P.O. DRAW. PMC · PRICE, UTAH
Phone: 801 637-2875 ··· Zip: 84501
TITLE:
STAR POINT NO. 2
THIRD SEAM
DRAWN BY:
CHECKED BY:
APPROVED:
DATE:
2-26-90
SCALE:
DRAWING NO.
T. 1 of 3
NORTH