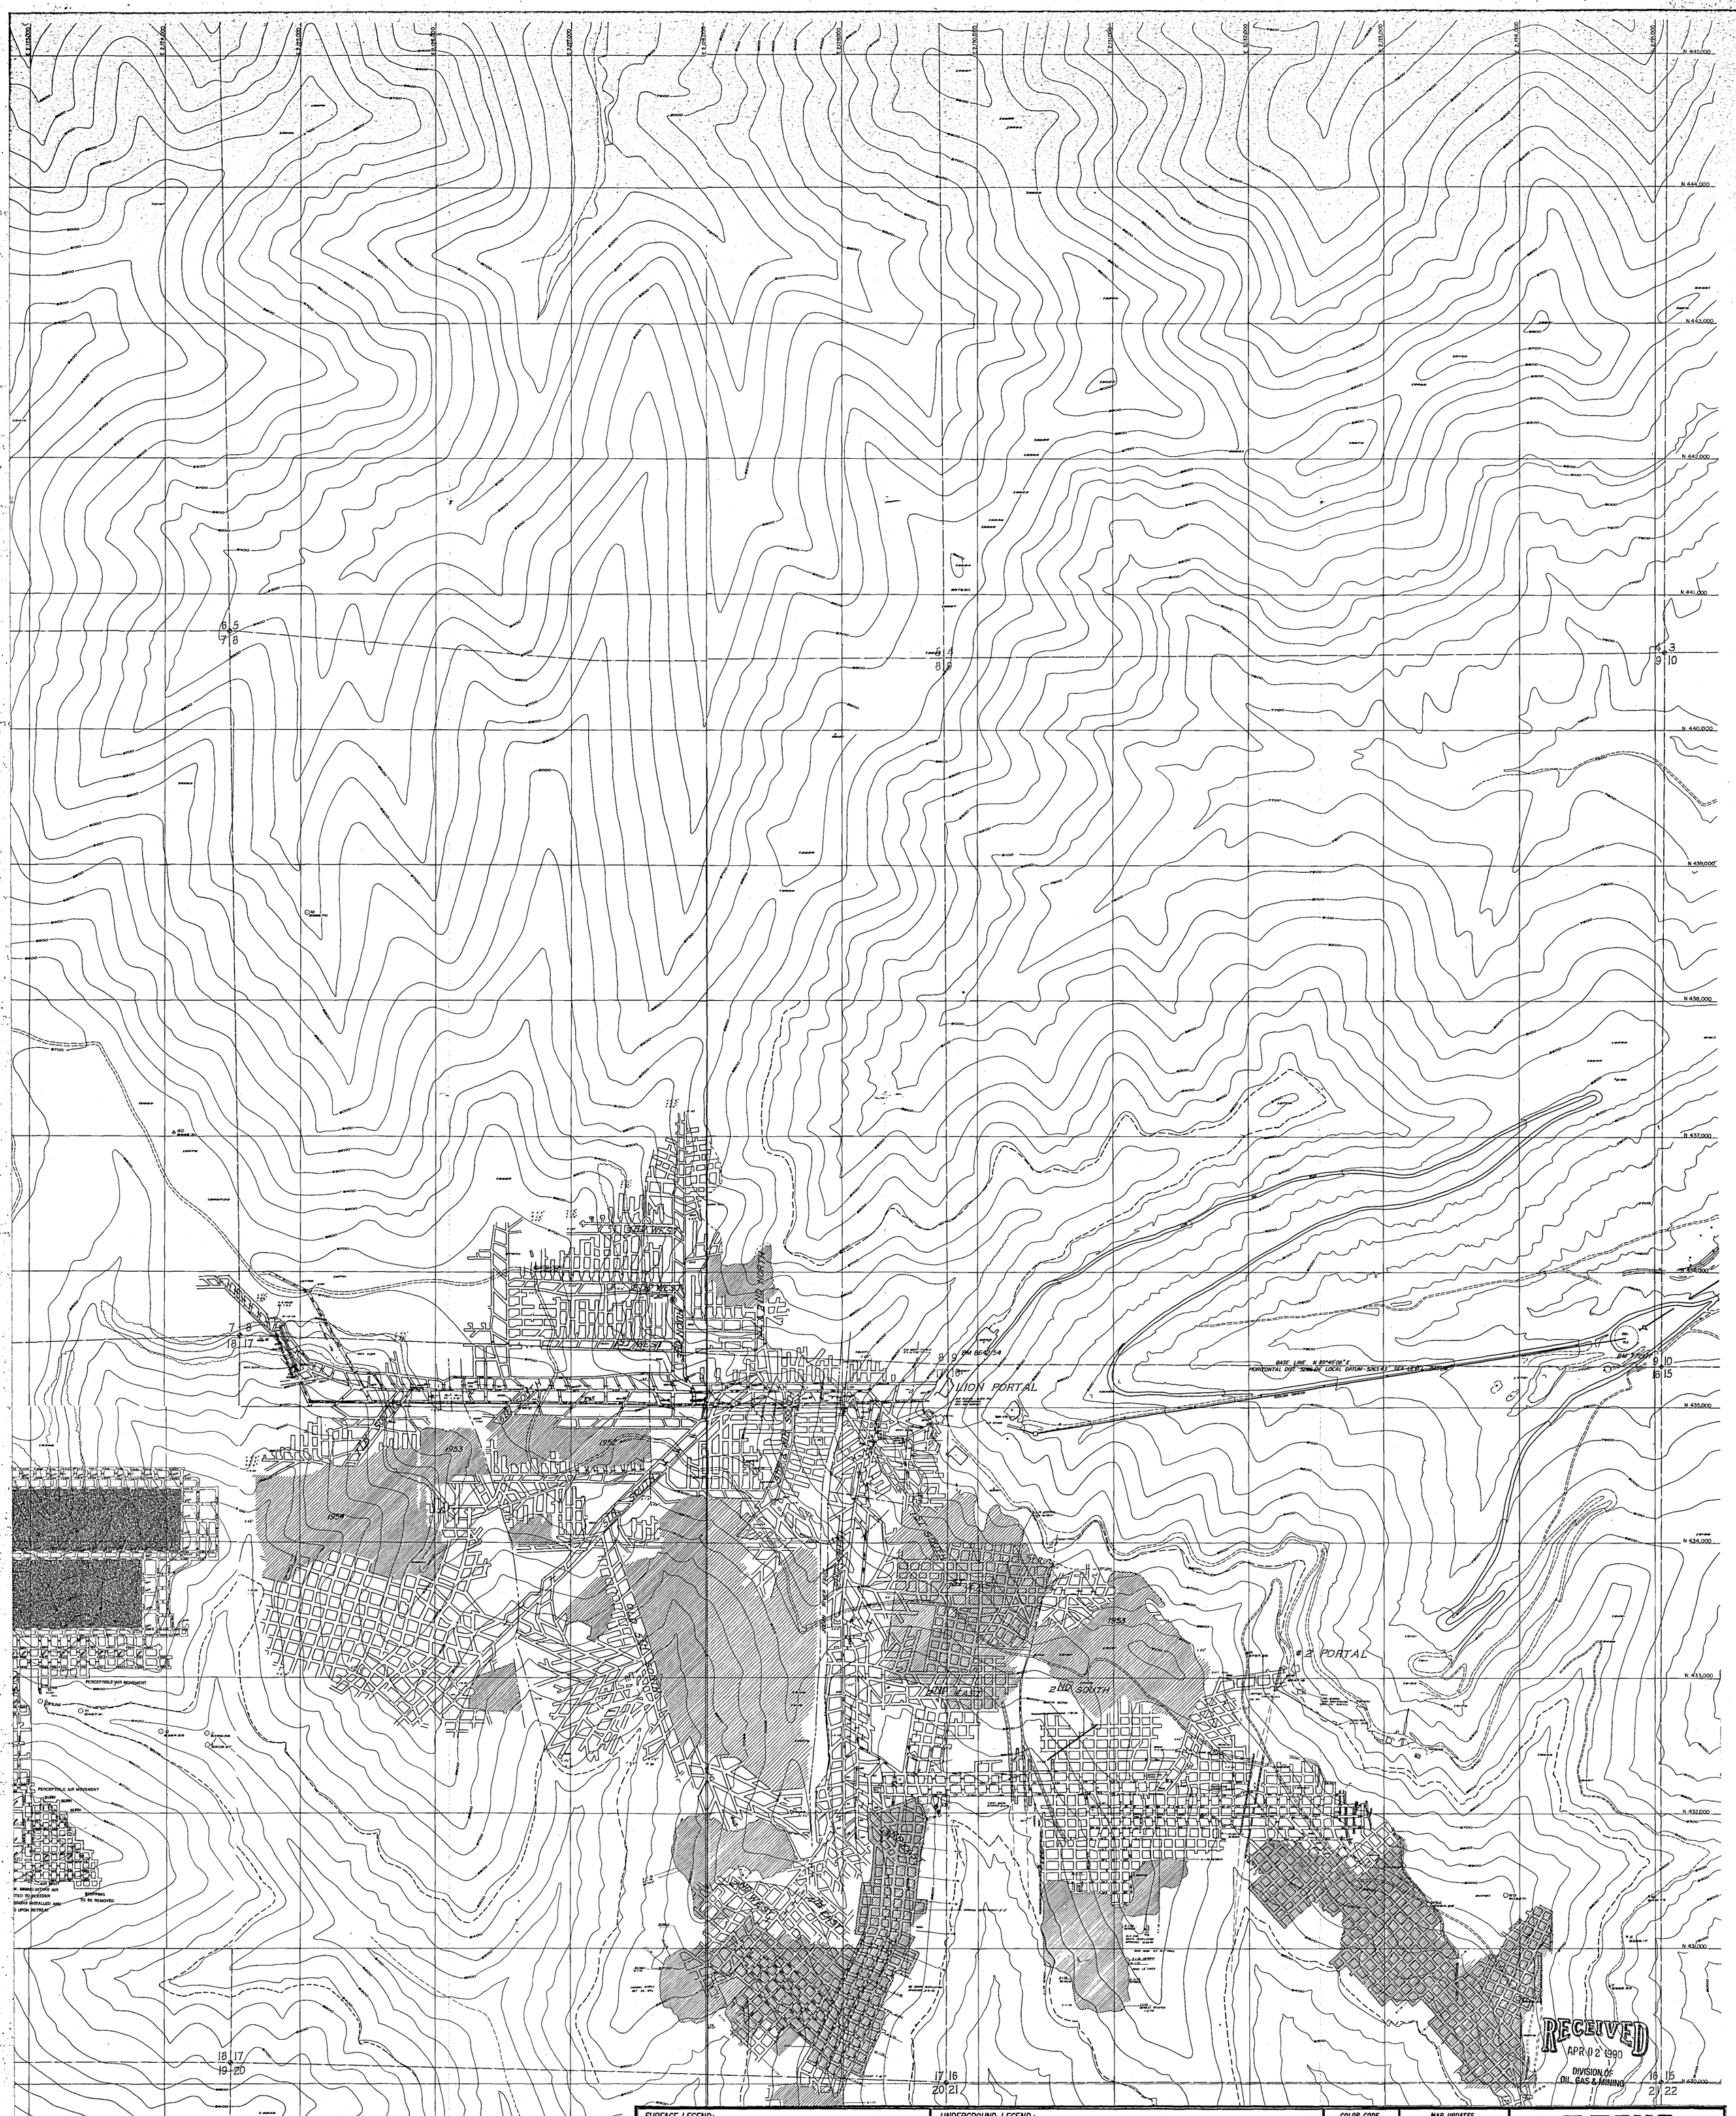

SURFACE LEGEND:

- SURFACE CONTOUR
- SURFACE ELEVATION
- PRIMARY ROAD
- SECONDARY ROAD
- SECTION CORNER (LOCATED)
- SECTION CORNER
- SURFACE FACILITIES
- FENCE
- POWERLINE
- DRILL HOLE
- VERTICAL CONTROL
- HORIZONTAL CONTROL
- TRAVERSE STATION
- STREAM
- SPRING
- POND, OR LAKE
- SECTION LINE
- 1/4 SECTION LINE
- 1/16 SECTION LINE
- GAS LINE

UNDERGROUND LEGEND:

- INTAKE AIR
- PRIMARY ESCAPEWAY
- RETURN AIR
- SECONDARY ESCAPEWAY
- BLEEDER
- STOPPINGS
- MANDOOR
- EQUIP. DOOR
- AIR LOCK
- REGULATOR
- SEAL & PROPOSED SEAL
- OVERCAST
- STEEL SETS
- ROCK TUNNEL
- ROCK INTRUSION (Dike, Spur, etc.)
- ROOF FALL
- ROOF FALL (Cleaned Up)
- BAD TOP
- FAULT
- FAULT (Inferred)
- OUTCROP (Actual)
- OUTCROP (Inferred)
- FIRST AID STATION
- FIRE STATION
- PILLARED AREA
- BURNED COAL
- SURVEY STATION
- PROGRESS DATE
- SHAFT
- BELTLINE
- PROPOSED VENTILATION STRUCTURES

COLOR CODE

MAP UPDATES

DATE	NAME	DATE	NAME
JAN. 1, 1984	ETS		

THIS MAP HAS BEEN UPDATED UNDER MY SUPERVISION.

CYPRUS
PLATEAU MINING COMPANY
P.O. DRAW. PMC · PRICE, UTAH
Phone: 801 637-2875 ··· Zip: 84501

TITLE: STAR POINT NO. 2
WATTIS SEAM

DRAWN BY: SAND DESIGN & GRAPHICS — DATE: MAY, 1983
CHECKED BY: — DATE: 2-26-90
APPROVED:
APPROVED:
SCALE: — DRAWING NO.

ETS. 2/14/90