MATCH SHEET 5

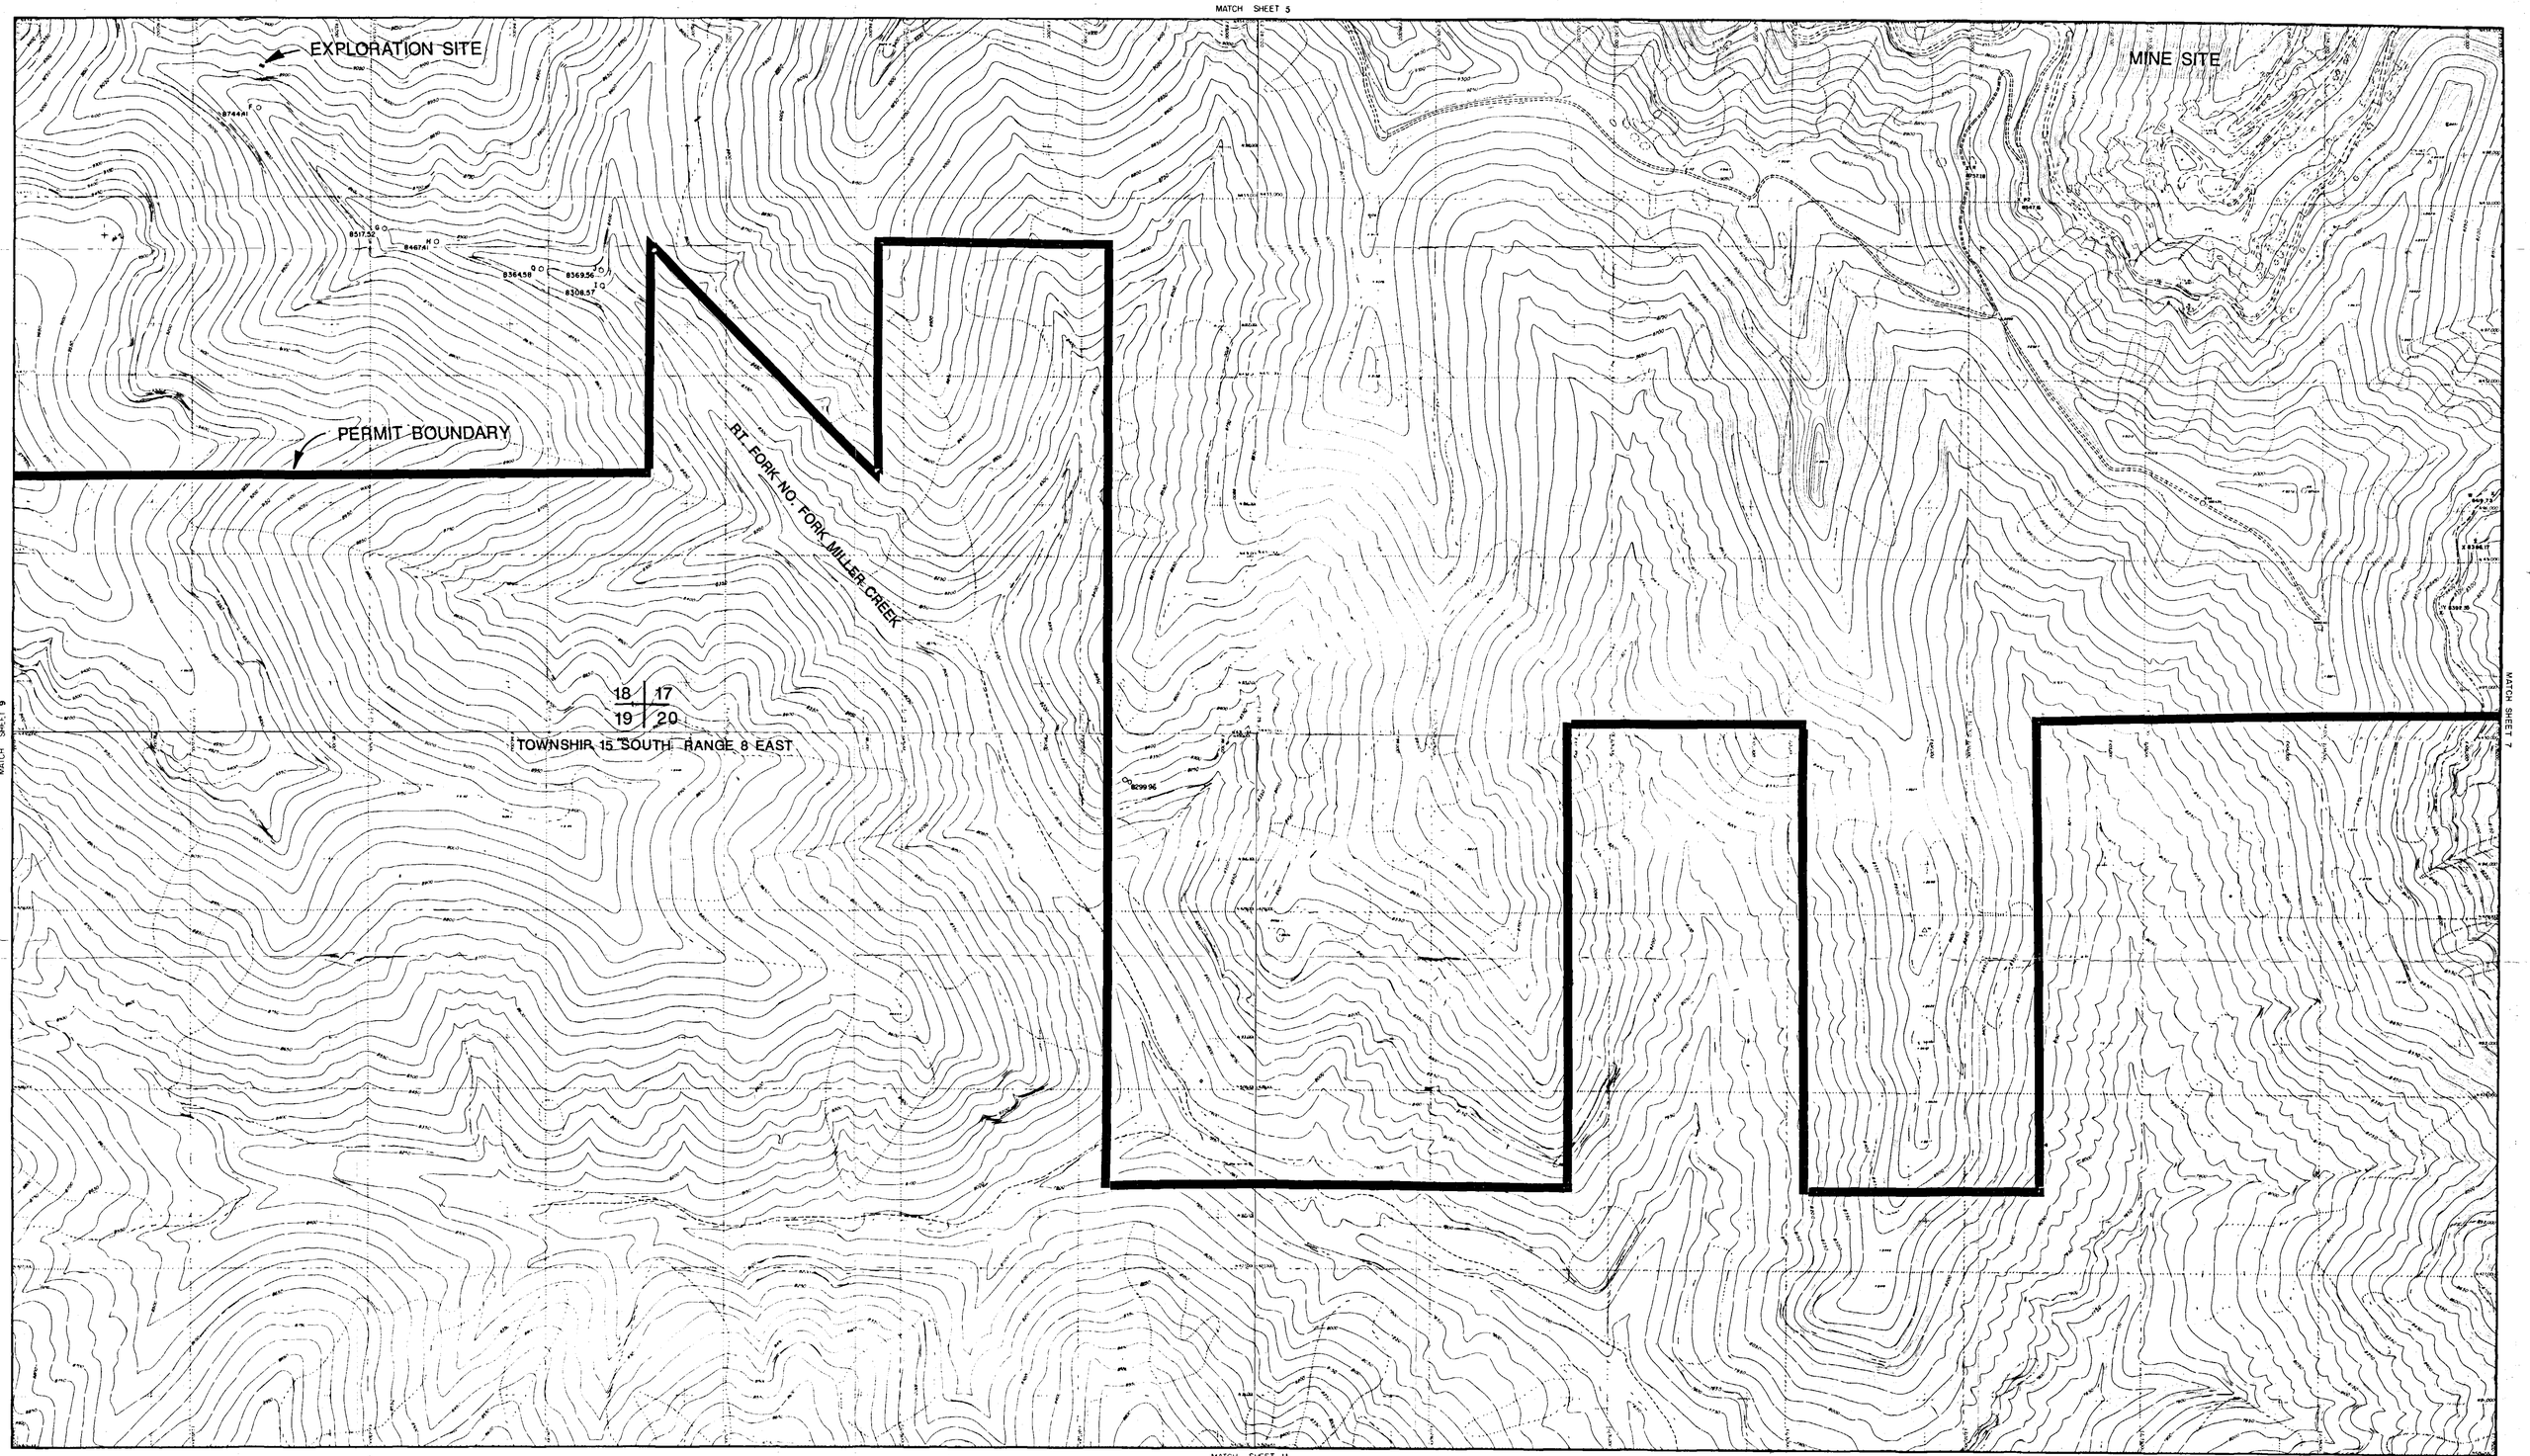

MATCH SHEET 9

MATCH SHEET 7

MATCH SHEET 11

LEGEND

- PRIMARY ROAD
- SECONDARY ROAD
- TRAIL
- BRIDGE, CULVERT
- RAILROAD
- BUILDINGS, STRUCTURES
- LAKE, POND
- RIVER, STREAM
- FENCE
- 600 CONTOURS
- 650
- TREE LINES
- TRAVERSE STATION
- HORIZONTAL CONTROL
- VERTICAL CONTROL
- PHOTO CENTER
- DRILL HOLE
- X 123 SPOT ELEVATION
- W EL. 123 WATER SPOT
- NEW LOCAL COORDINATE GRID TICK
- 13 14 / 22 23 SECTION CORNER
- SWAMP
- MINE PORTAL
- DOWNSPOUT
- CATCH BASIN
- LIGHT POLE
- POWER POLE

Olympus AERIAL SURVEYS INC.
(801) 484-4351
50 West 2950 South Salt Lake City, Utah 84115

	E 407,500	E 412,500	E 417,500	E 422,500
N 450,000	3	2	1	
N 442,000	4	5	6	
N 434,000	9		7	
N 426,000	10	11	12	
N 418,000				

SHEET INDEX

NORTH

DESIGNED	DRAFTED B.G.	CHECKED
SCALE 1" = 400'	DATE 9-16-88	

REV.	DATE	DESCRIPTION	APPR.
1			
2			
3			
4			
5			
6			

NOTICE OF INTENT TO EXPLORE 88-1

RECEIVED SEP 19 1988 DIVISION OF OIL, GAS & MINING

PLATEAU MINING COMPANY
P.O. DRAWER PMC · PRICE, UTAH 84501
PHONE 801 637-2875

SHEET NO. 8

MAP 1