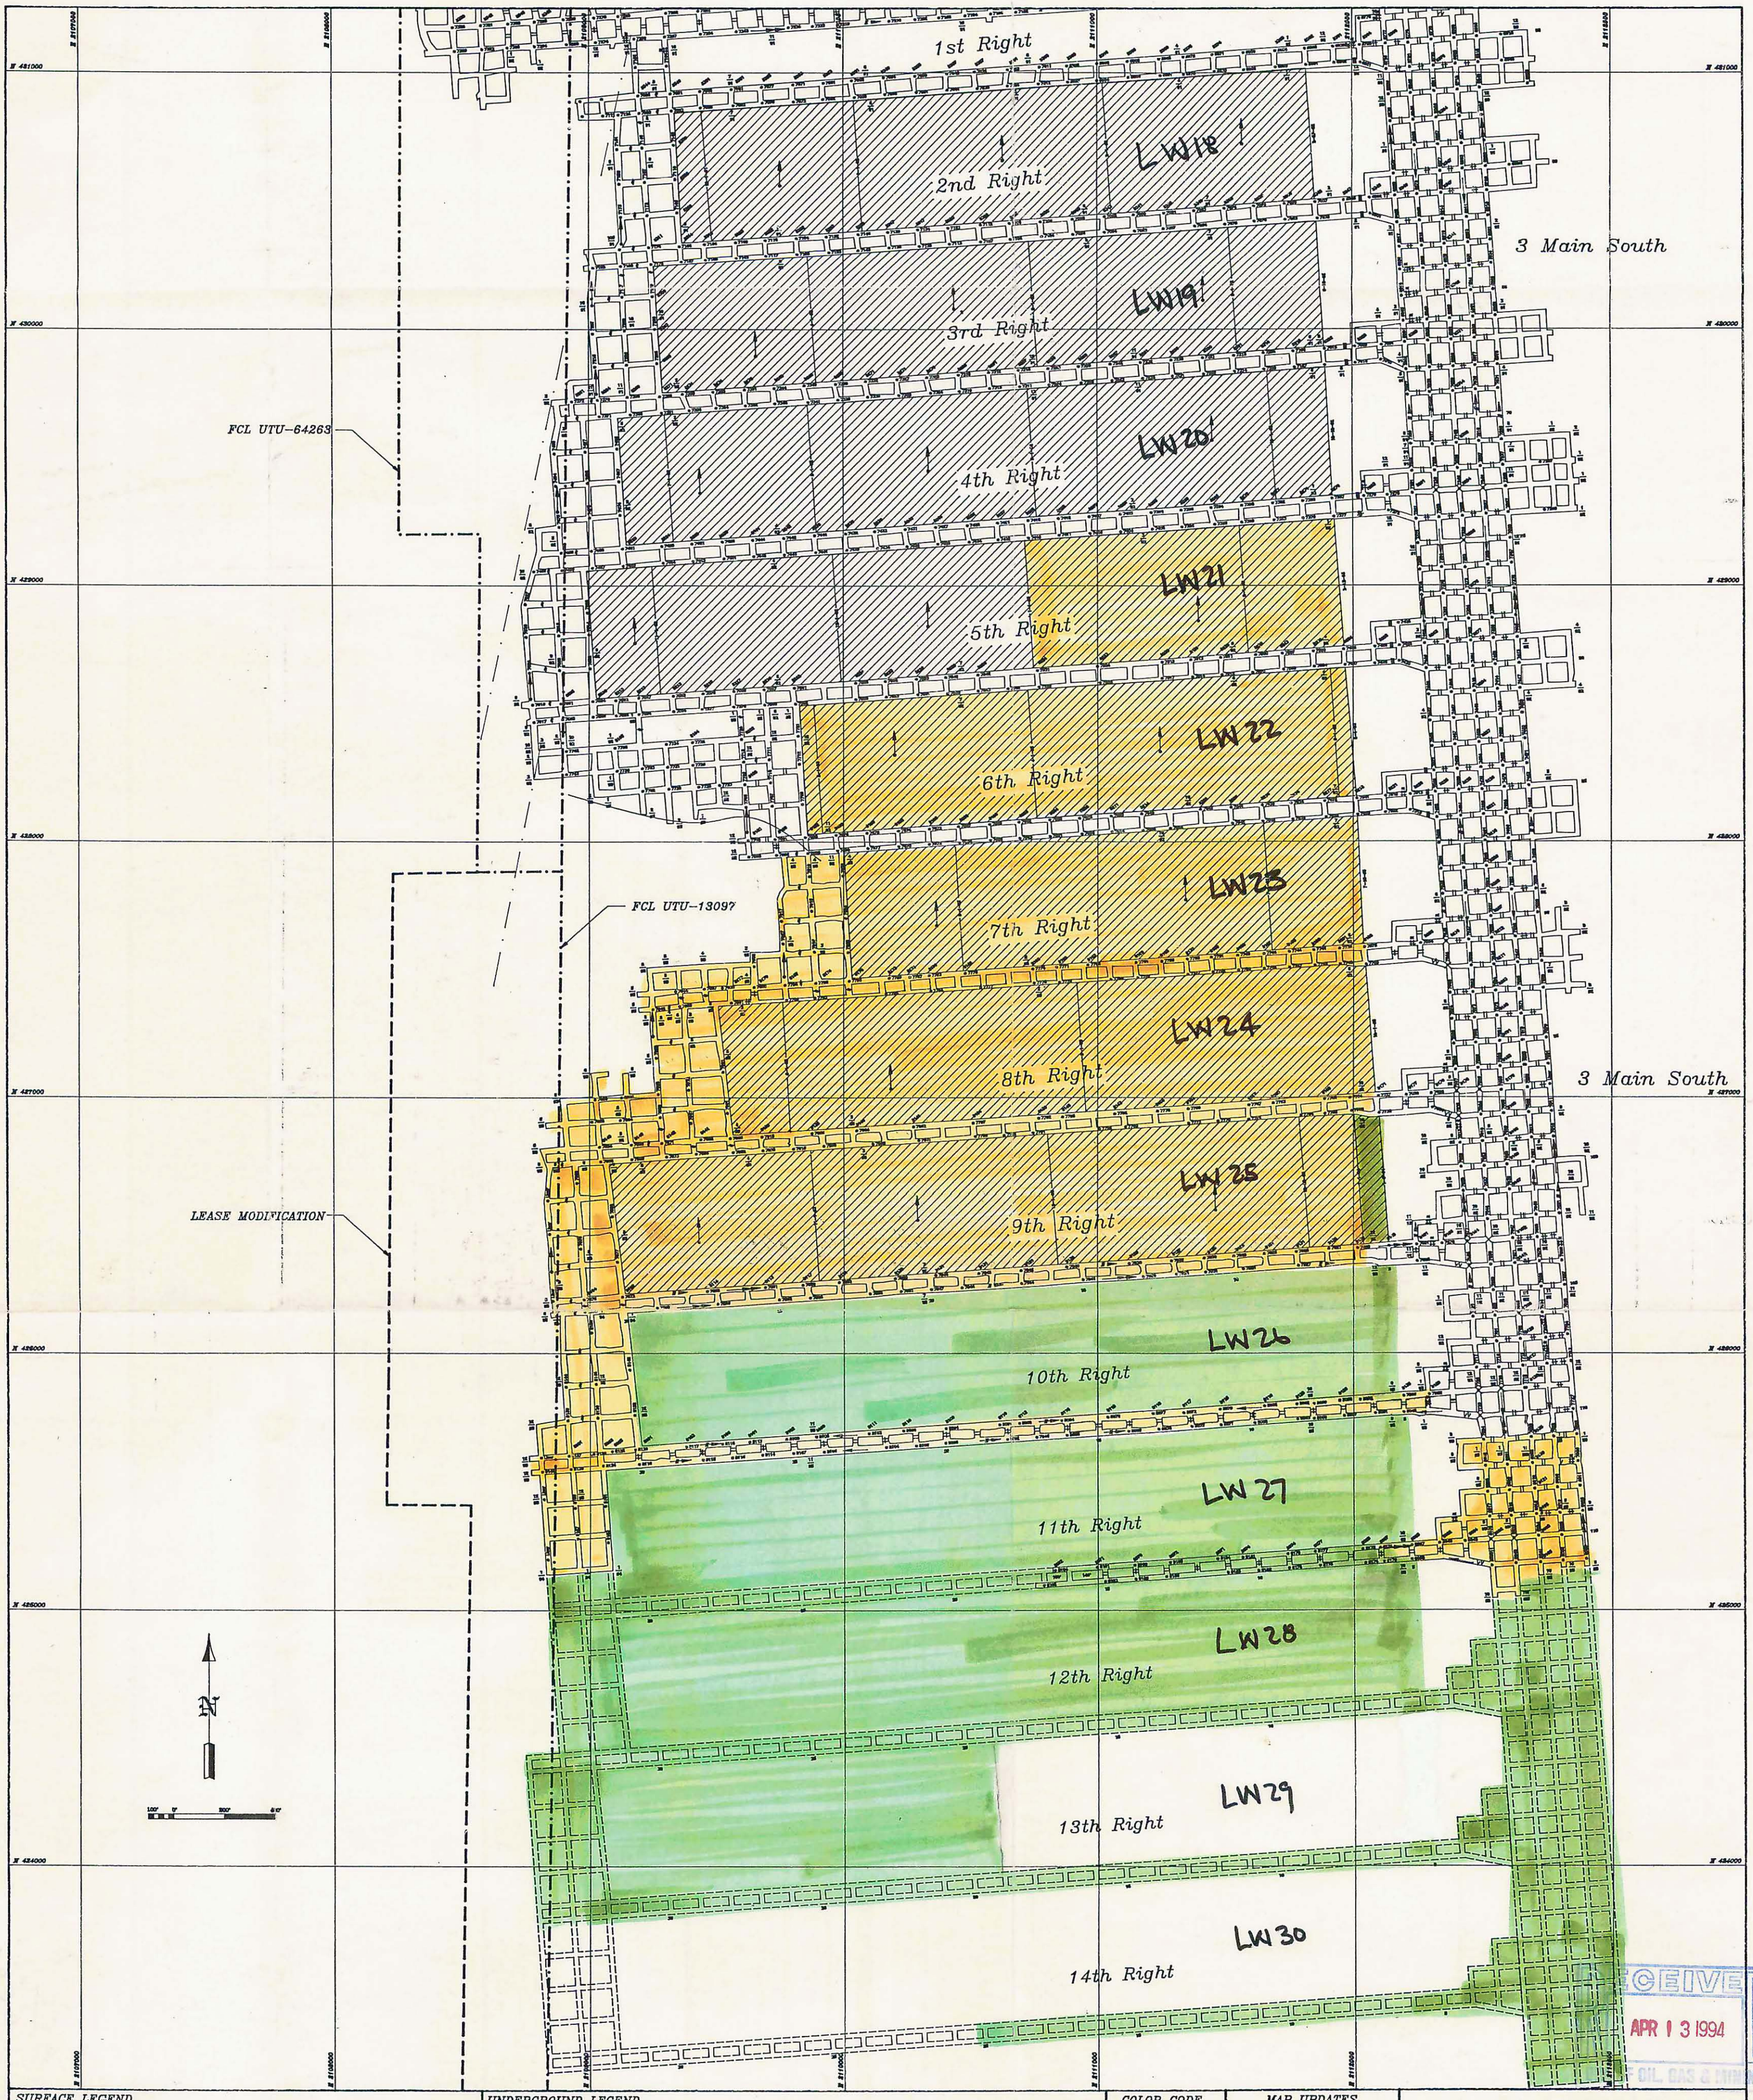

SURFACE LEGEND

UNDERGROUND LEGEND

INTAKE AIR	STEEL SETS	PILLARED AREA
PRIMARY ESCAPEWAY	ROCK TUNNEL	BURNED COAL
RETURN AIR	ROCK INTRUSION	SURVEY STATION
SECONDARY ESCAPEWAY	ROOF FALL	PROGRESS DATE
BLEEDER	ROOF FALL – REMOVED	SHAFT
STOPPINGS	BAD TOP	BELTLINE
MANDOOR	FAULT	PROJECTIONS
EQUIPMENT DOOR	INFERRED FAULT	GOB
AIR LOCK	ACTUAL OUTCROP	POOLED WATER
REGULATOR	INFERRED OUTCROP	CHECK CURTAIN
SEAL & PROPOSED SEAL	FIRST AID STATION	CO MONITOR
OVERCAST	FIRE STATION	METHANE MONITOR

COLOR CODE

1993 MINING

1994 MINING

MAP UPDATES

DATE:	NAME:	DATE:	NAME:
January 1, 1994	KP		

THIS MAP HAS BEEN UPDATED UNDER MY SUPERVISION.

CYPRUS

PLATEAU MINING COMPANY

P.O. DRAWER PMC PRICE, UTAH 84501

PHONE: (801) 637-2875

TITLE: THIRD MAIN SOUTH WATTIS SEAM

DRAWN BY: KIT PAPPAS — DATE: 12-17-93

CHECKED BY: — REVISED: XXXXXXXX

APPROVED:

ACAD REFERENCE: C:\DRAWINGS\PLATEAU\UNDERGRD\3RDSOUTH

SCALE: AS SHOWN — DRAWING NO. W-4

M.S.H.A. ID NO. 42-00171