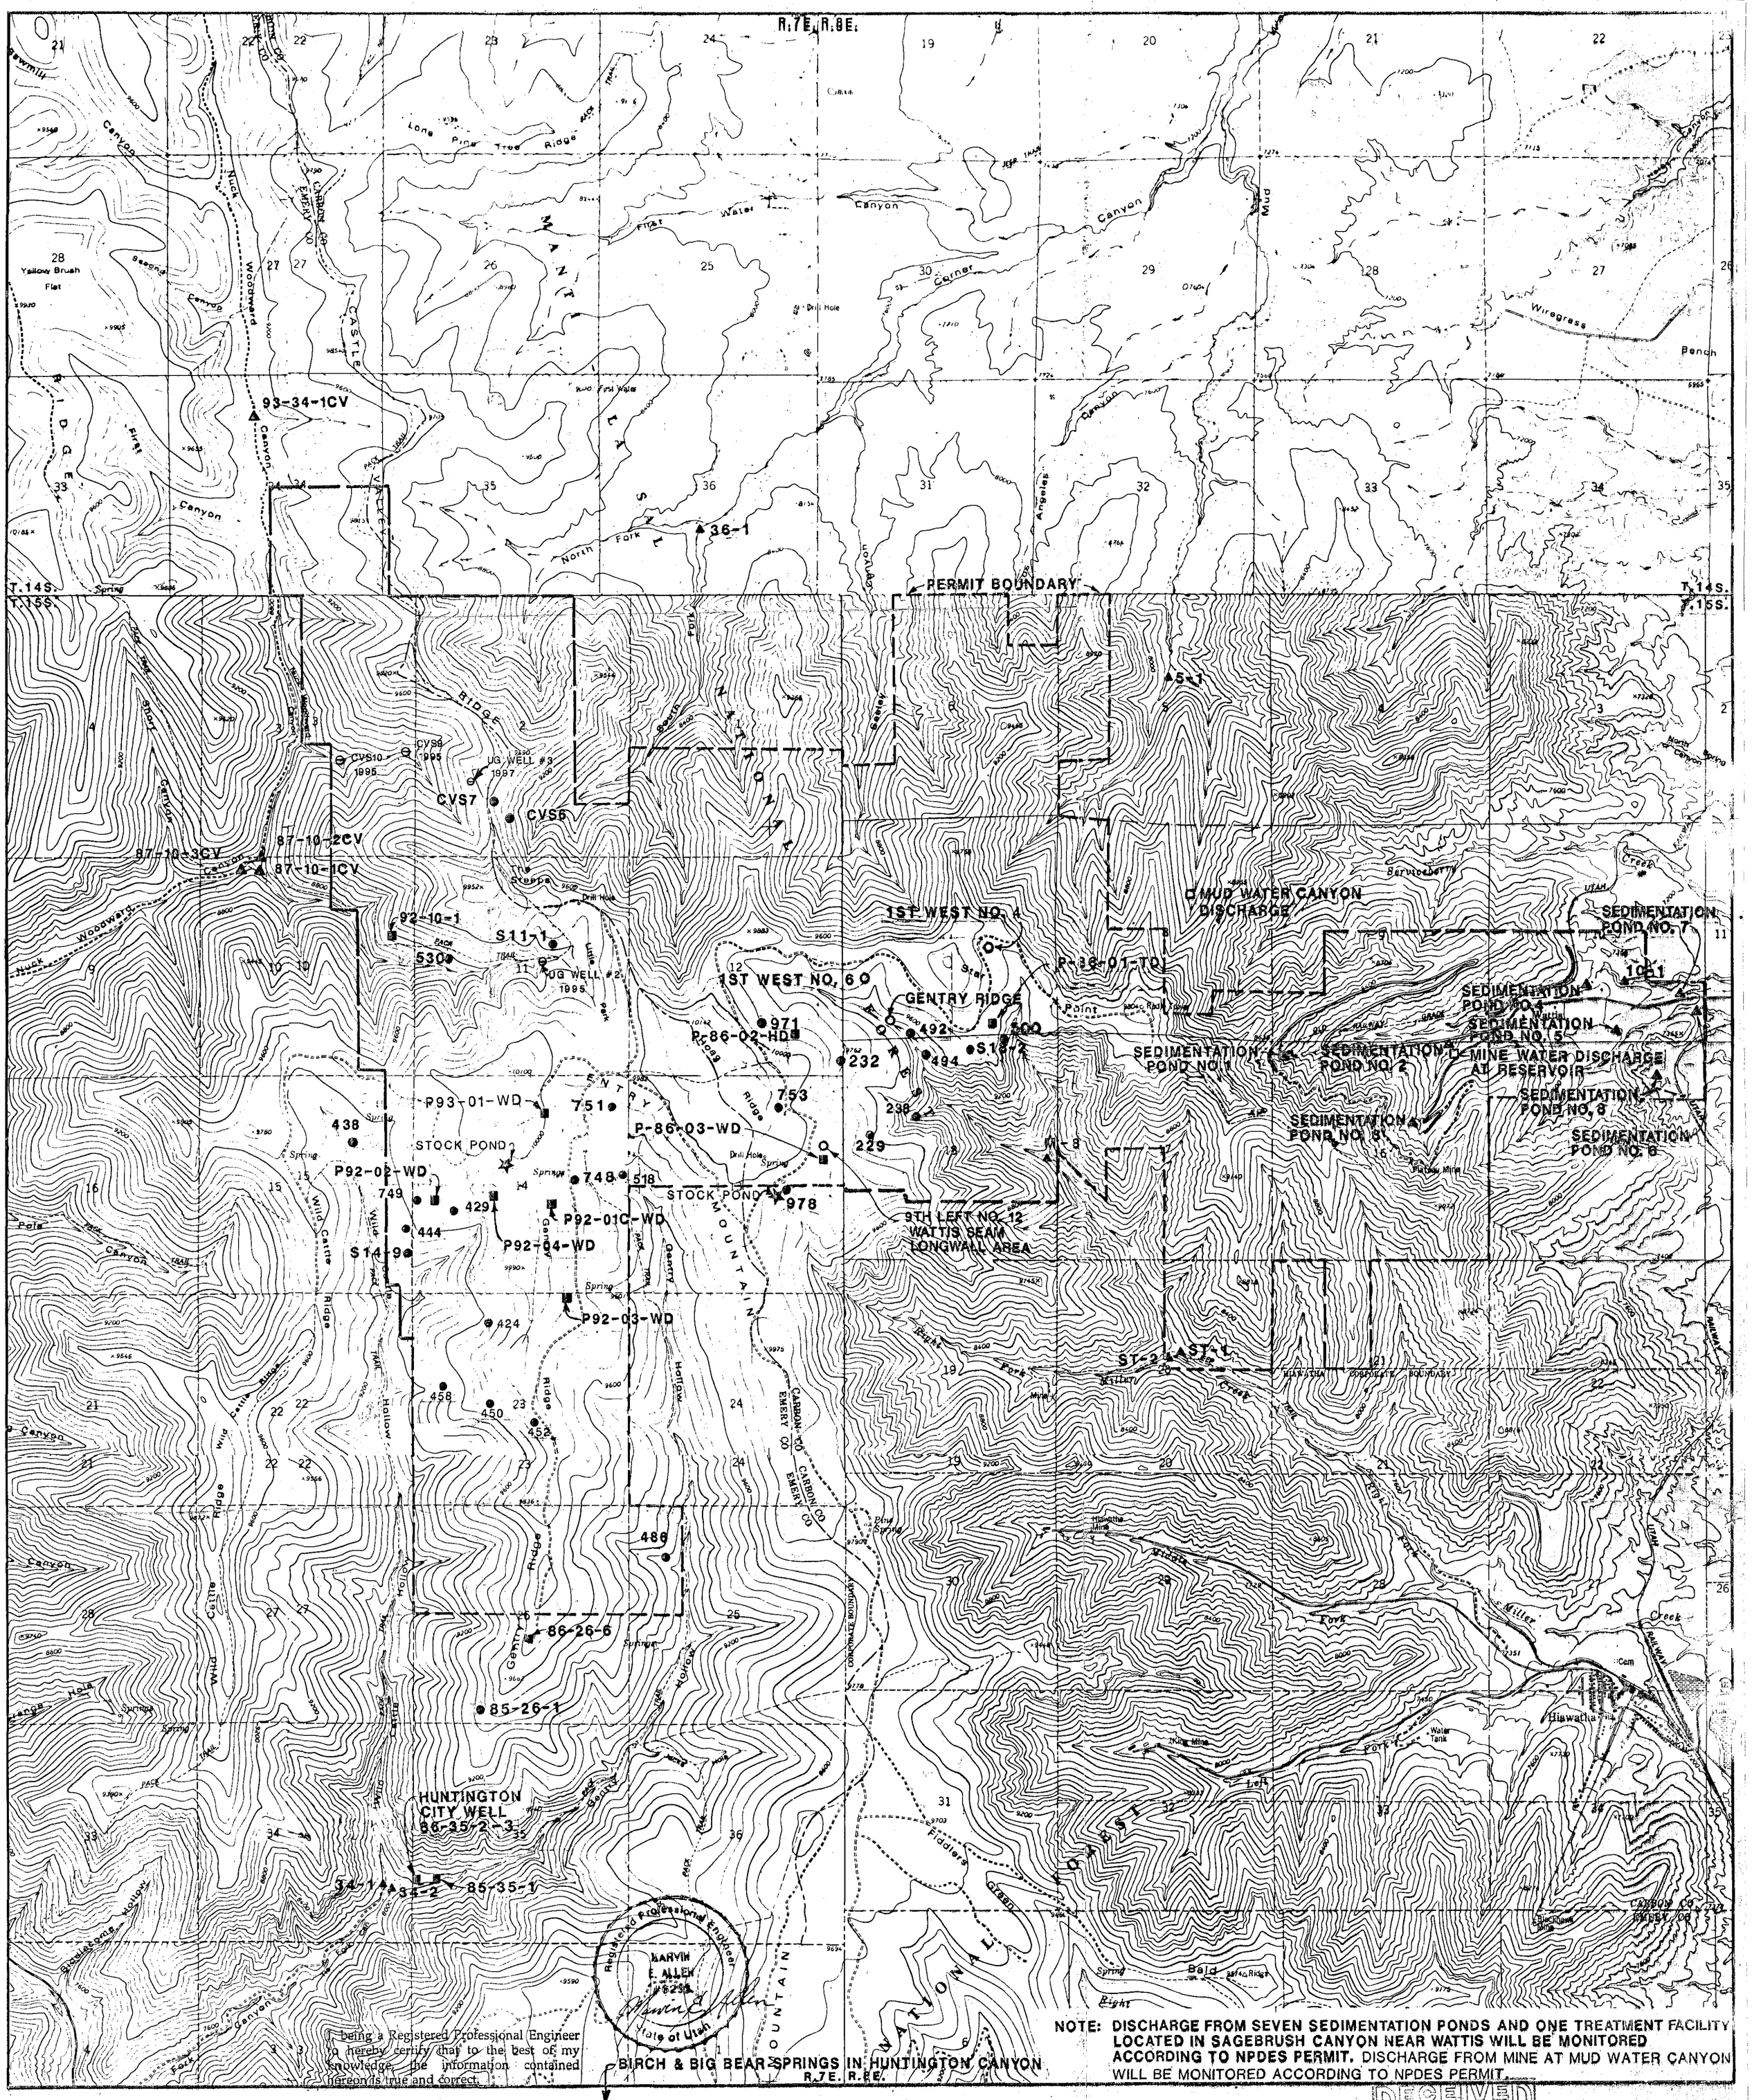

I, being a Registered Professional Engineer do hereby certify that to the best of my knowledge, the information contained hereon is true and correct.

NOTE: DISCHARGE FROM SEVEN SEDIMENTATION PONDS AND ONE TREATMENT FACILITY LOCATED IN SAGEBRUSH CANYON NEAR WATTIS WILL BE MONITORED ACCORDING TO NPDES PERMIT. DISCHARGE FROM MINE AT MUD WATER CANYON WILL BE MONITORED ACCORDING TO NPDES PERMIT.

LEGEND

- ▲ SURFACE WATER MONITORING STATION, TREATMENT FACILITY OR SEDIMENTATION POND NAME AND LOCATION
- ● GROUND WATER MONITORING STATION NUMBER AND LOCATION (SPRINGS)
- ○ GROUND WATER MONITORING STATION - IN-MINE
- ■ GROUND WATER MONTORING WELL LOCATION (P-86-03WD IN-MINE, 86-26-2 SURFACE)
- △ FUTURE SURFACE MONITORING STATION W/YEAR TO START
- □ MINE WATER DISCHARGE MONITORING STATION NAME AND LOCATION
- ⊖ FUTURE GROUND WATER MONITORING STATIONS W/YEAR TO START

N

DESIGNED MEA	DRAFTED JVH	CHECKED MEA
SCALE 1 Inch = 2000 Feet	DATE AUGUST, 1986	

REV.	DATE	DESCRIPTION	APPR.
1	6/93	ADD MON. STATIONS TO PERMANENT LIST	BG
2	8/93	ADD 93-34-1CV, 458, 486 & CHANGE CVS9 & CVS10 TO 1995 & UG WELLS #1 & #2	B.G.
3	2/88	Revised 86-35-2 To 86-35-2-3	
4	12/88	ADD 492 & 18-12	
5	1/89	ADD 971, 232 & ADD FUTURE MON. STATIONS	
6	12/92	ADDED NEW MONITORING SITES	BG

RECEIVED JUN 20 1994 DIV OF OIL, GAS & MINING

GROUND AND SURFACE WATER MONITORING STATIONS

PLATEAU MINING COMPANY
P.O. DRAWER PMC · PRICE, UTAH 84501
PHONE 801 637-2875

SHEET NO. FIGURE 1

MAP 722,200 a