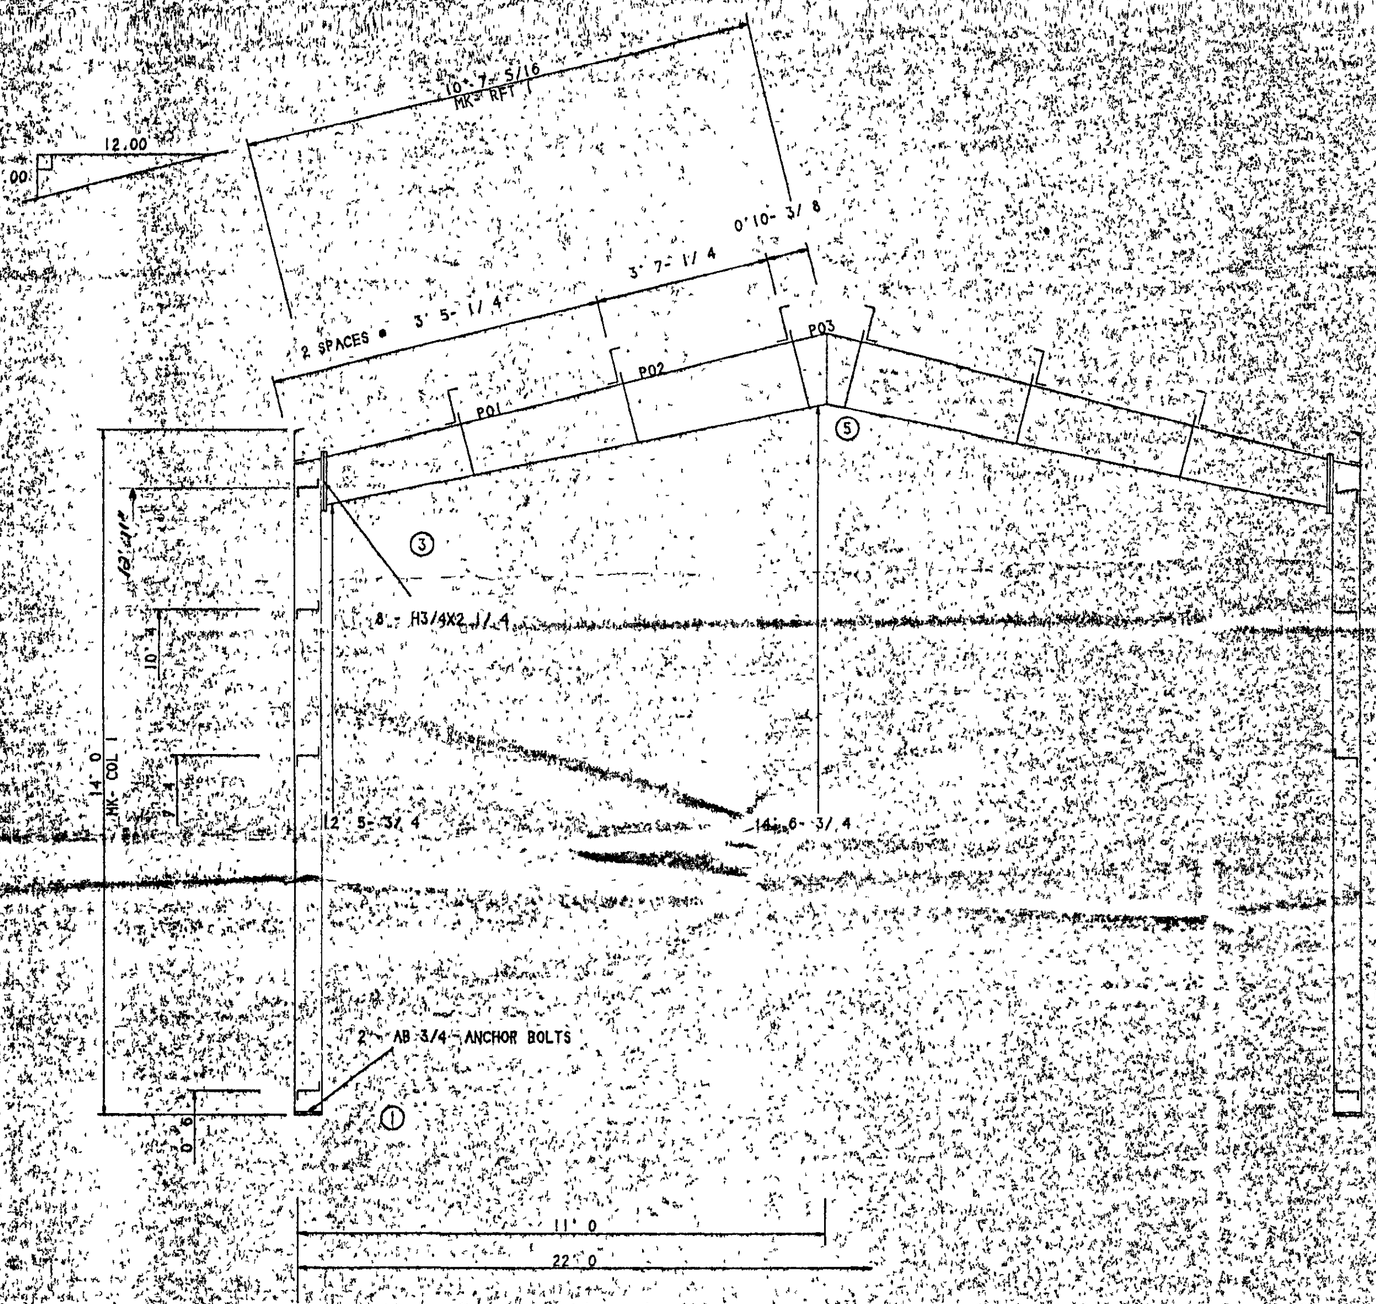

WASH BLDG

DATE 11/ 9/1994 TIME 14:07:11

FLANGE BRACES

DESCRIPTION LOCATION	FB LENGTH (FT/IN)	SIDES	QTY/FRAME
P01	1' 7- 1/2	NS	2
P02	1' 8-15/16	NS	2
P03	1' 10- 1/2	NS	2

WEBS

LOCATION	WEB HEIGHT OR PIPE DIAMETER (IN)
1	7.50
3	11.85
5	17.36

Licensed Certified Structural Engineer No: 146277 SCOTT P. BULISH STATE OF UTAH

NOV 28 1994

SCALE NTS			
#	REVISIONS DESCRIPTION	DATE	BY

BUILDING CRITERIA/CODE	UBC91
LIVE LOAD	94PSF
SNOW LOAD	94PSF
WIND LOAD	80PSF
SEIZ ZONE	
OTHER	None

BUILDING SYSTEMS

CUSTOMER	[illegible]
LOCATION	Pleasant
BUILDER	None
JOB NO.	[illegible]
SHEET NO	2