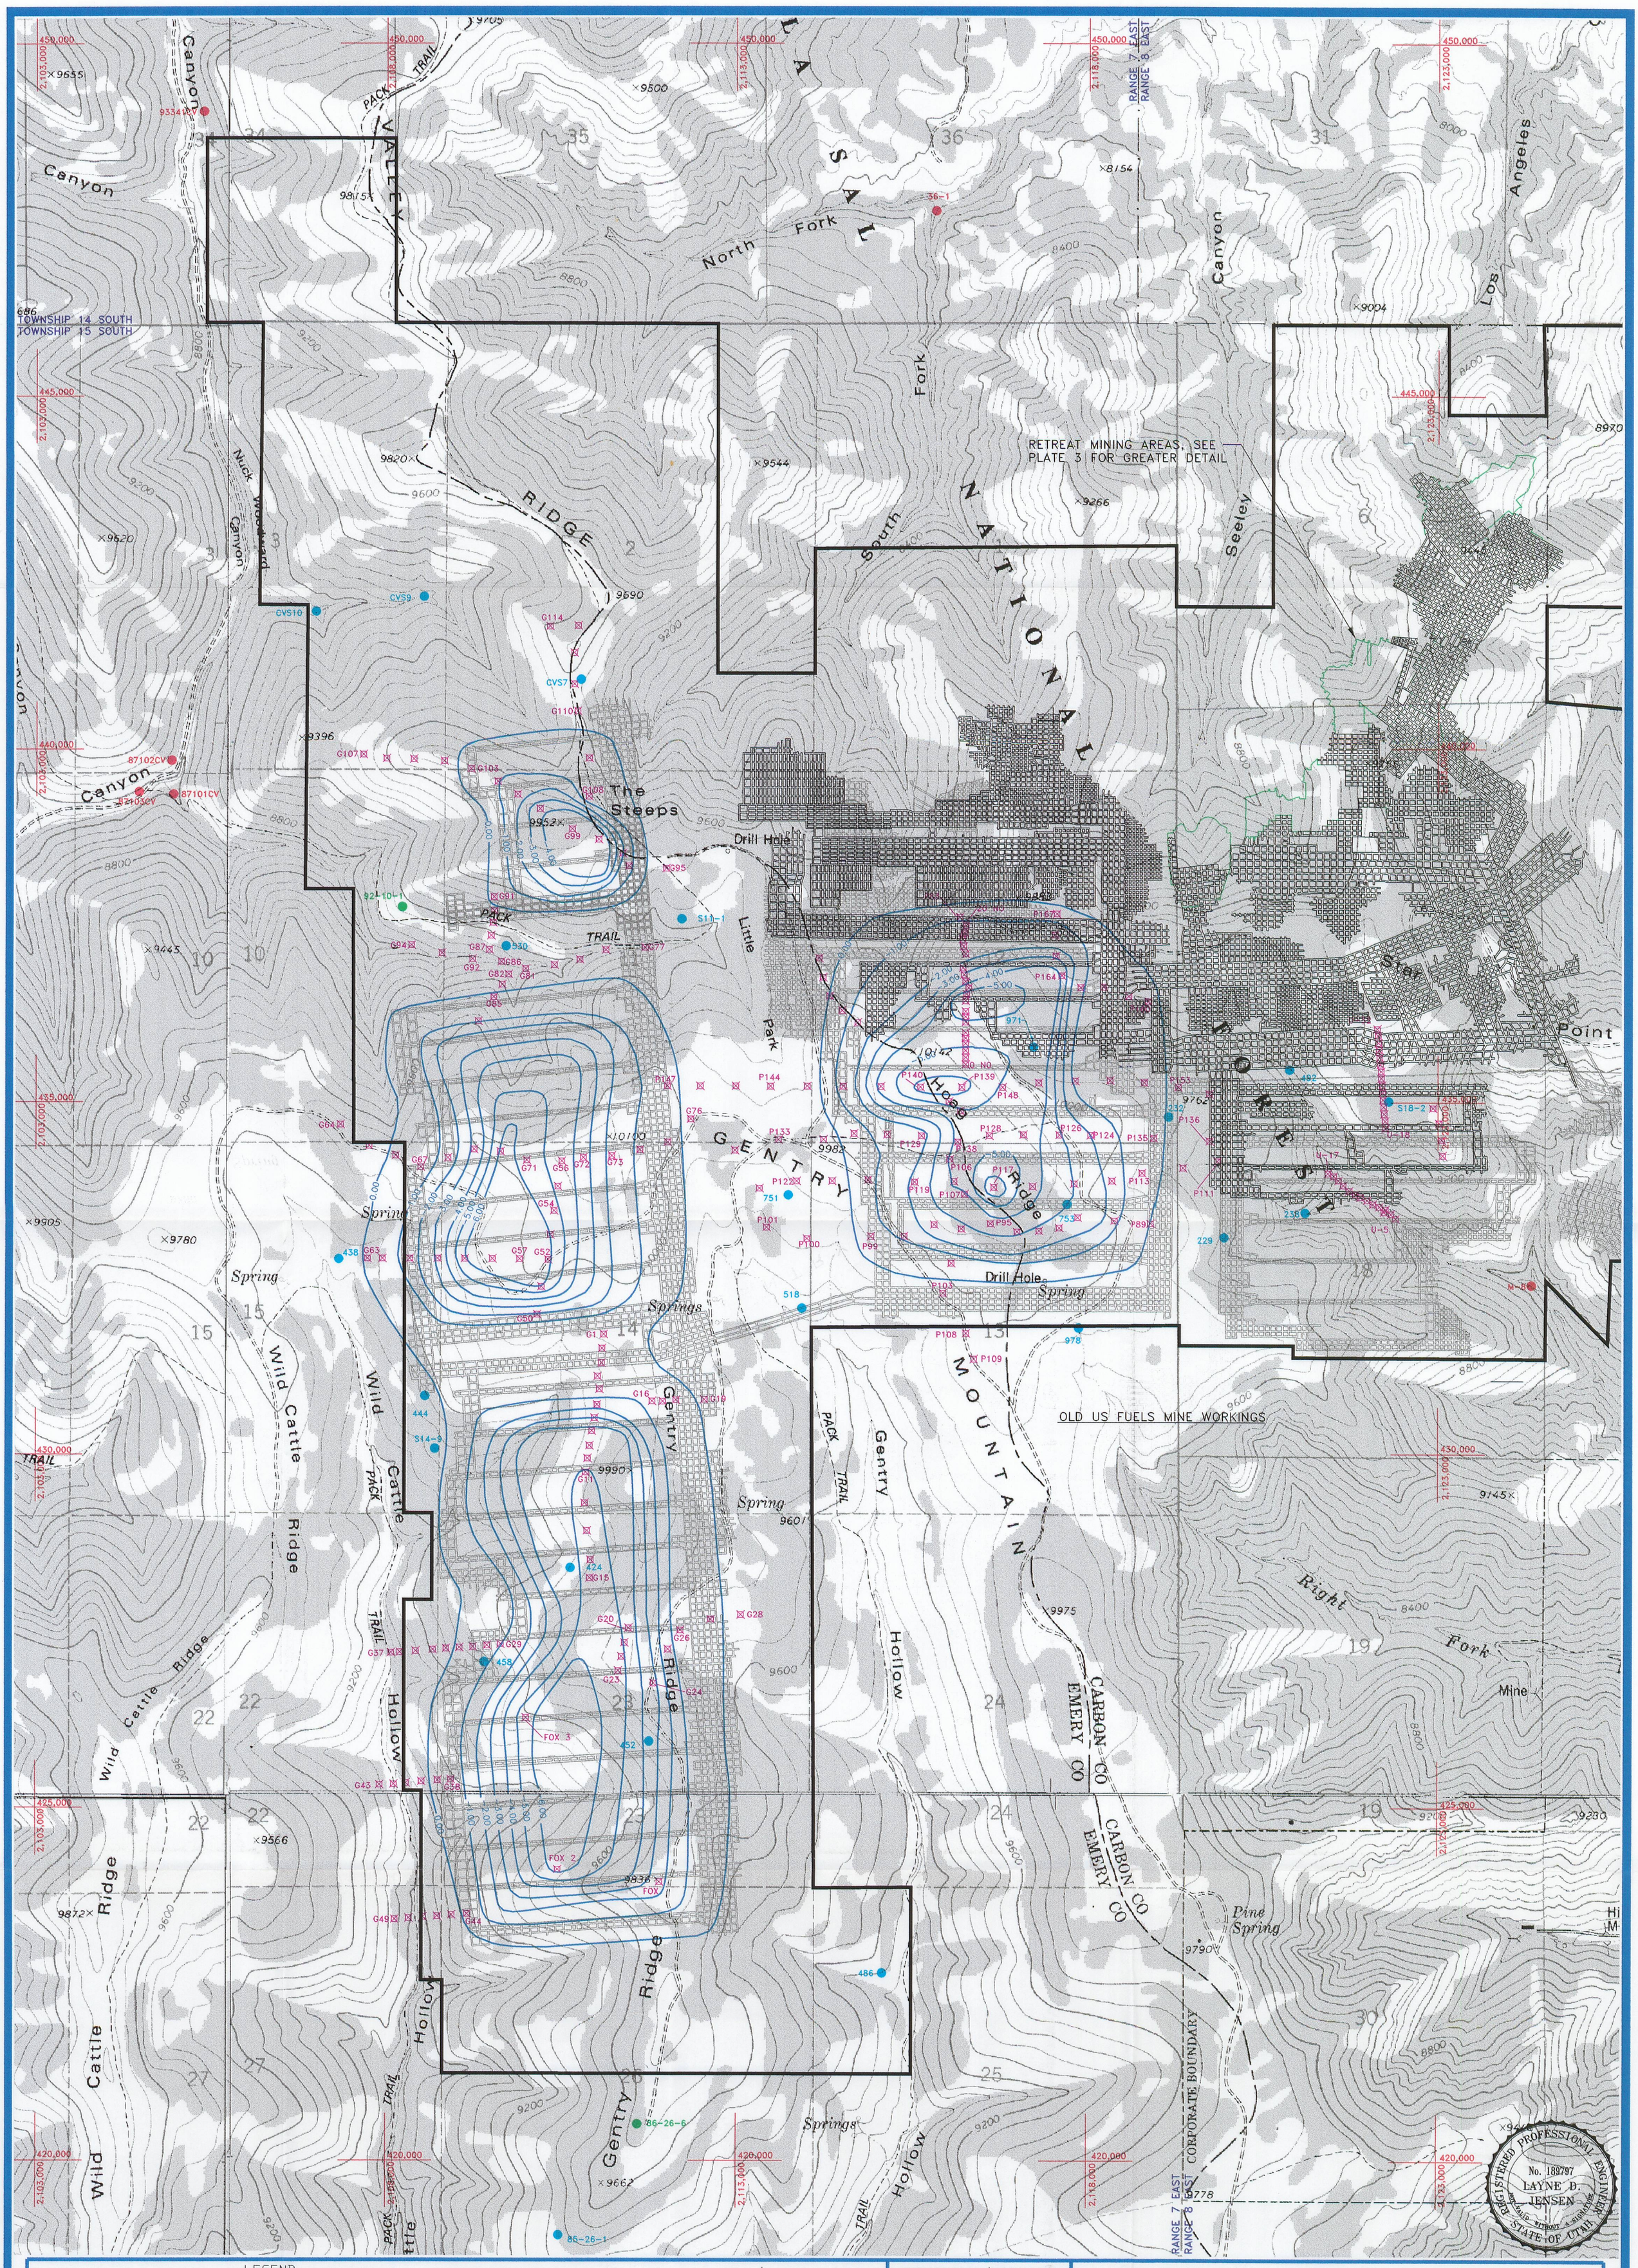

LEGEND

- SURFACE WATER MONITORING LOCATION
- GROUND WATER MONITORING WELL LOCATION (P-86-03WD IN MINE, 86-26-2 SURFACE)
- GROUND WATER MONITORING LOCATION (SPRINGS)
- MIDDLE OR THIRD SEAM WORKINGS
- WATTIS SEAM WORKINGS
- PERMIT AREA BOUNDARY
- SUBSIDENCE MONITORING POINT
- LINE OF EQUAL SUBSIDENCE. CONTOURS ARE BASED ON MAXIMUM SUBSIDENCE MEASURED AT EACH MONITORING POINT DURING PERIOD OF RECORD.

NORTH

1000' 500' 0 1000'

G:\UC779\02\DWG\PLATE-2.DWG 01-11-02

REVISION/HISTORY

BY	DATE	DESCRIPTION
1		
2		
3		
4		
5		
6		

STARPOINT MINE

AREAS OF SUBSIDENCE

RECEIVED
MAR 20 2002
DIVISION OF OIL, GAS AND MINING

REGISTERED PROFESSIONAL ENGINEER
No. 189797
LAYNE D. JENSEN
NOT VALID WITHOUT A SIGNATURE
STATE OF UTAH

PLATEAU MINING CORPORATION

847 NW HIGHWAY 191 HELPER, UTAH 84526
PHONE: (435) 472-0475

PLATE 2