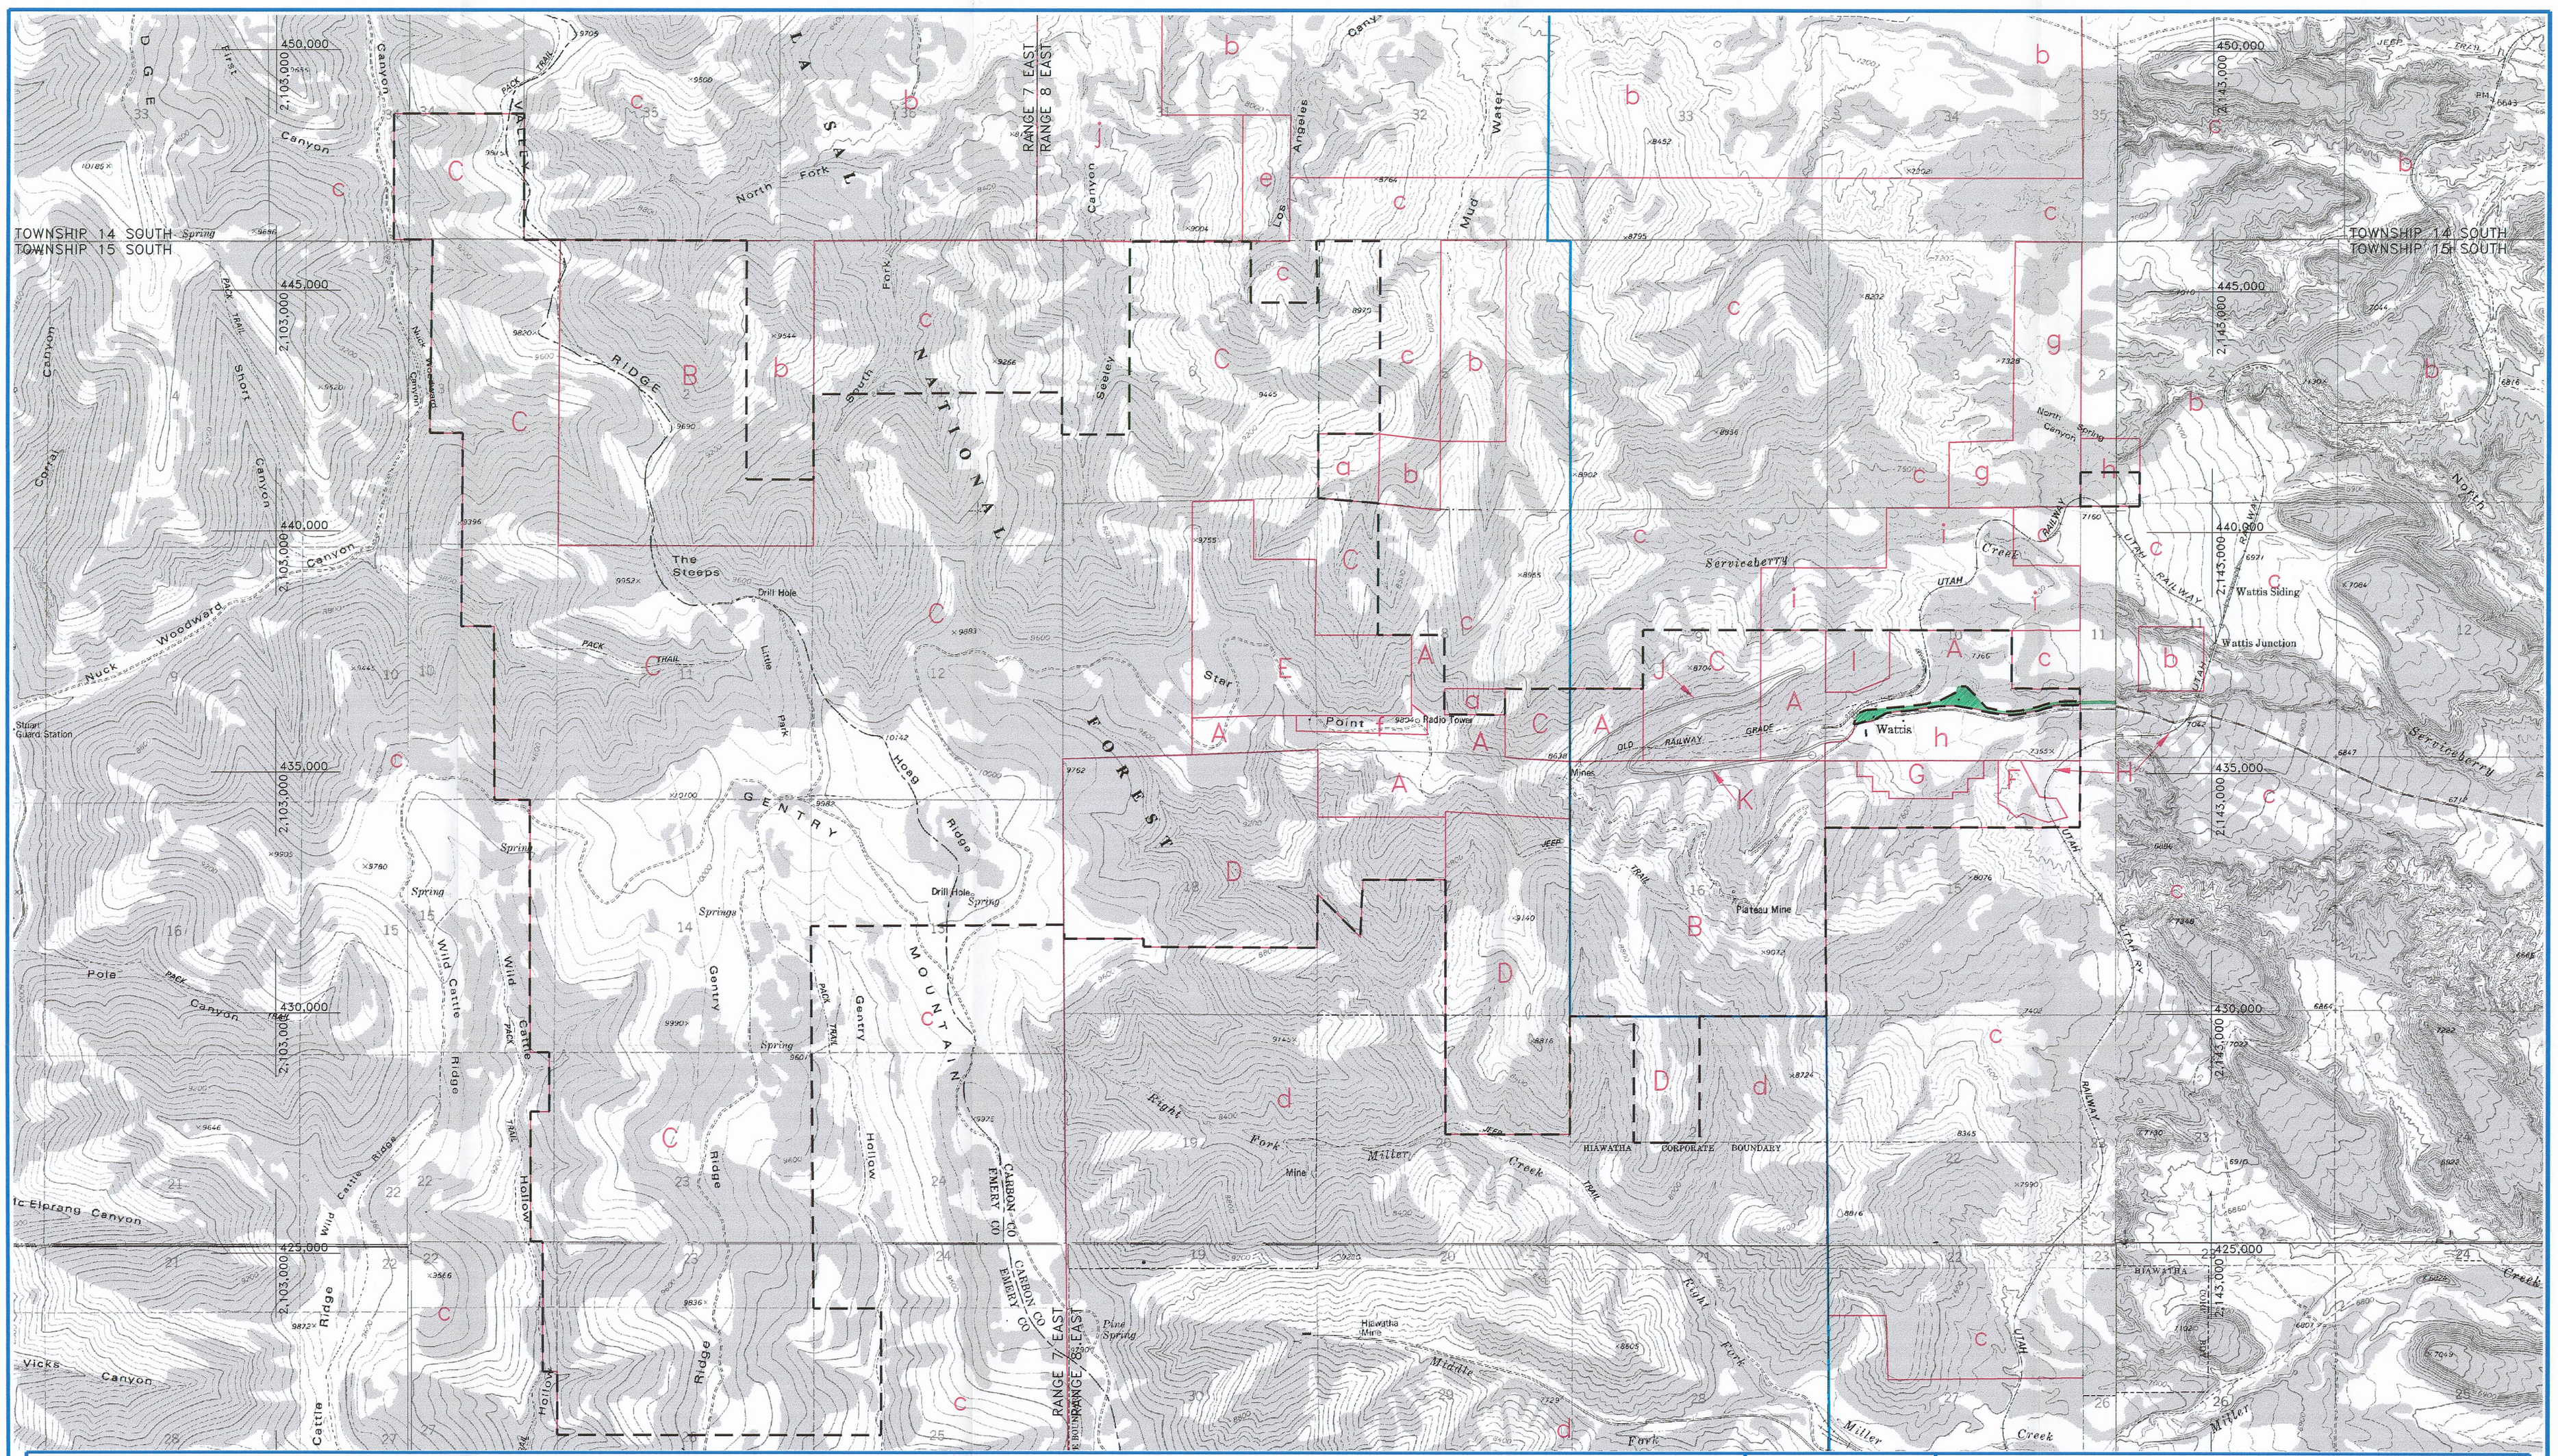

LEGEND

— —	PERMIT BOUNDARY
——	PROPERTY LINE
——	MANTI-LASAL NATIONAL FOREST BOUNDARY
A	PLATEAU MINING CORPORATION
B	STATE OF UTAH (GP-20903, AGREEMENT NO. 963)
C	UNITED STATES OF AMERICA
D	ANR COMPANY, INC.
E	LA RUE PETITTI
F	RIGHT-OF-WAY U-52409
G	RIGHT-OF-WAY U-47965
H	ACCESS ROAD (USAGE AGREEMENT WITH UTAH RAILWAY -20 FOOT CORRIDOR)
I	WESTON L. HAMAKER & SCOTT STELLA
J	RIGHT-OF-WAY (ACCESS ROAD U-39779)
K	RIGHT-OF-WAY (POWER TRANSMISSION LINE 1262)
a	PLATEAU MINING CORPORATION
b	STATE OF UTAH
c	UNITED STATES OF AMERICA
d	ANR COMPANY, INC.
e	LARRY & KELLY BURNSIDE
f	CARBON COUNTY
g	DONALD HATCH
h	SUNNYSIDE COGENERATION ASSOCIATES
i	WESTON L. HAMAKER & SCOTT STELLA
j	MERRIL & FREDA FILLMORE
	POST MINING LAND USE CHANGE - PHILLIPS PETROLEUM GAS WELLS AND UTILITY CORRIDOR

NORTH

1500' 750' 0 1500'

G:\UC779\04\JAN2003\MAP 112.500a.DWG 01-13-03

REGISTERED PROFESSIONAL ENGINEER
No. 189797
LAYNE D. JENSEN
1-16-03
STATE OF UTAH

RAG

REVISION/HISTORY		
BY	DATE	DESCRIPTION
1	02-21-02	SCA ADDITION
2	09-17-02	PHILLIPS PMLUC
3	01-12-03	PMLUC PHASE III RELEASE
4		
5		
6		

STARPOINT MINE
SURFACE OWNERSHIP MAP

RECEIVED
JAN 29 2003
DIV. OF OIL, GAS & MINING

Confidential
Shelf
Expandable
Refer to Record No. 0002 Date 6/24/2003
In C0070006.0003, Incoming
For additional information

PLATEAU MINING CORPORATION

847 NW HIGHWAY 191 HELPER, UTAH 84526
PHONE: (435) 472-0475

MAP 112.500a