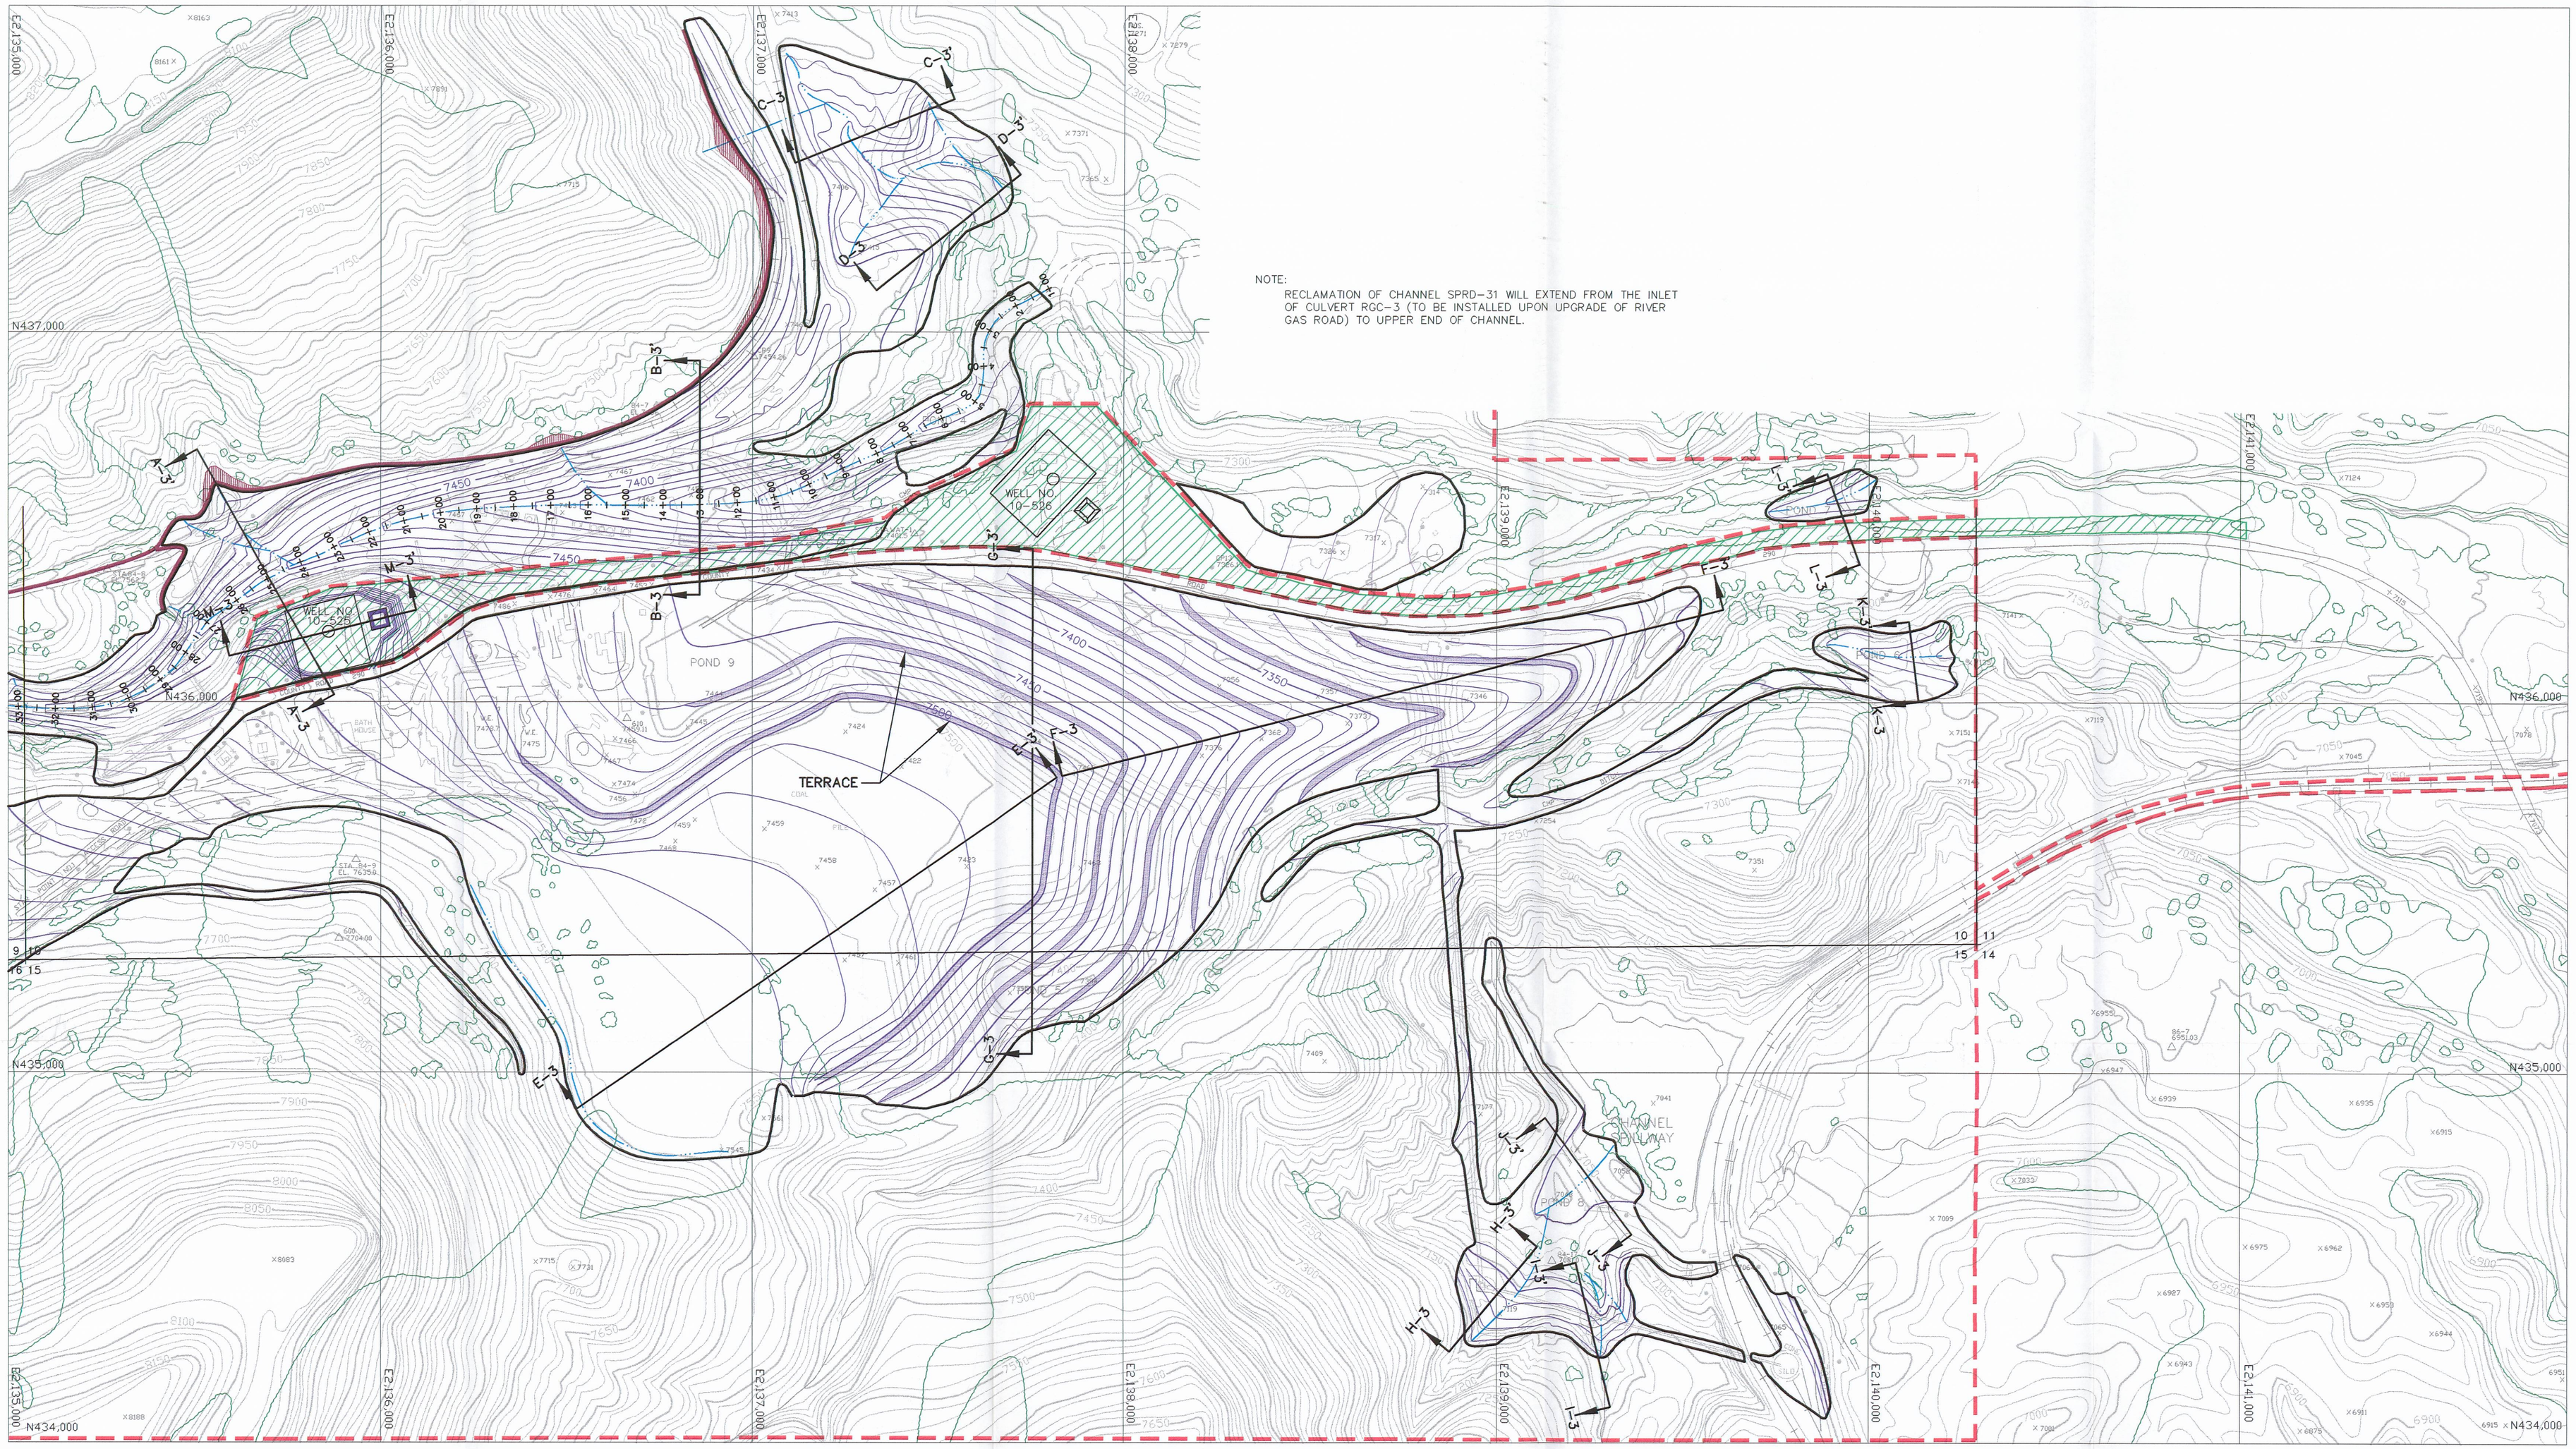

LEGEND

- PRIMARY ROAD
- SECONDARY ROAD
- TRAIL
- BRIDGE, CULVERT
- RAILROAD
- BUILDINGS, STRUCTURES
- LAKE, POND
- RIVER, STREAM
- FENCE
- EXISTING GROUND CONTOURS
- TREE LINES
- RECLAMATION DISTURBED AREA BOUNDARY
- SECTION CORNER
- RECLAMATION GROUND CONTOURS
- RECLAMATION CHANNELS
- PERMIT BOUNDARY
- CROSS SECTION
- RETAINED PRE-SMCRA CUTSLOPE
- POST MINING LAND USE CHANGE - PHILLIPS PETROLEUM GAS WELLS AND UTILITY CORRIDOR

FILE: G:\UC779\04\JAN2003\542.200C.DWG 01-13-03

NORTH

200' 100' 0 200'

THE EXTENT OF THE RECLAMATION CHANNELS IS SHOWN ON THIS MAP FOR ILLUSTRATIVE PURPOSES ONLY. THE ACTUAL EXTENT WILL BE DETERMINED IN THE FIELD.

REGISTERED PROFESSIONAL ENGINEER No. 189797 LAYNE D. JENSEN 1-16-03 STATE OF UTAH

RAG

REVISION/HISTORY

BY	DATE	DESCRIPTION
	09-17-02	PHILLIPS PMLUC
1		
	01-12-03	PMLUC PHASE III RELEASE
2		
3		
4		
5		
6		

STARPOINT MINE

RECLAMATION TOPOGRAPHY

SHEET 3

RECEIVED JAN 2 9 2003

Confidential
Shelf
Expandable
Refer to Record No. 0002 Date 01/24/2003
In C0070006.2003, Incoming
For additional information

PLATEAU MINING CORPORATION

847 NW HIGHWAY 191 HELPER, UTAH 84526
PHONE: (435) 472-0475

F-12

MAP 542.200c