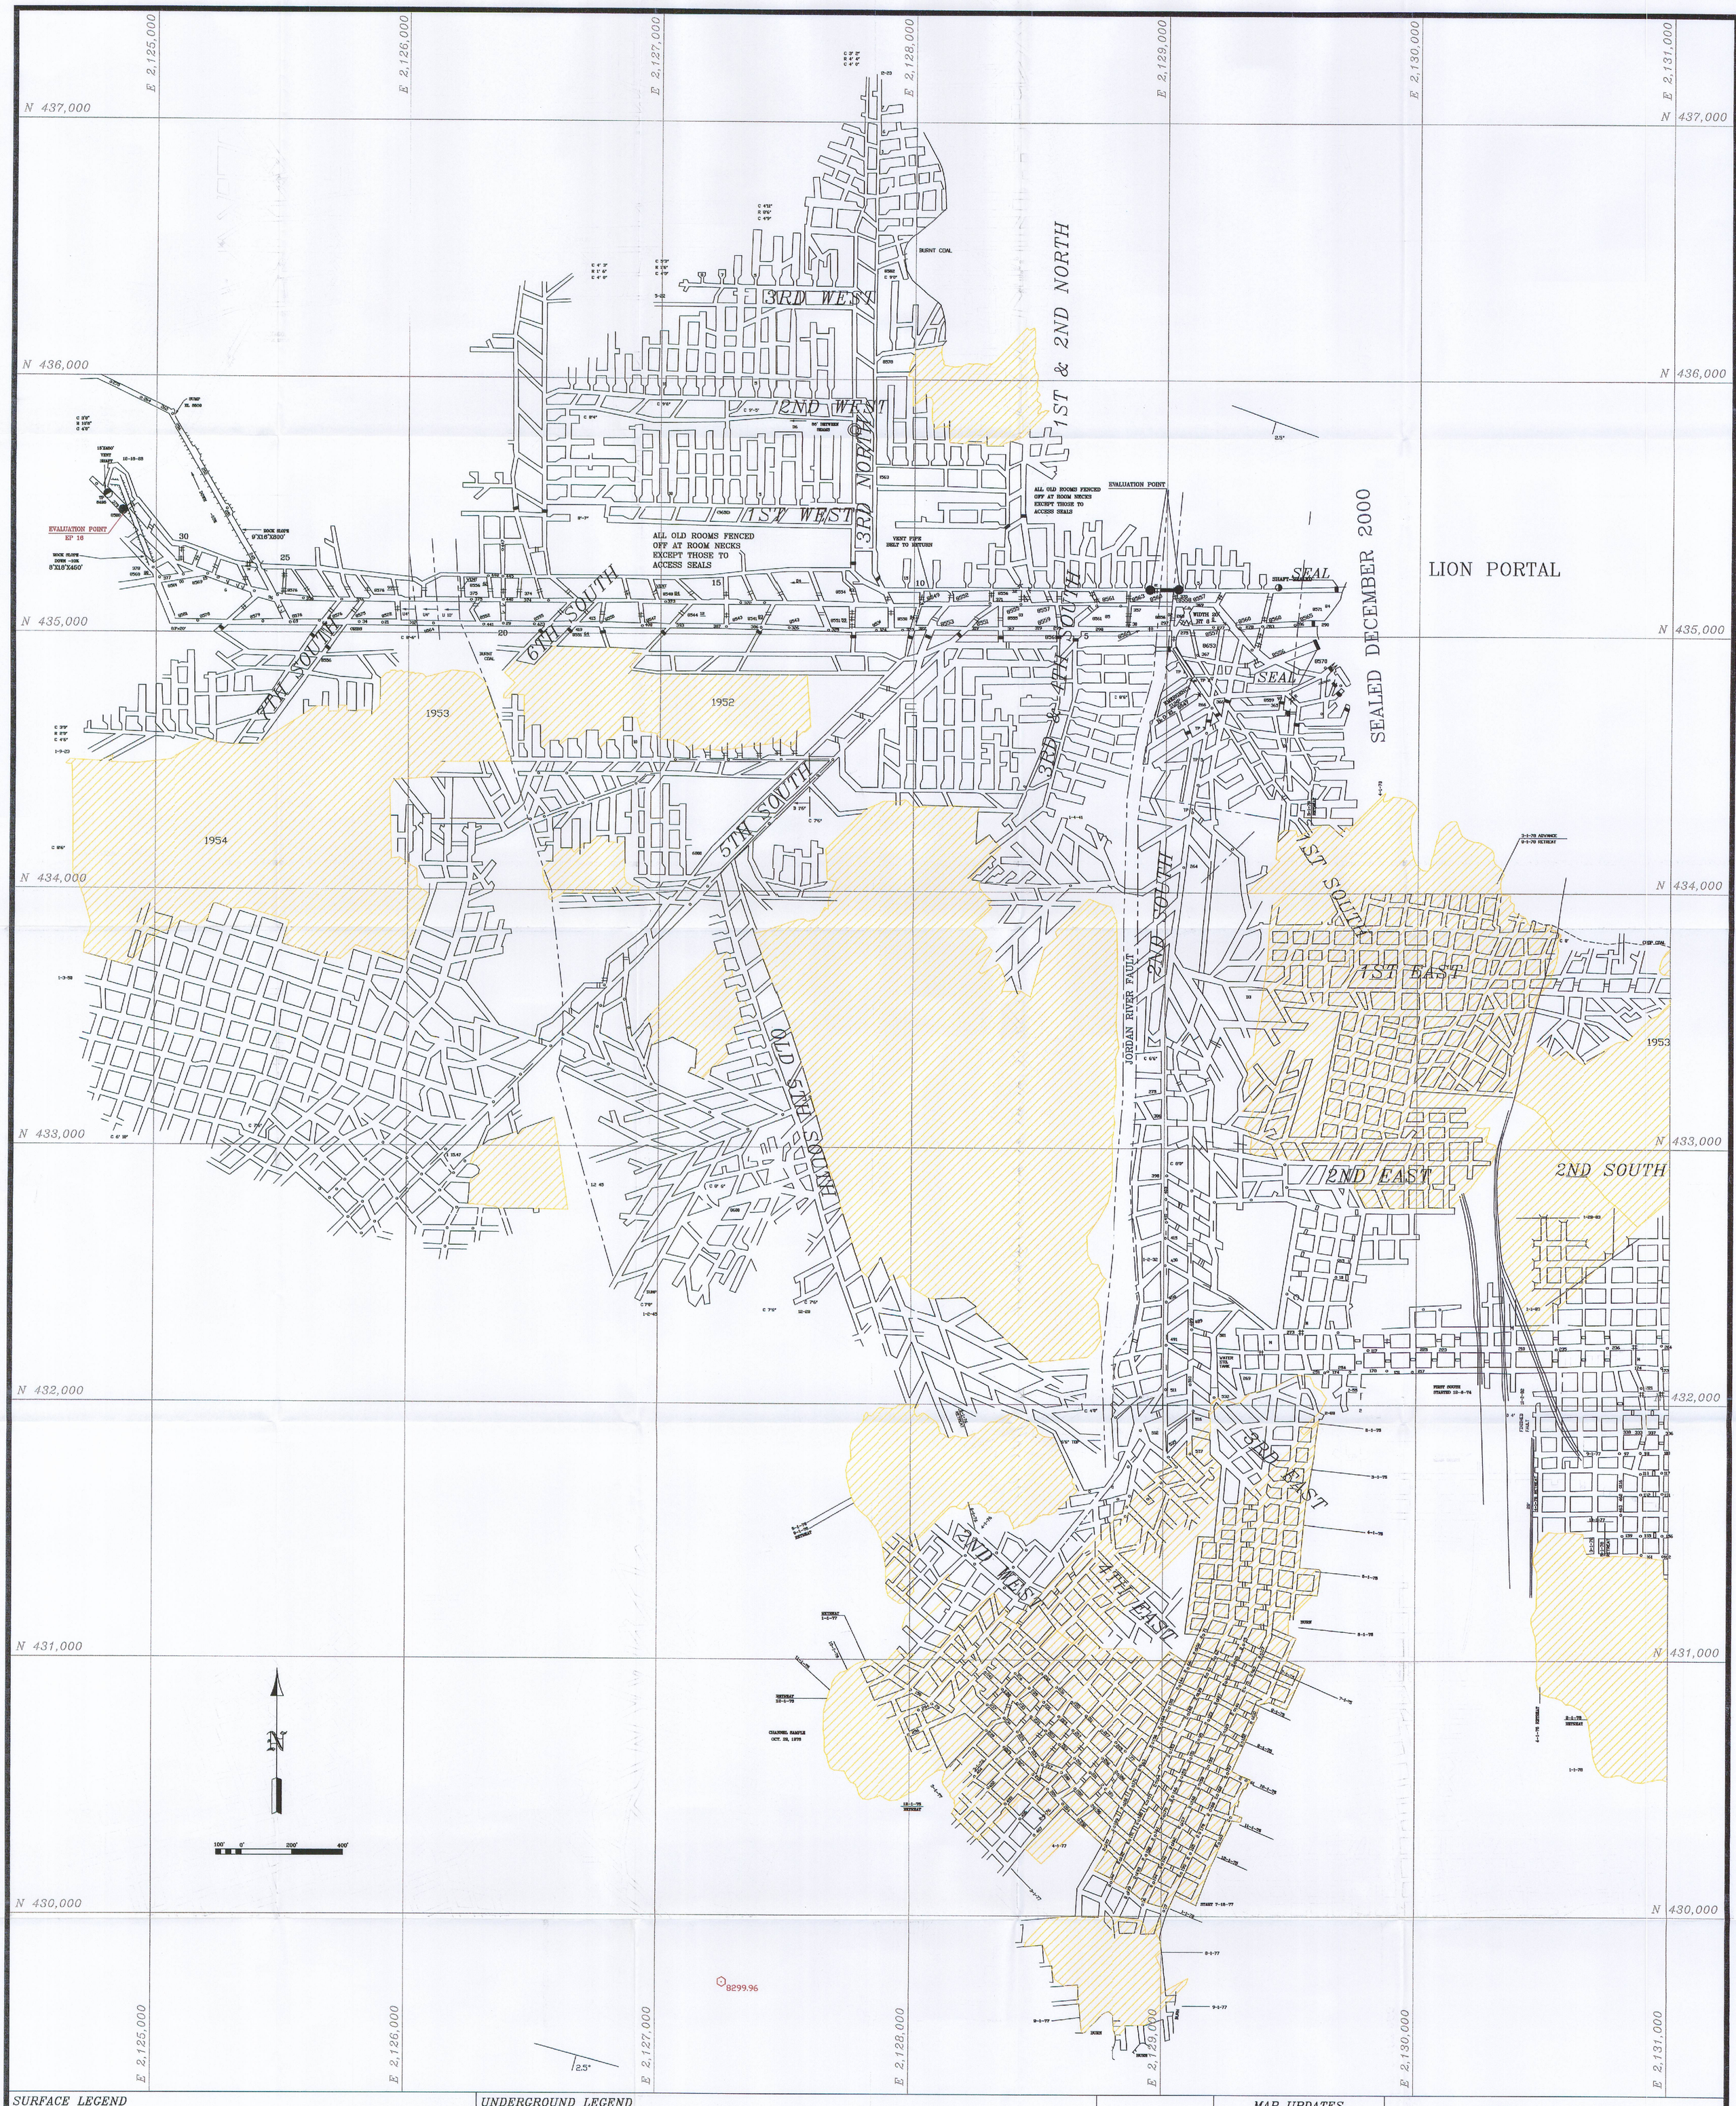

SURFACE LEGEND

NO KNOWN OIL OR GAS WELLS

DEVELOPMENT TONS	0 Tons
RETREAT TONS	0 Tons

UNDERGROUND LEGEND

INTAKE AIR	STEEL SETS	PILLARED AREA
PRIMARY ESCAPEWAY	ROCK TUNNEL	BURNED COAL
RETURN AIR	ROCK INTRUSION	SURVEY STATION
SECONDARY ESCAPEWAY	ROOF FALL	PROGRESS DATE
BLEEDER	ROOF FALL – REMOVED	SHAFT
STOPPINGS	BAD TOP	BELTLINE
MANDOOR	FAULT	PROJECTIONS
EQUIPMENT DOOR	INFERRED FAULT	GOB
AIR LOCK	ACTUAL OUTCROP	POOLED WATER
REGULATOR	INFERRED OUTCROP	CHECK CURTAIN
SEAL & PROPOSED SEAL	FIRST AID STATION	CO MONITOR
OVERCAST	FIRE STATION	METHANE MONITOR

MAP UPDATES

DATE:	NAME:	DATE:	NAME:
MARCH 12, 1996	KP		
SEPT. 10, 1997	RLG		
SEPT. 14, 1997	JCB		
DEC. 15, 1997	RLG		
MAR. 27, 1998	RLG		
JUNE 15, 1999	RLG		
AUGUST 09, 1999	RLG		
AUGUST 21, 2000	RLG		
JANUARY 3, 2001	SBP		

THIS MAP HAS BEEN UPDATED UNDER MY SUPERVISION.

REGISTERED PROFESSIONAL ENGINEER W. JAMES BORLA No. 172351 STATE OF UTAH

1/8/01

PLATEAU MINING CORPORATION

847 NORTHWEST HWY. 191 HELPER, UTAH 84526
PHONE: (435) 472-0475

RECEIVED APR 0 8 2004 DIV. OF OIL, GAS & MINING

TITLE:	STAR POINT No. 2 MINE LION WATTIS SEAM		
DRAWN BY:	RAY CLASSER	DATE:	06-09-94
CHECKED BY:	TOM HURST	REVISED:	AUGUST 21, 2000
APPROVED:			
ACAD REFERENCE:	\\Data1\Star_Pnt\Final_Sealed\Lion.dwg		
SCALE:	1" = 200'	DRAWING NO.	W1B OF 2
M.S.H.A. ID NO. 42-00171			

MON, AUG 21, 2000 04:10 P RLG D:\RAY\STAR-POINT\LION.DWG