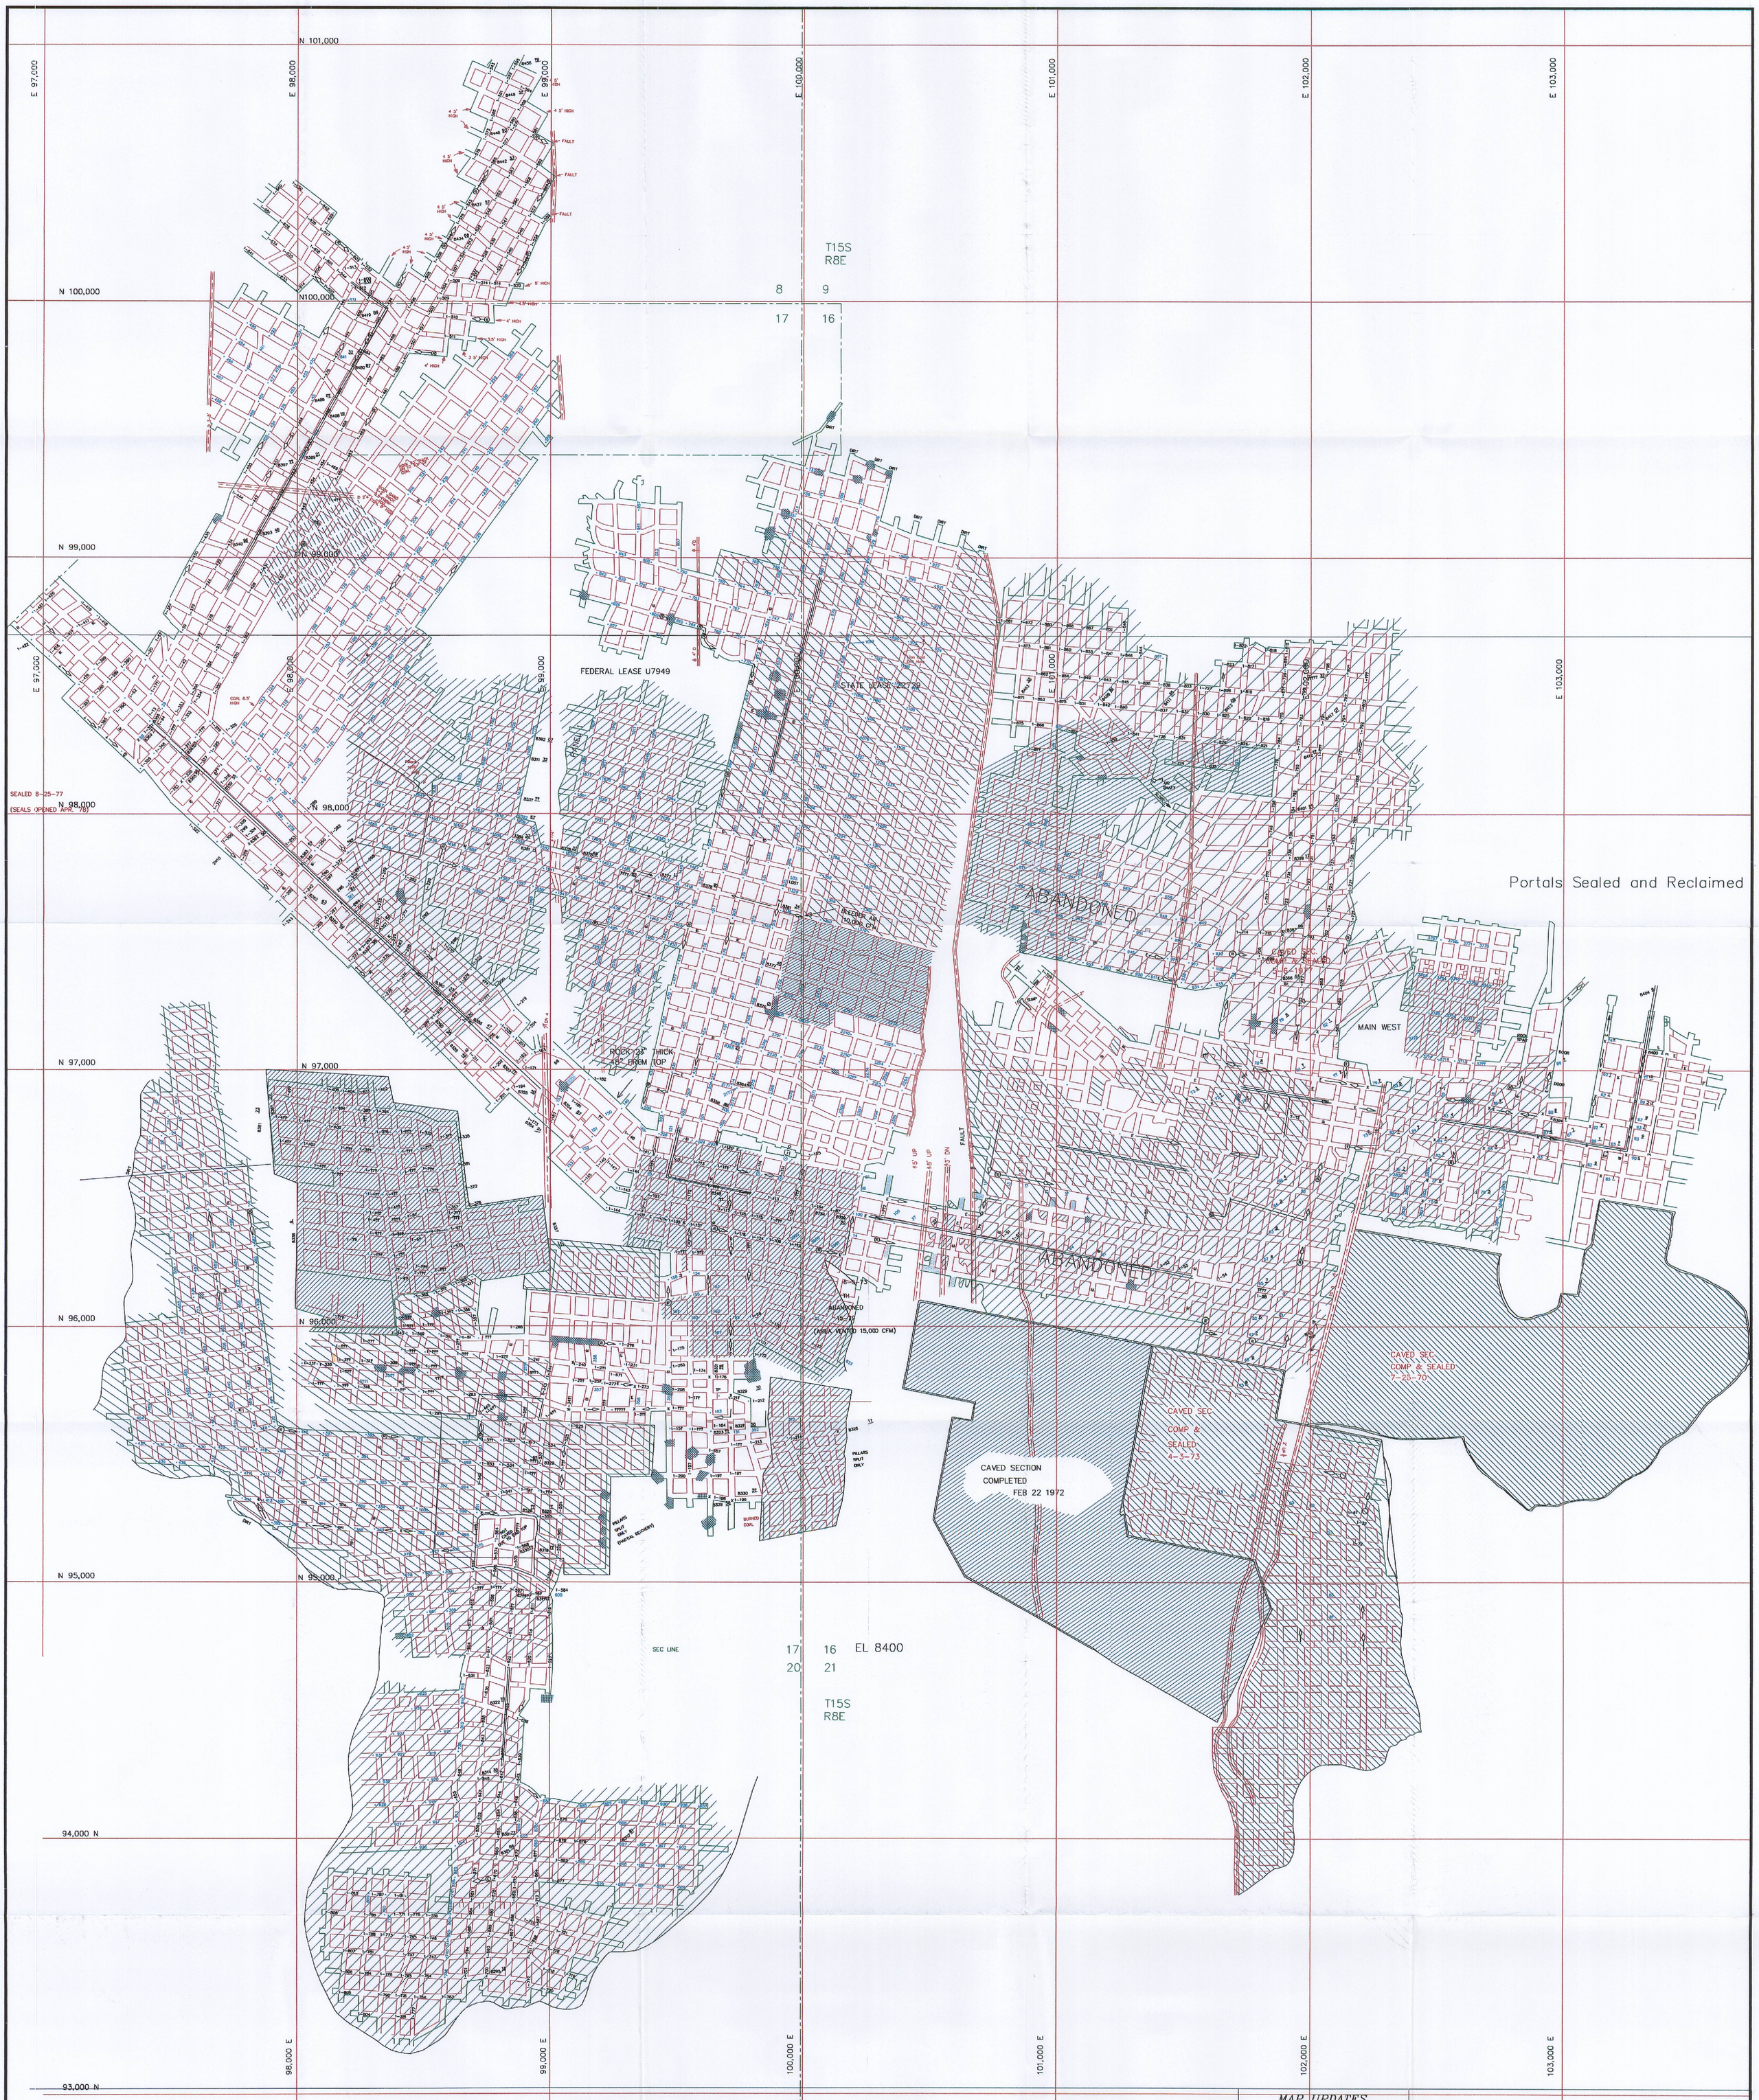

CONVERSION FROM MINE GRID TO STATE PLANE COORDINATES AT SECTION CORNER 8,9,17 AND 16:

EAST: (MINE GRID) + (2,029,787) = STATE PLANE COORDINATES

NORTH: (MINE GRID) + (335,334) = STATE PLANE COORDINATES

FRI, JAN 05, 2001 07:50 A SBP \\WCADSV02\DATA1\STAR-PNT\FINAL_SEALED\STAR POINT NO. 1.DWG

MAP UPDATES

DATE:	NAME:	DATE:	NAME:
January 03, 2001	SBP		

THIS MAP HAS BEEN UPDATED UNDER MY SUPERVISION.

W. G. Bach 1/8/01

PLATEAU MINING CORPORATION

P.O. DRAWER PMC PRICE, UTAH 84501
PHONE: (801) 637-2875

RECEIVED
APR 0 8 2004
DIV. OF OIL, GAS & MINING

TITLE: *STAR POINT No. 1 MINE*

DRAWN BY:
DATE:
CHECKED BY:
REVISED: *01/08/01 SBP*
APPROVED:
ACAD REFERENCE: *\\Data1\Star_Pnt\Final_Sealed\Star Point No. 1.dwg*
SCALE: *1" = 200'*
DRAWING NO.
M.S.H.A. ID NO. 42-00170