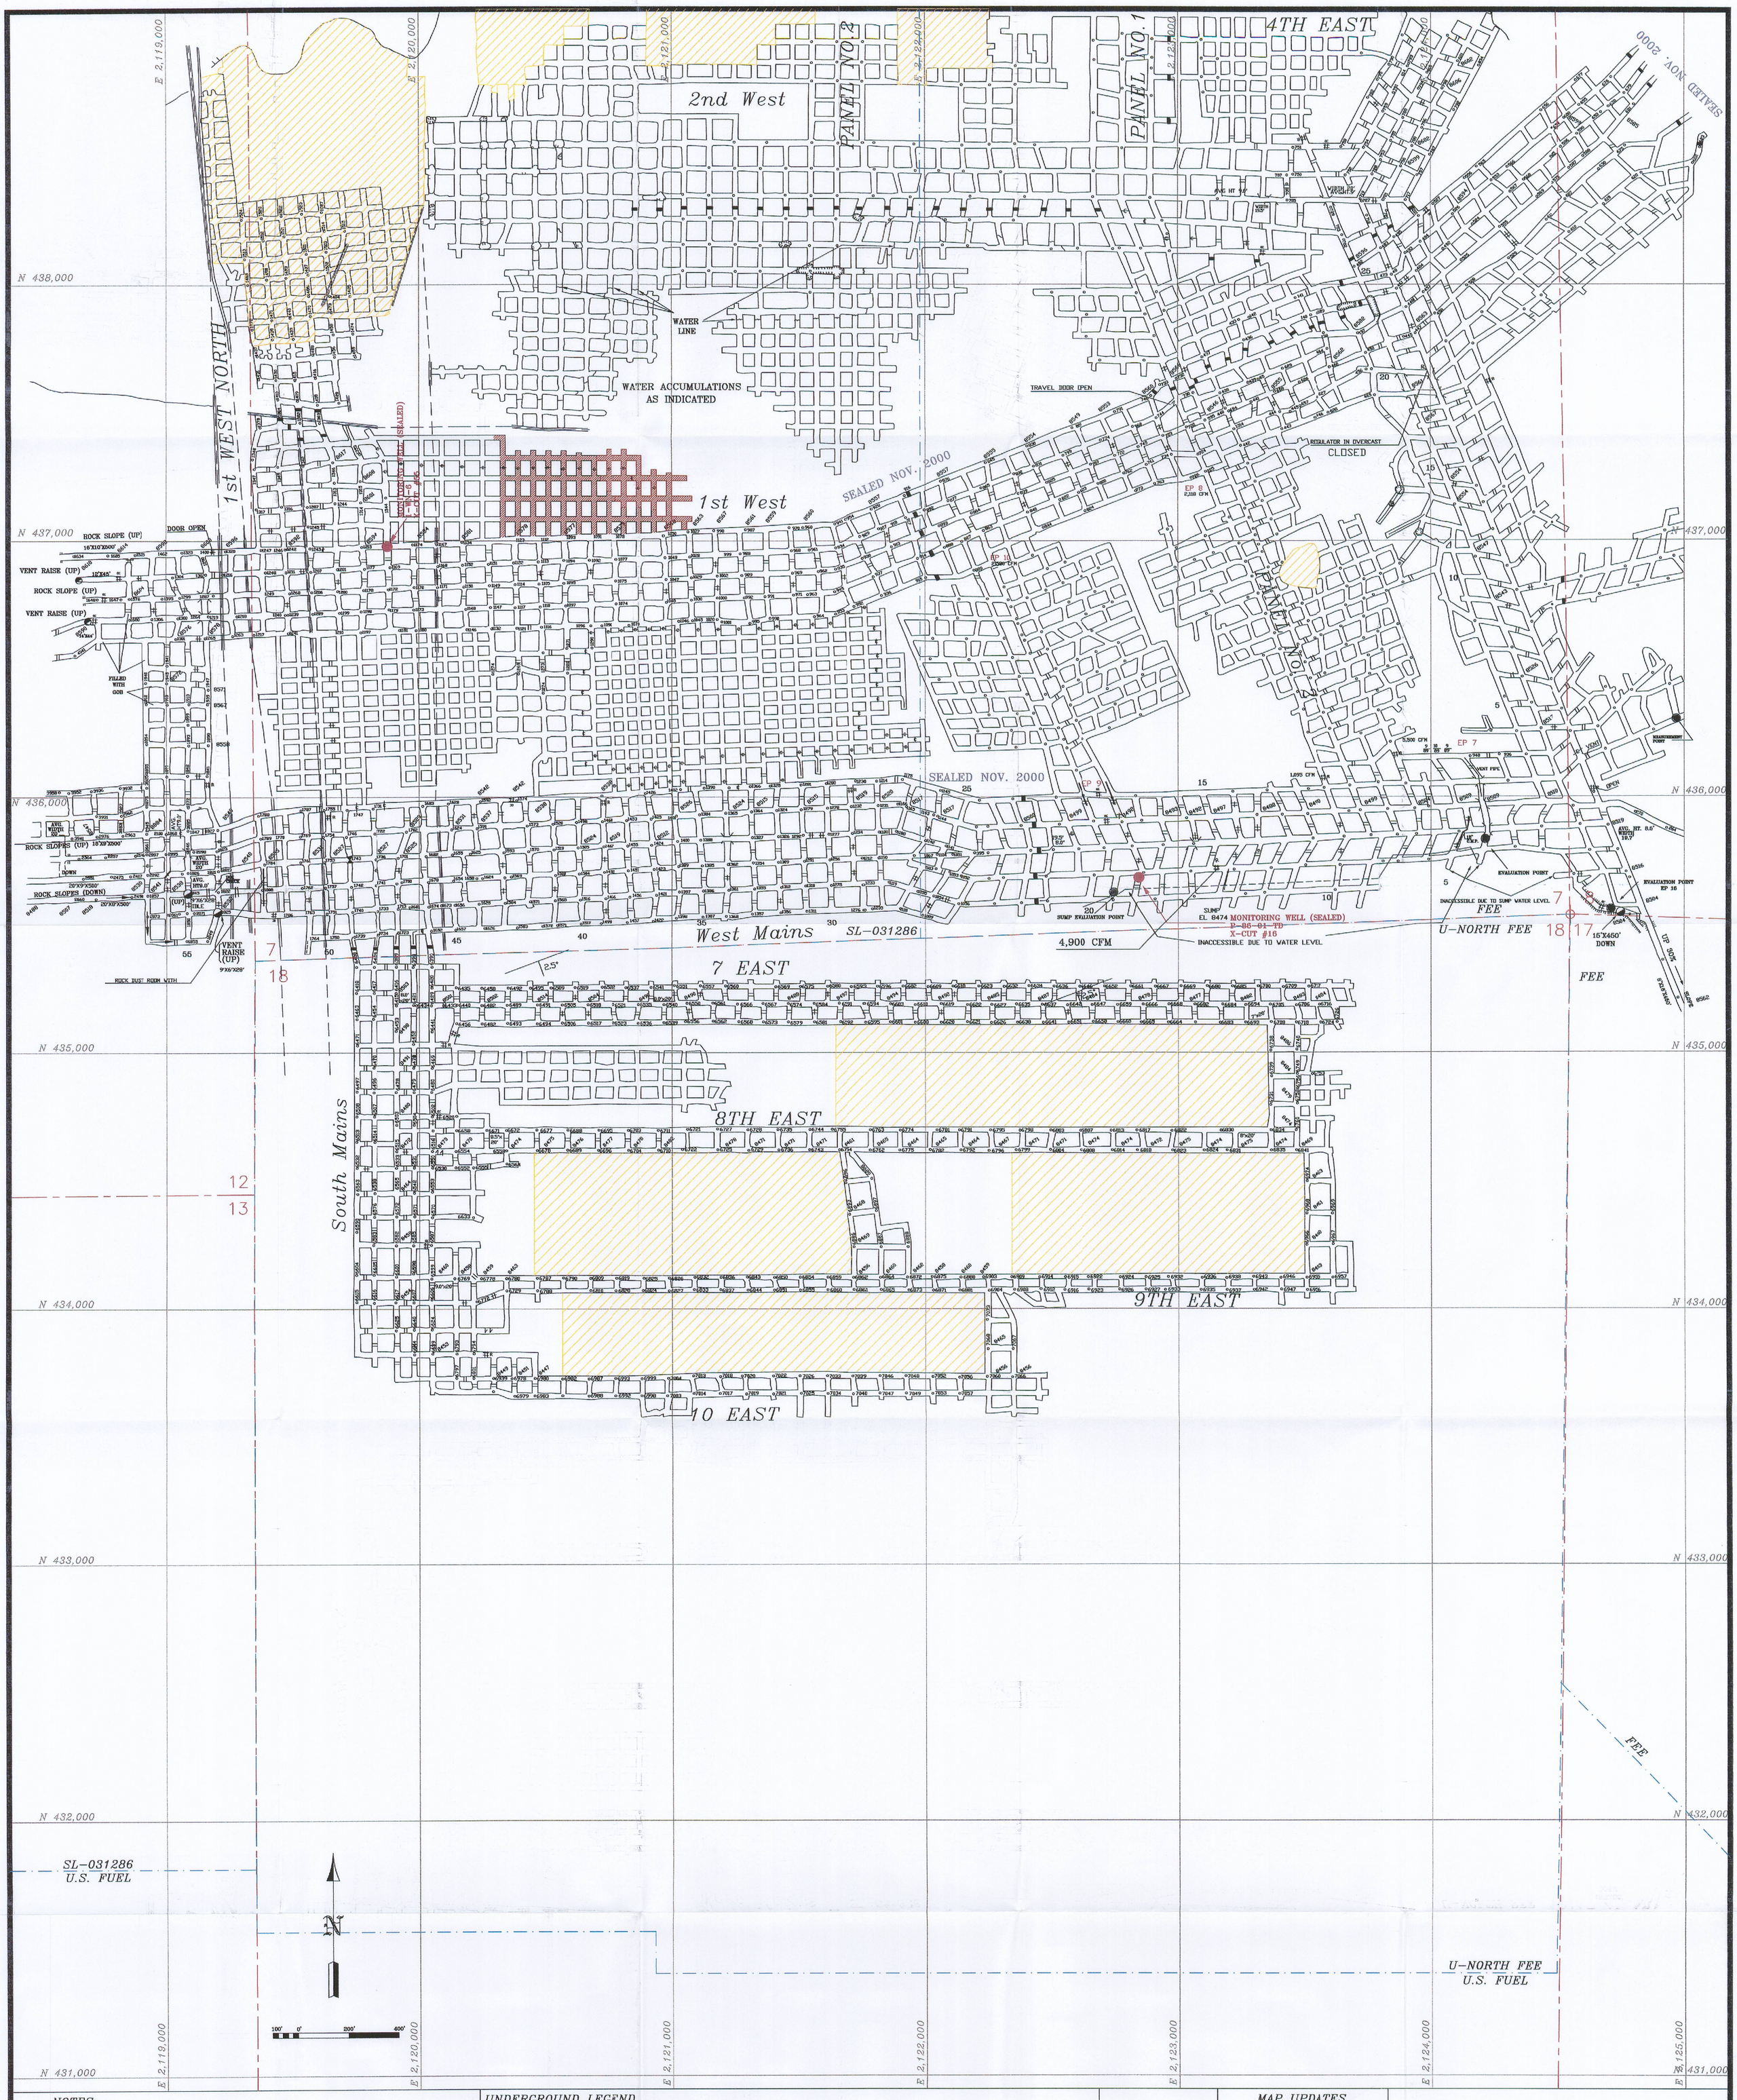

NOTES:

NO KNOWN OIL OR GAS WELLS

RETREAT MINING

(2000 PRODUCTION)

UNDERGROUND LEGEND

INTAKE AIR	STEEL SETS	PILLARED AREA
PRIMARY ESCAPEWAY	ROCK TUNNEL	BURNED COAL
RETURN AIR	ROCK INTRUSION	SURVEY STATION
SECONDARY ESCAPEWAY	ROOF FALL	PROGRESS DATE
BLEEDER	ROOF FALL – REMOVED	SHAFT
STOPPINGS	BAD TOP	BELTLINE
MANDOOR	FAULT	PROJECTIONS
EQUIPMENT DOOR	INFERRED FAULT	GOB
AIR LOCK	ACTUAL OUTCROP	POOLED WATER
REGULATOR	INFERRED OUTCROP	CHECK CURTAIN
SEAL & PROPOSED SEAL	FIRST AID STATION	CO MONITOR
OVERCAST	FIRE STATION	METHANE MONITOR

MAP UPDATES

DATE:	NAME:	DATE:	NAME:
MARCH 12, 1998	KP		
SEPT. 14, 1997	JCB		
DEC. 15, 1997	RLG		
MAR. 05, 1998	RLG		
JUNE 15, 1999	RLG		
AUGUST 09, 1999	RLG		
OCTOBER 17, 1999	RLG		
OCTOBER 21, 1999	RLG		
AUGUST 30, 2000	JWB		
JANUARY 3, 2001	SBP		

THIS MAP HAS BEEN UPDATED UNDER MY SUPERVISION.

REGISTERED PROFESSIONAL ENGINEER No. 172351 STATE OF UTAH

1/8/01

PLATEAU MINING CORPORATION

847 NORTHWEST HWY. 191 HELPER, UTAH 84526
PHONE: (435) 472-0475

RECEIVED APR 0 8 2004 DIV. OF OIL, GAS & MINING

TITLE: STAR POINT No. 2 MINE MAIN WEST MIDDLE SEAM

DRAWN BY:	RAY GLASSER	DATE:	10-14-99
CHECKED BY:	VICKI MILLER	REVISED:	NOVEMBER 30, 2000
APPROVED:			
ACAD REFERENCE:	\\:DATA1\STAR-PNT\FINAL_SEALED\MWEST		
SCALE:	1" = 200'	DRAWING NO.	T 2A OF 3
M.S.H.A. ID NO. 42-00171			

WED, NOV 29, 2000 03:14 P RG \\WCADSV02\DATA1\STAR-PNT\2000-372\MWEST.DWG