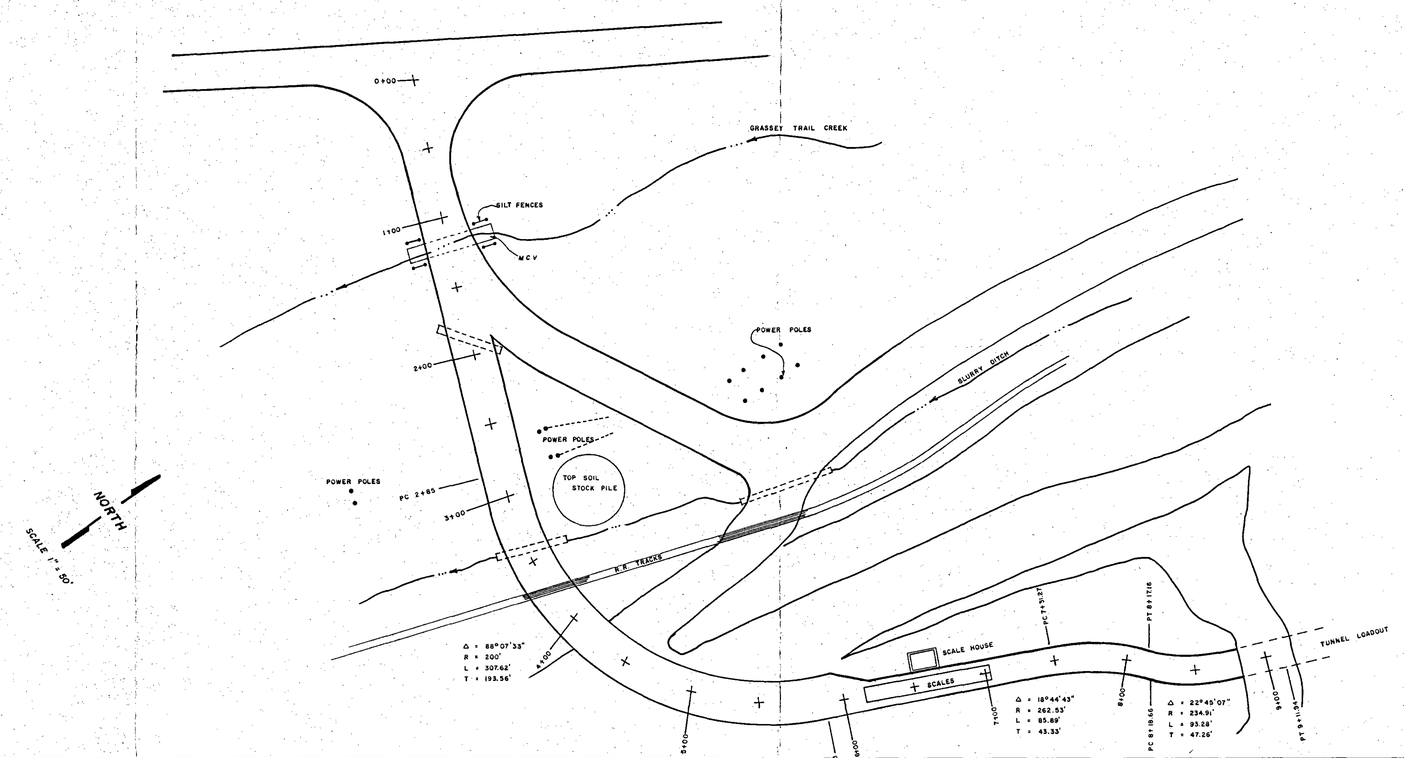

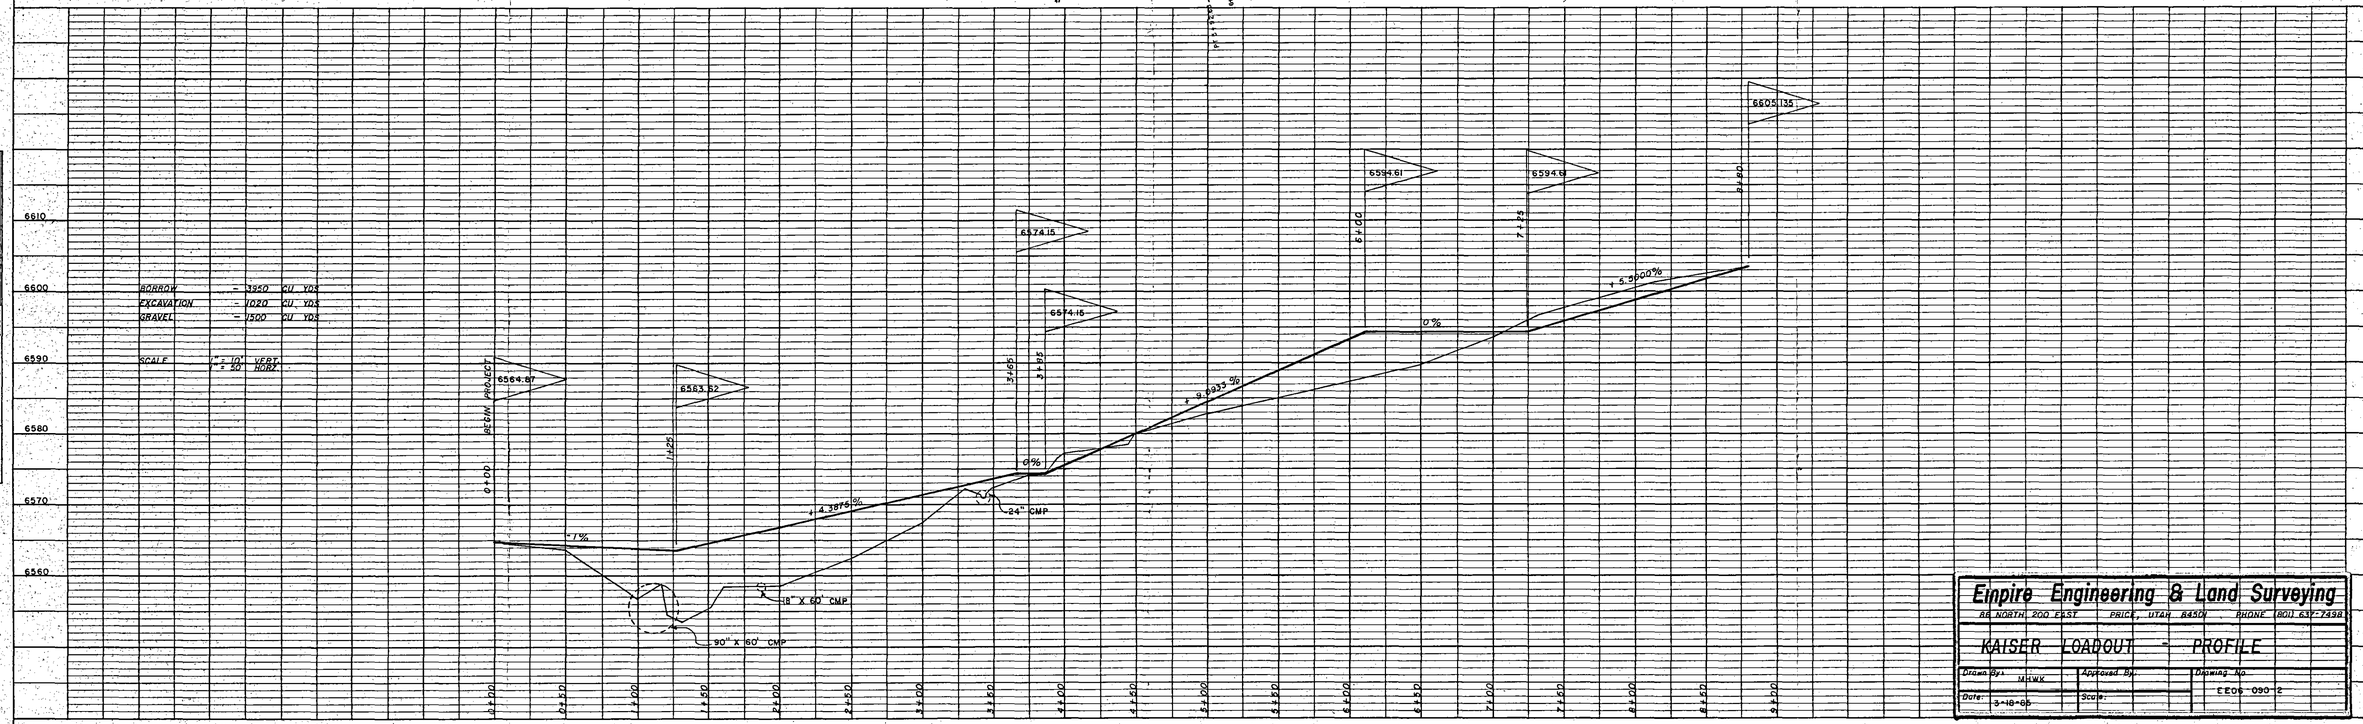

PLAN	BY	DATE
SURVEYED		
PLOTTED		
NOTE BOOK	ALIGNMENT CHECKED	
No.	RT. OF WAY CHECKED	

PROFILE	BY	DATE
SURVEYED		
PLOTTED		
NOTE BOOK	GRADES CHECKED	
No.	R. R.'s NOTED	
	STRUCTURE LOCATIONS CHECKED	

Empire Engineering & Land Surveying

88 NORTH 200 EAST PRICE, UTAH 84501 PHONE (801) 637-7498

KAISER LOADOUT - PROFILE

Drawn By: MHWK	Approved By:	Drawing No.
Date: 3-18-85	Scale:	EE06-090-2