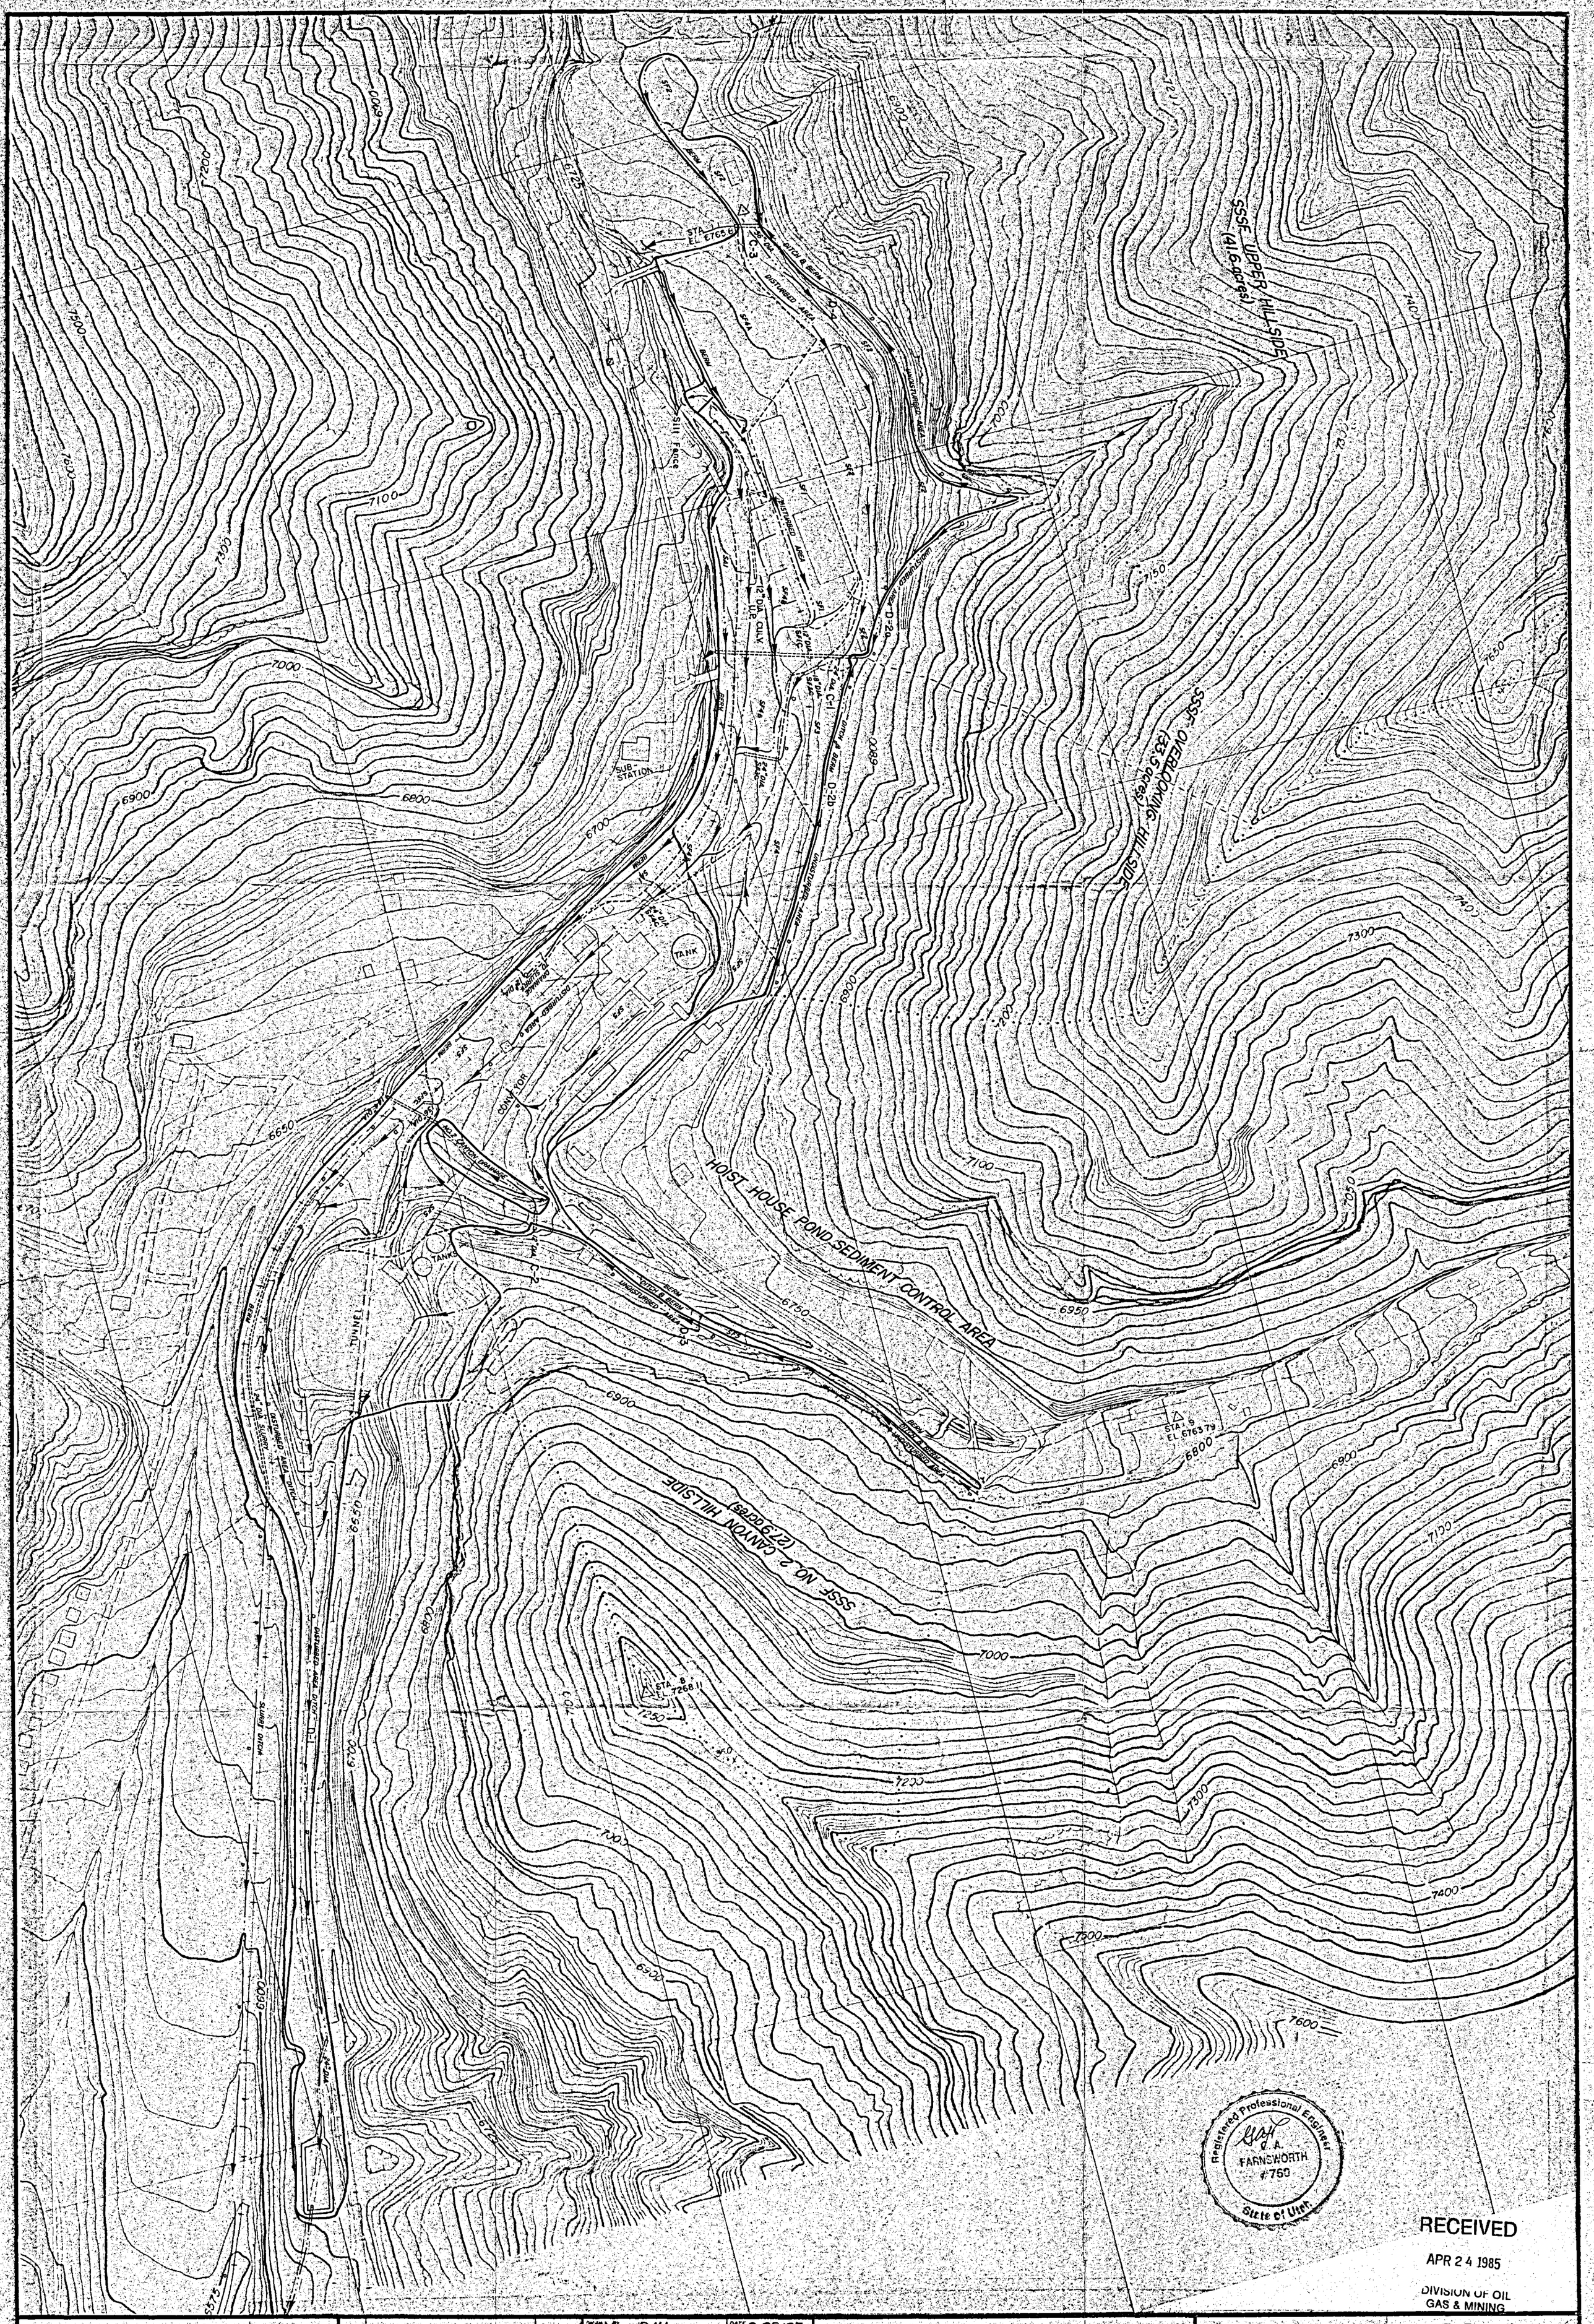

RECEIVED
APR 24 1985
DIVISION OF OIL GAS & MINING

4			DRAWN BY BJH	DATE 8-25-83
3			CHECKED BY DCP	DATE 8-25-83
2			APPROVED JBH	DATE 8-26-83
1	SF CULVERTS & SAI	2-84	APPROVED DOGM, UT	DATE
NO.	DESCRIPTION	DATE	SCALE 1" = 200'	
	REVISIONS			

KAISER STEEL

SUNNYSIDE SURFACE FACILITIES SEDIMENT CONTROL PLAN MAP

SUNNYSIDE MINES COAL PLATE III-12

DRAWING NO. D4-0094