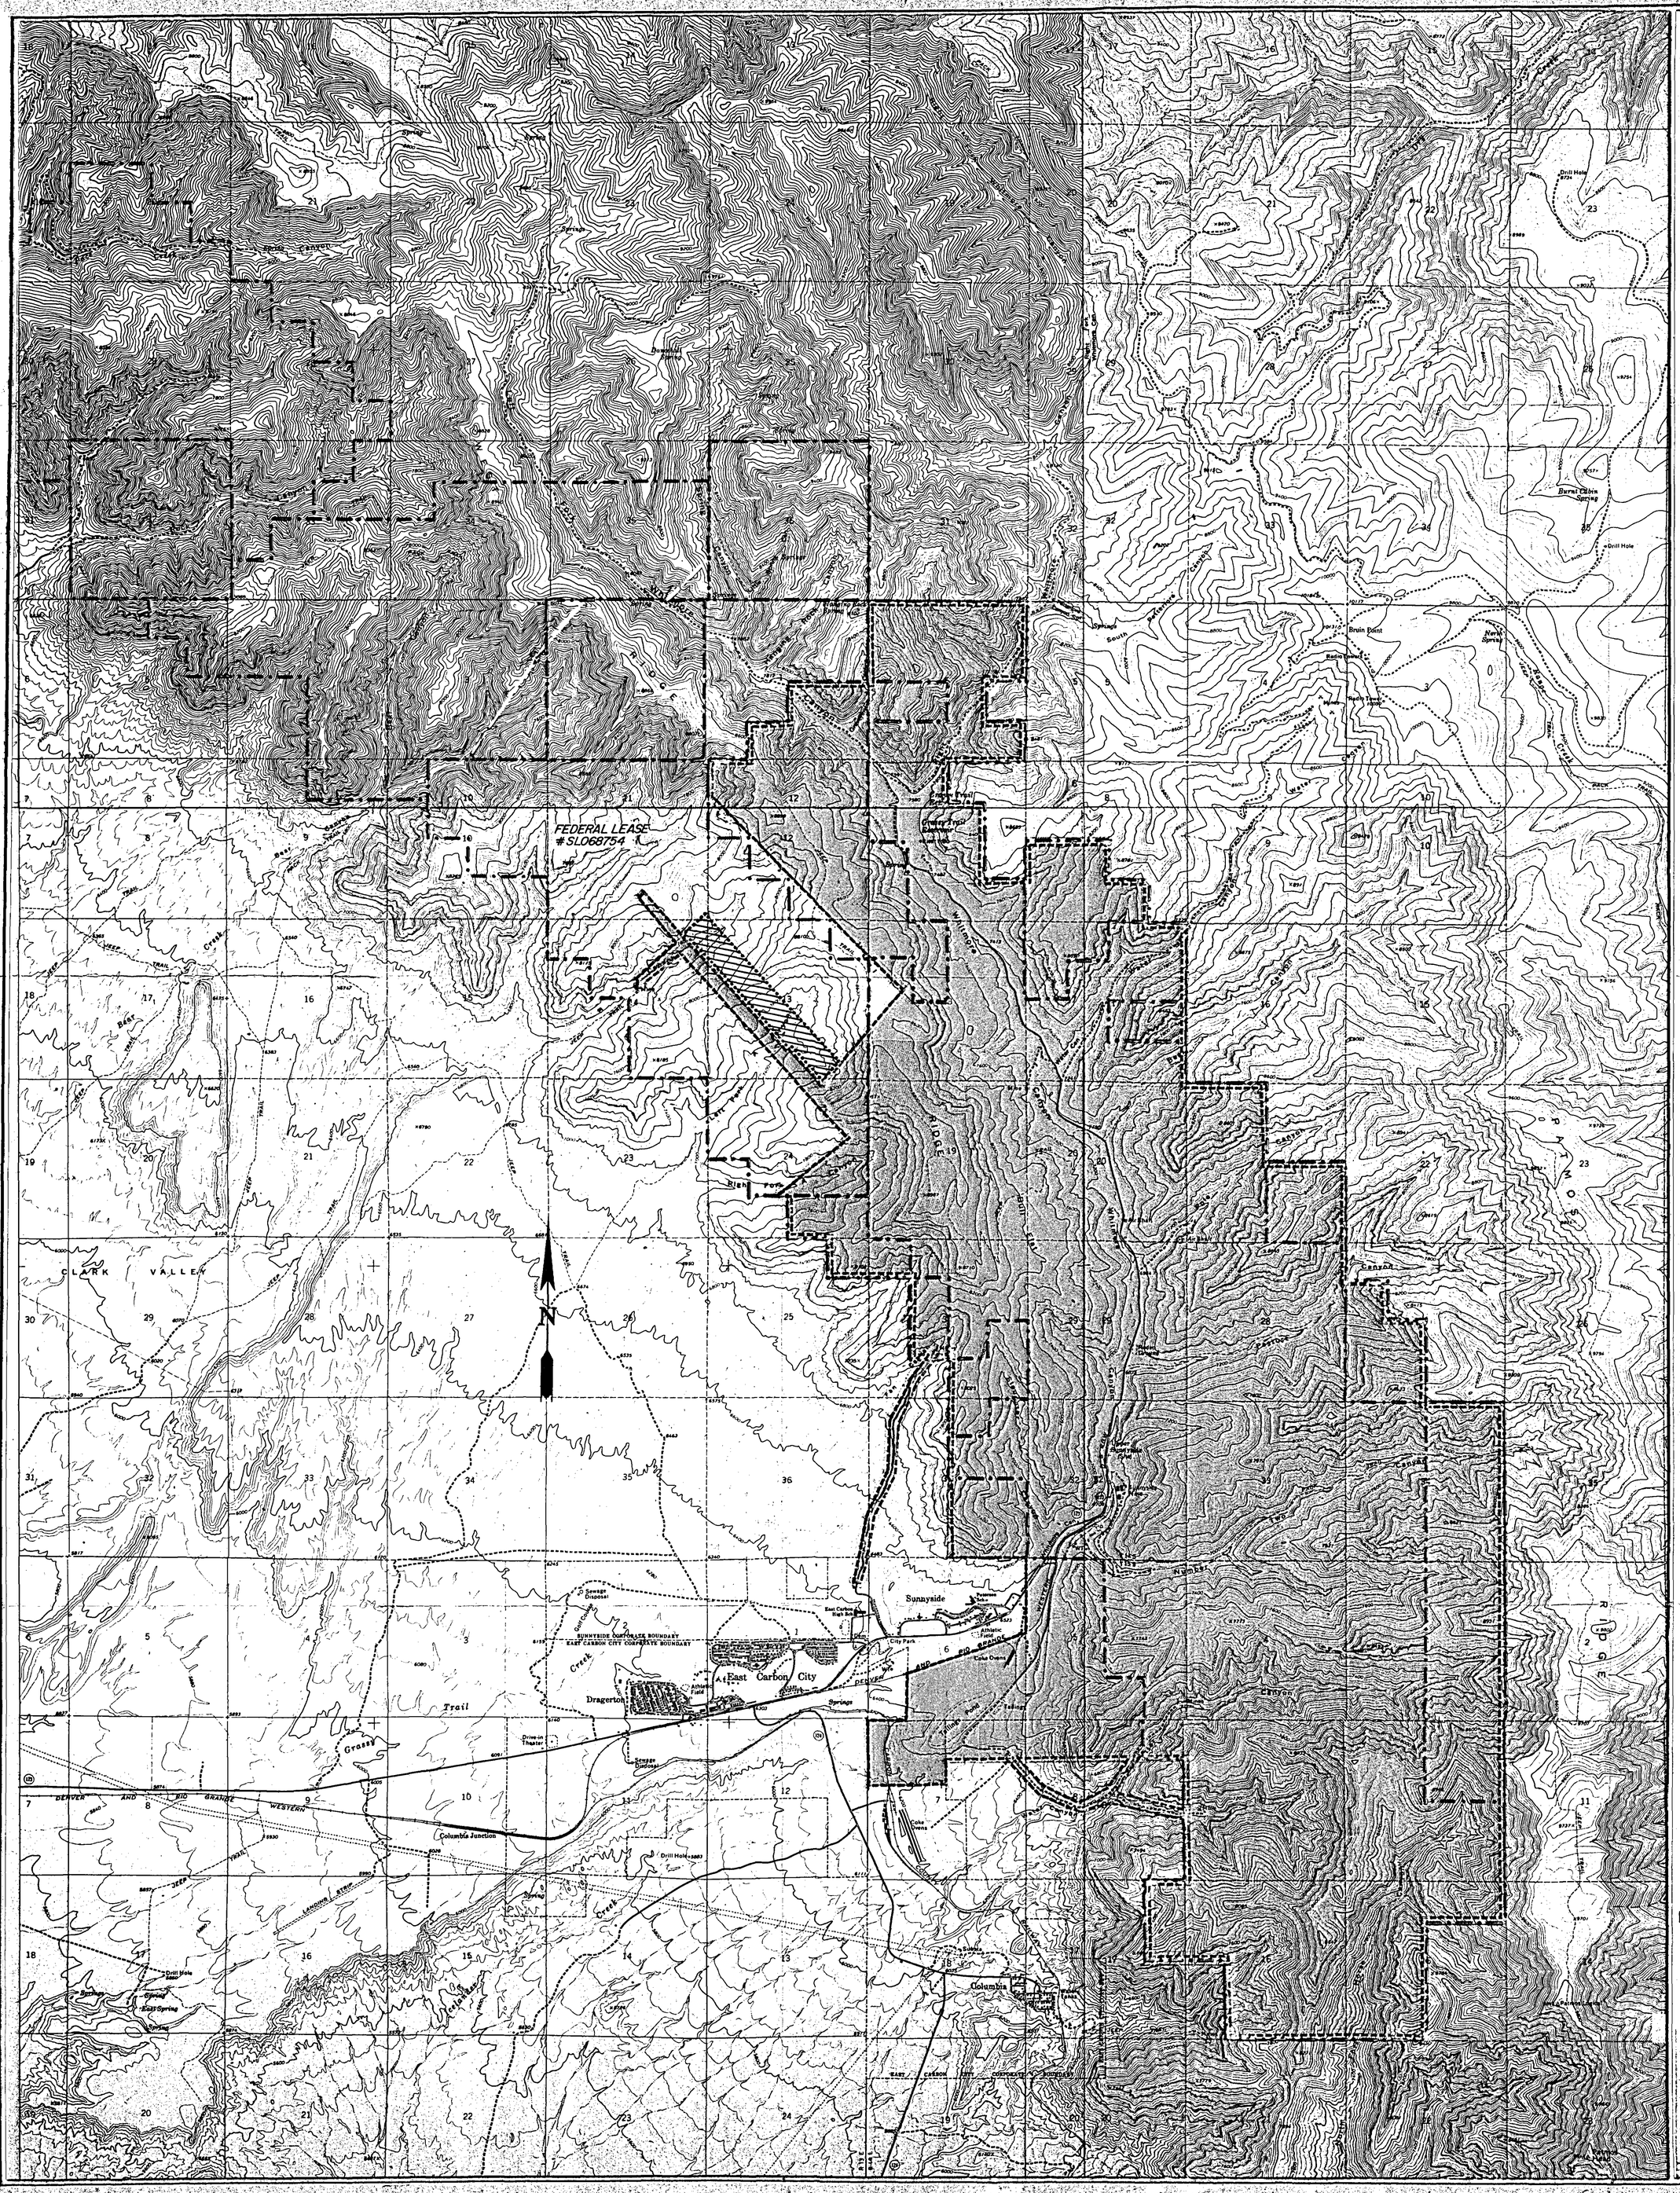

LEGEND

- LEASE BOUNDARY
- PERMIT BOUNDARY
- PERMIT REVISION AREA

I, HEREBY CERTIFY THAT THIS MAP WAS PREPARED UNDER MY SUPERVISION AND IS ACCURATE AND COMPLETE TO THE BEST OF MY KNOWLEDGE AND INFORMATION.

CONRAD H. CONRADI
UTAH REG. NO. 2813

10/29/85
DATE

SCALE
1000' 0 2000' 4000'
CONTOUR INTERVAL 40 FT.

RECEIVED
NOV 04 1985
DIVISION OF OIL GAS & MINING

KAISER COAL CORPORATION

SUNNYSIDE MINE PERMIT REVISION

PERMIT AREA

Scale:	Date:	Design By:	Drawn By:
1"=2,000	10/85	CHP	MAG

L C E inc.
ENGINEERING AND ENVIRONMENTAL DIVISION
STEAMBOAT SPRINGS, CO 80477

Drawing Number:
MAP 1