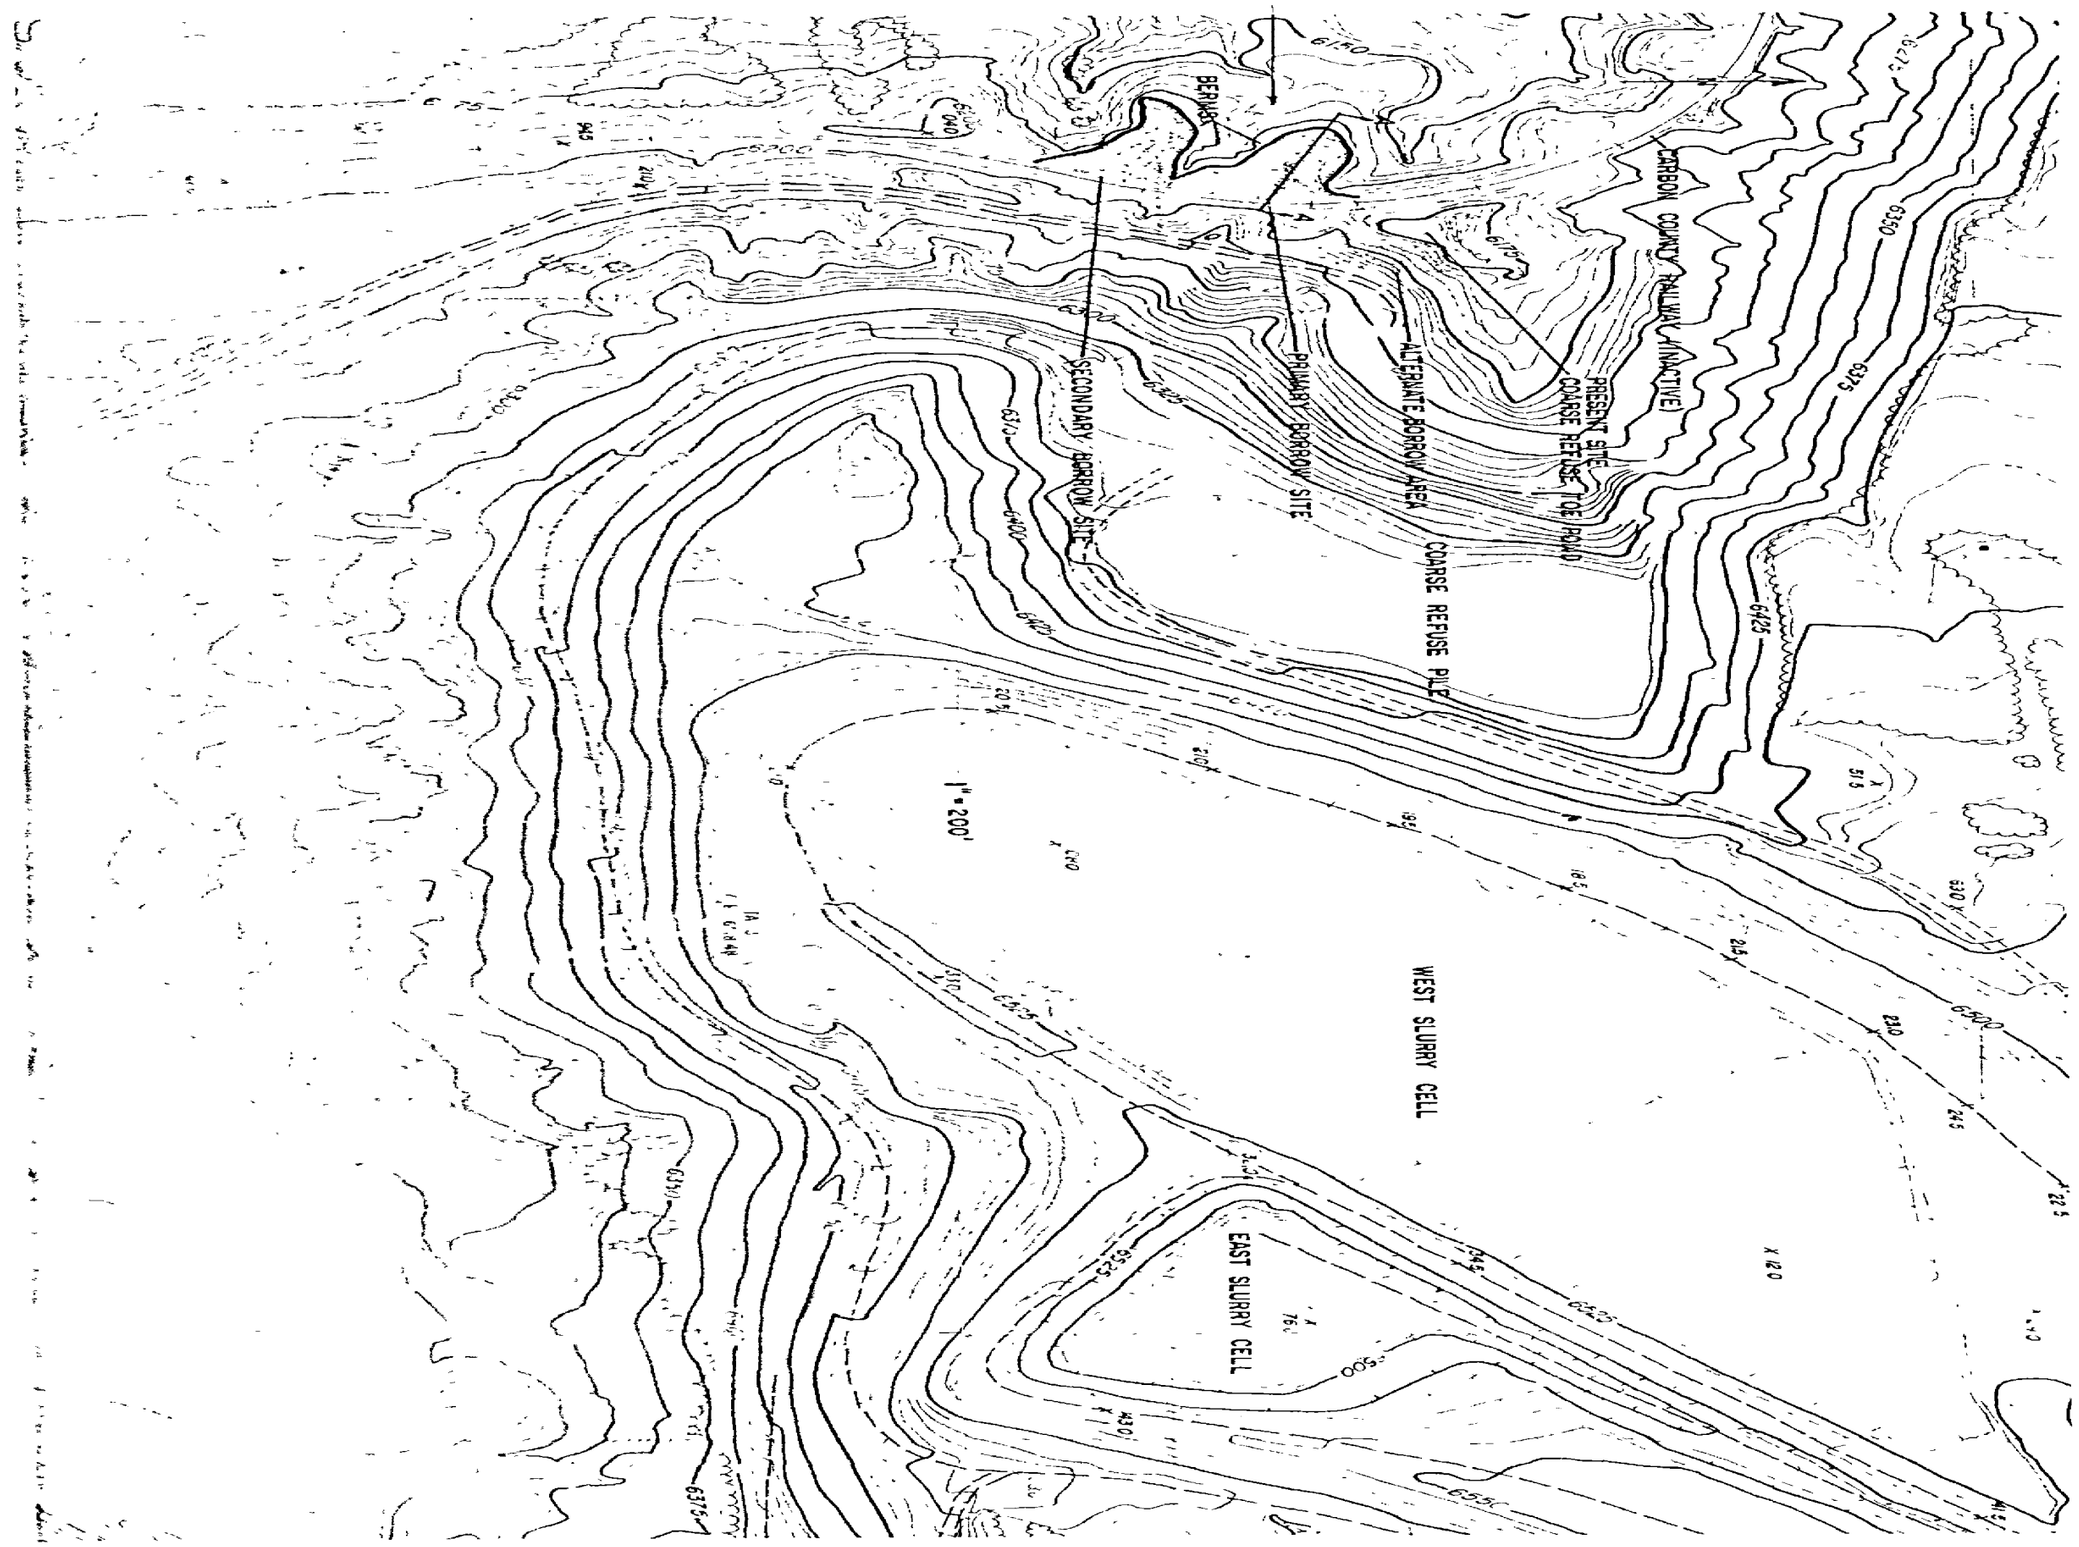

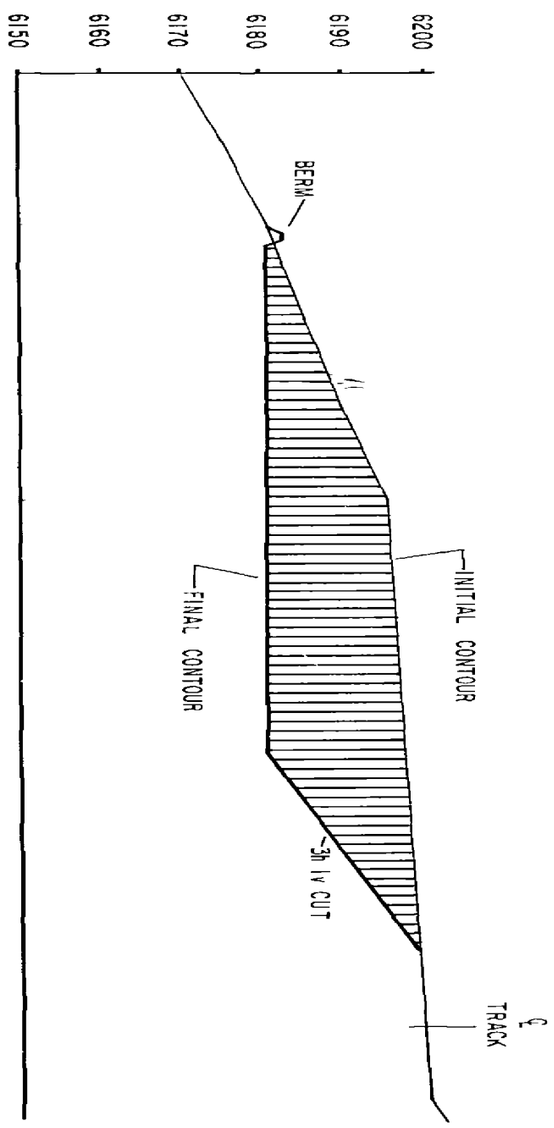

SECTION A-A

TYPICAL CROSS-SECTION OF BORROW SITE

1" = 20'

RECEIVED
MAR 03 1987
DIVISION OF
OIL, GAS & MINING

REGISTERED PROFESSIONAL ENGINEER
STATE OF UTAH
WINTERS
NO 5113

PLATE III - 5

KAISER STEEL

NO.	DESCRIPTION	DATE
4		
3		
2	ALTERNATE BORROW AREA	12/5/86
1	"IF A POINT SITE"	10/23/86

REVISIONS

DRAWN BY	DCP	DATE	10/10/85
CHECKED BY		DATE	
APPROVED		DATE	
SCALE	AS SHOWN		

COARSE REFUSE TOE BORROW AREA

SUNNYSIDE MINES COAL

DRAWING NO D4 - 0117