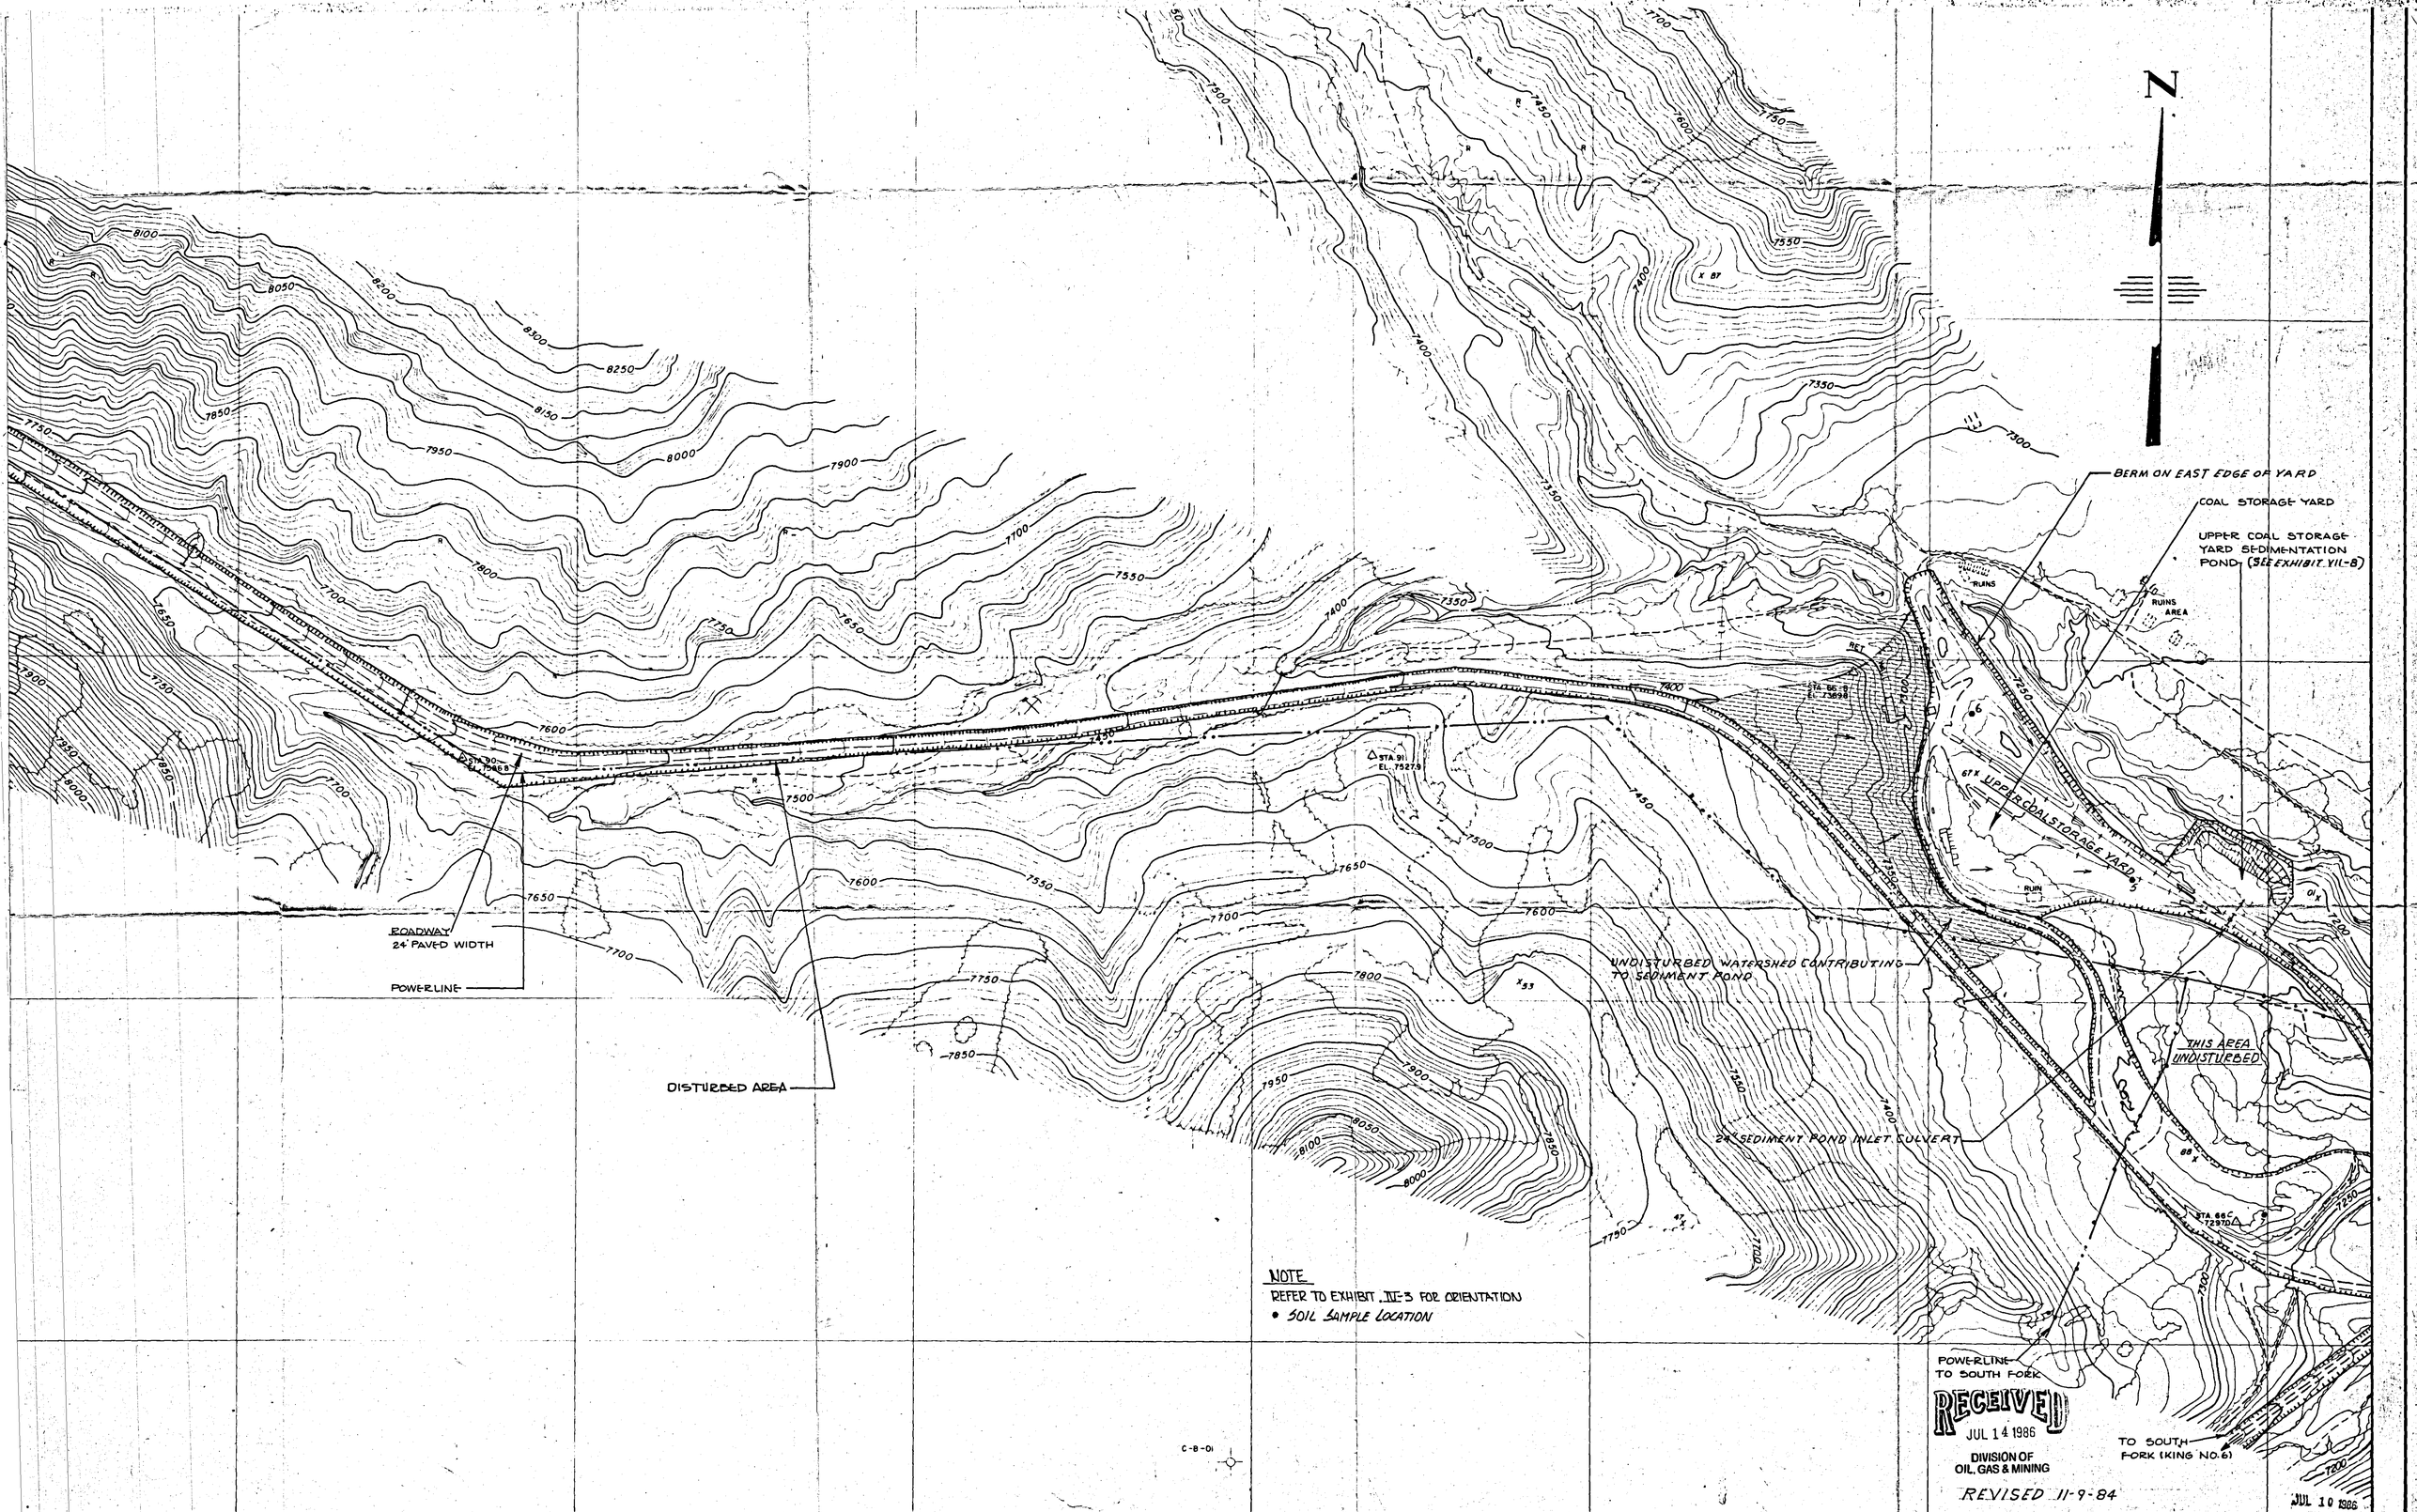

REVISIONS		BY	DATE		DATE
1				SCALE: 1" = 200'	
2				DRAWN: CARLA F.	1-24-81
3				CHECKED:	
4				APPROVED:	

UNITED STATES FUEL CO.
HIAWATHA, UTAH

MIDDLE FORK OF MILLER CREEK
SURFACE FACILITIES

SHEET 2 OF 2 SHEETS
DRAWING NUMBER
EXHIBIT III-1B