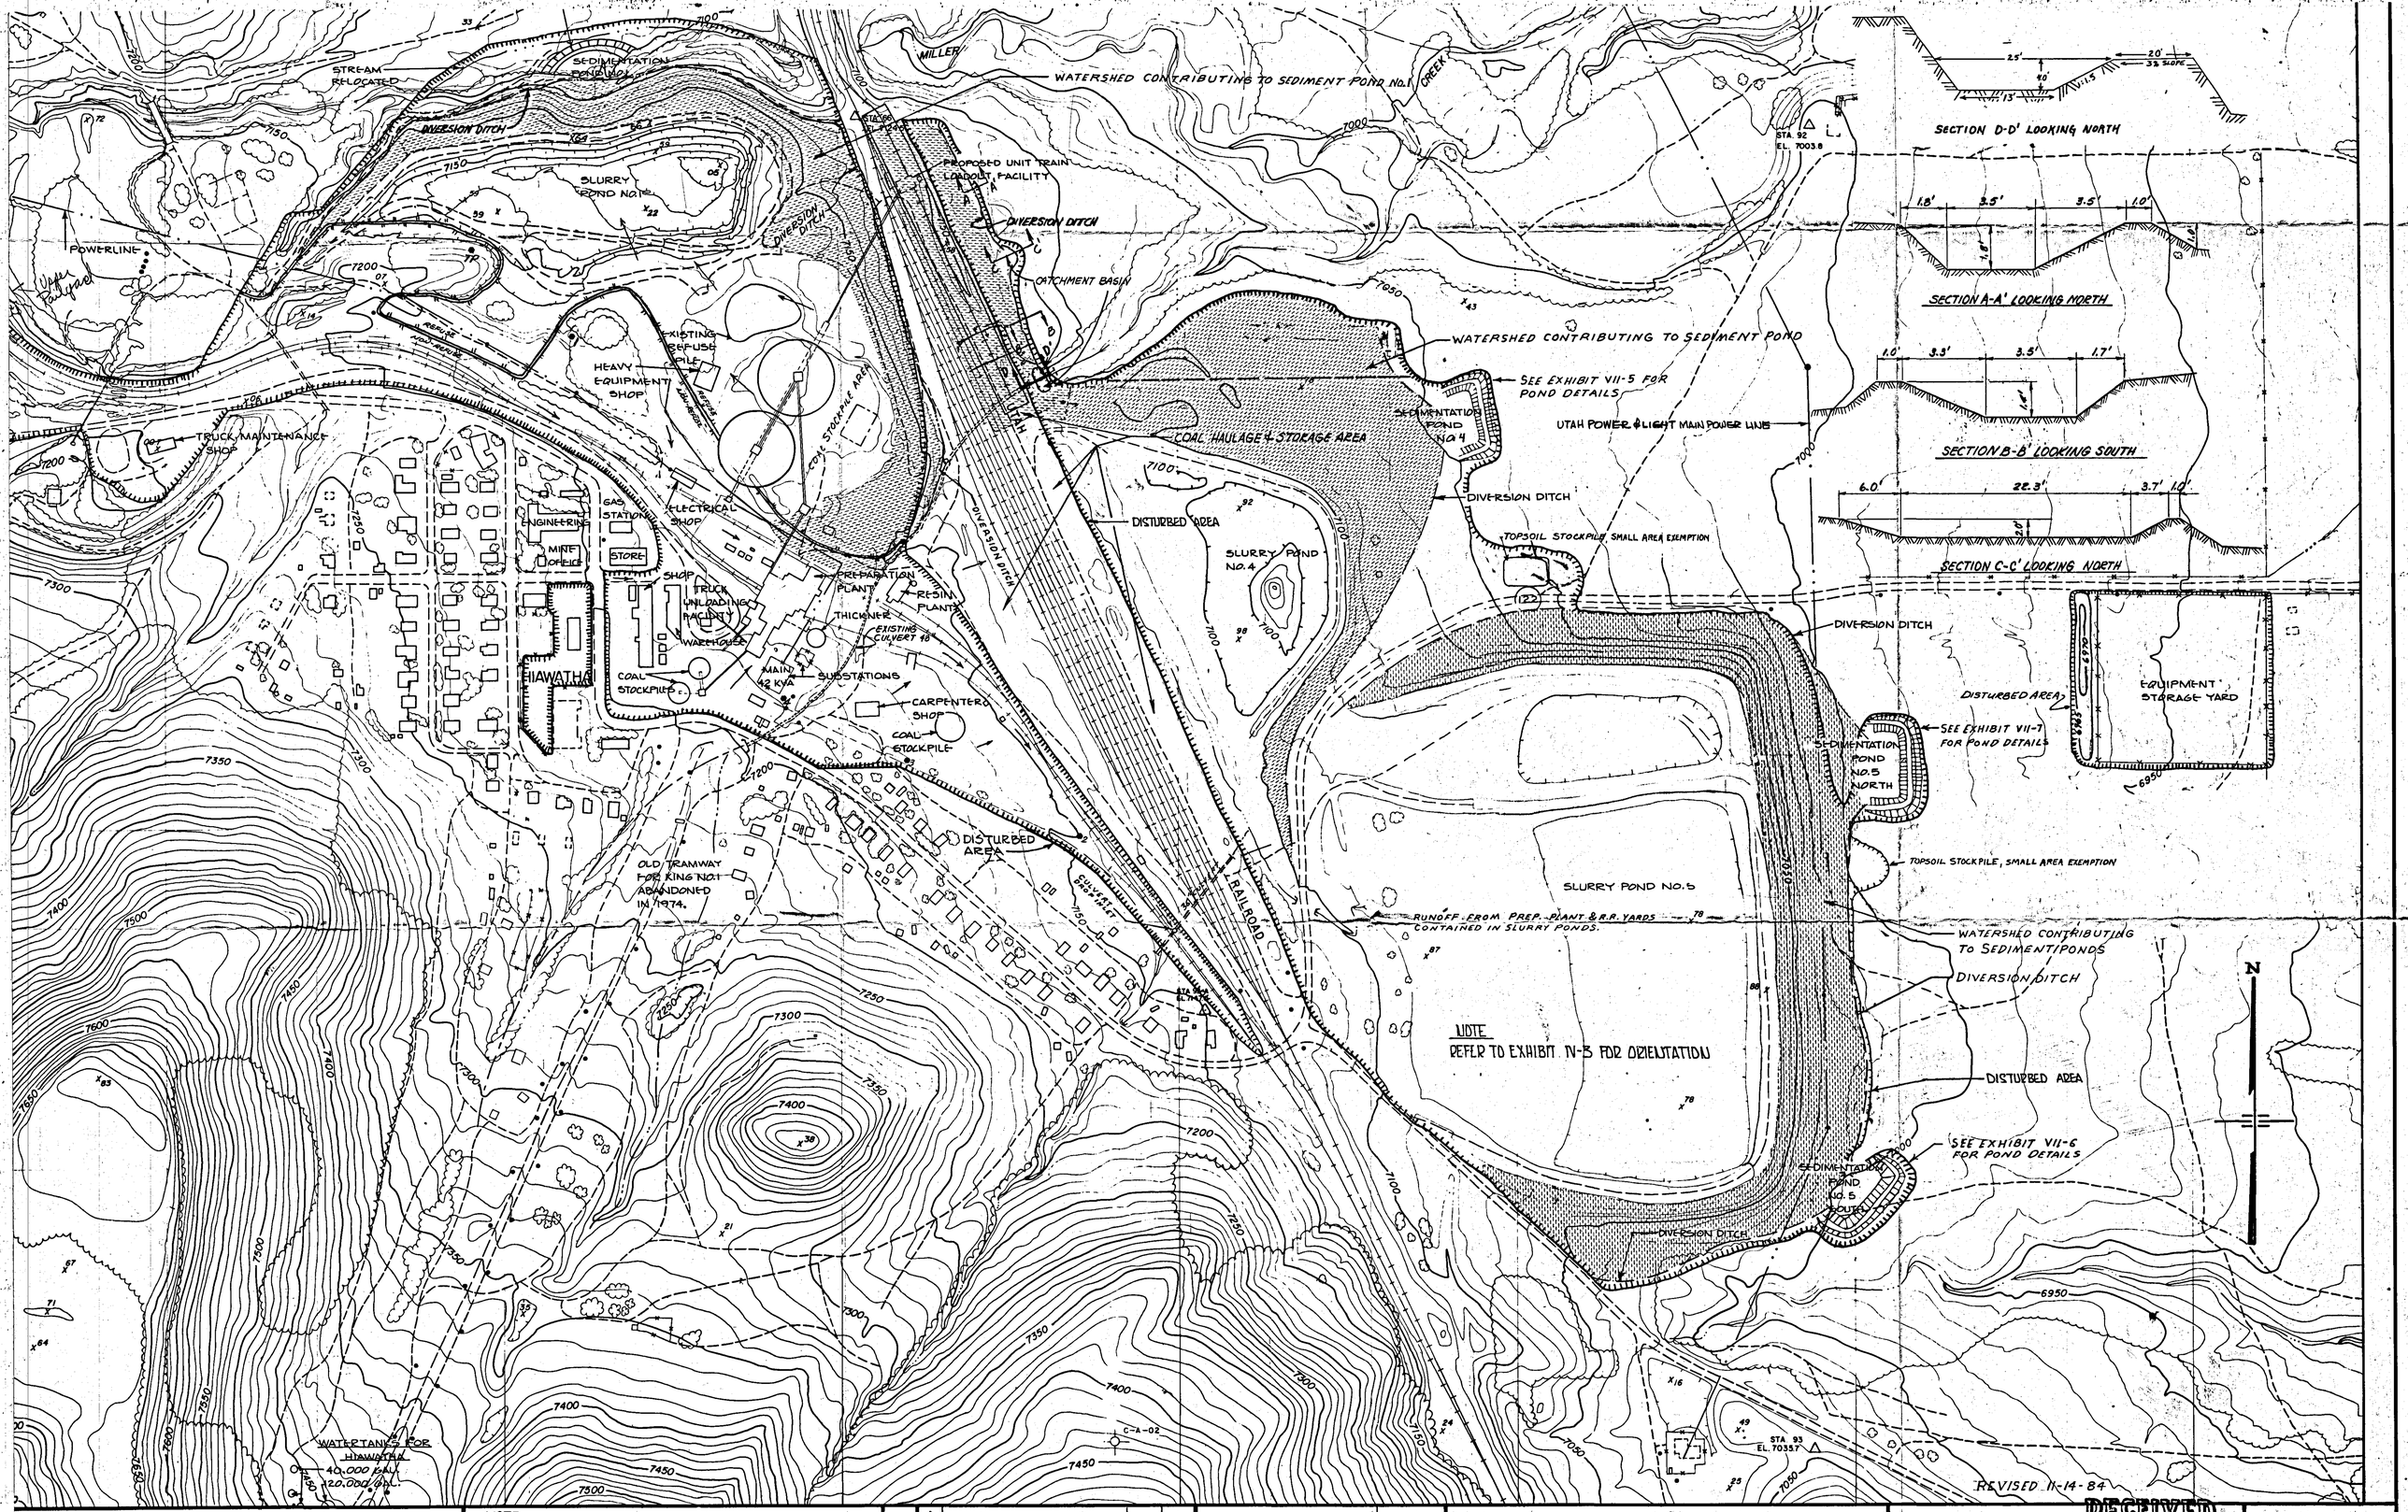

NOTE
●, = SOIL SAMPLE LOCATION

REVISIONS		BY	DATE
1			
2	REVISED	J.S.	10/26/87
3			
4			

SCALE: 1" = 200'	DATE
DRAWN GREG B. & CARLA F.	1-28-81
CHECKED:	
APPROVED:	

UNITED STATES FUEL CO.
HIAWATHA, UTAH

HIAWATHA PROCESSING PLANT AND WASTE DISPOSAL SITES

RECEIVED NOV 03 1988 DIVISION OF OIL, GAS & MINING

SHEET 1 OF 2 SHEETS
DRAWING NUMBER
EXHIBIT III-3