MONSEN ENG. 800 3-81 MC 2168a

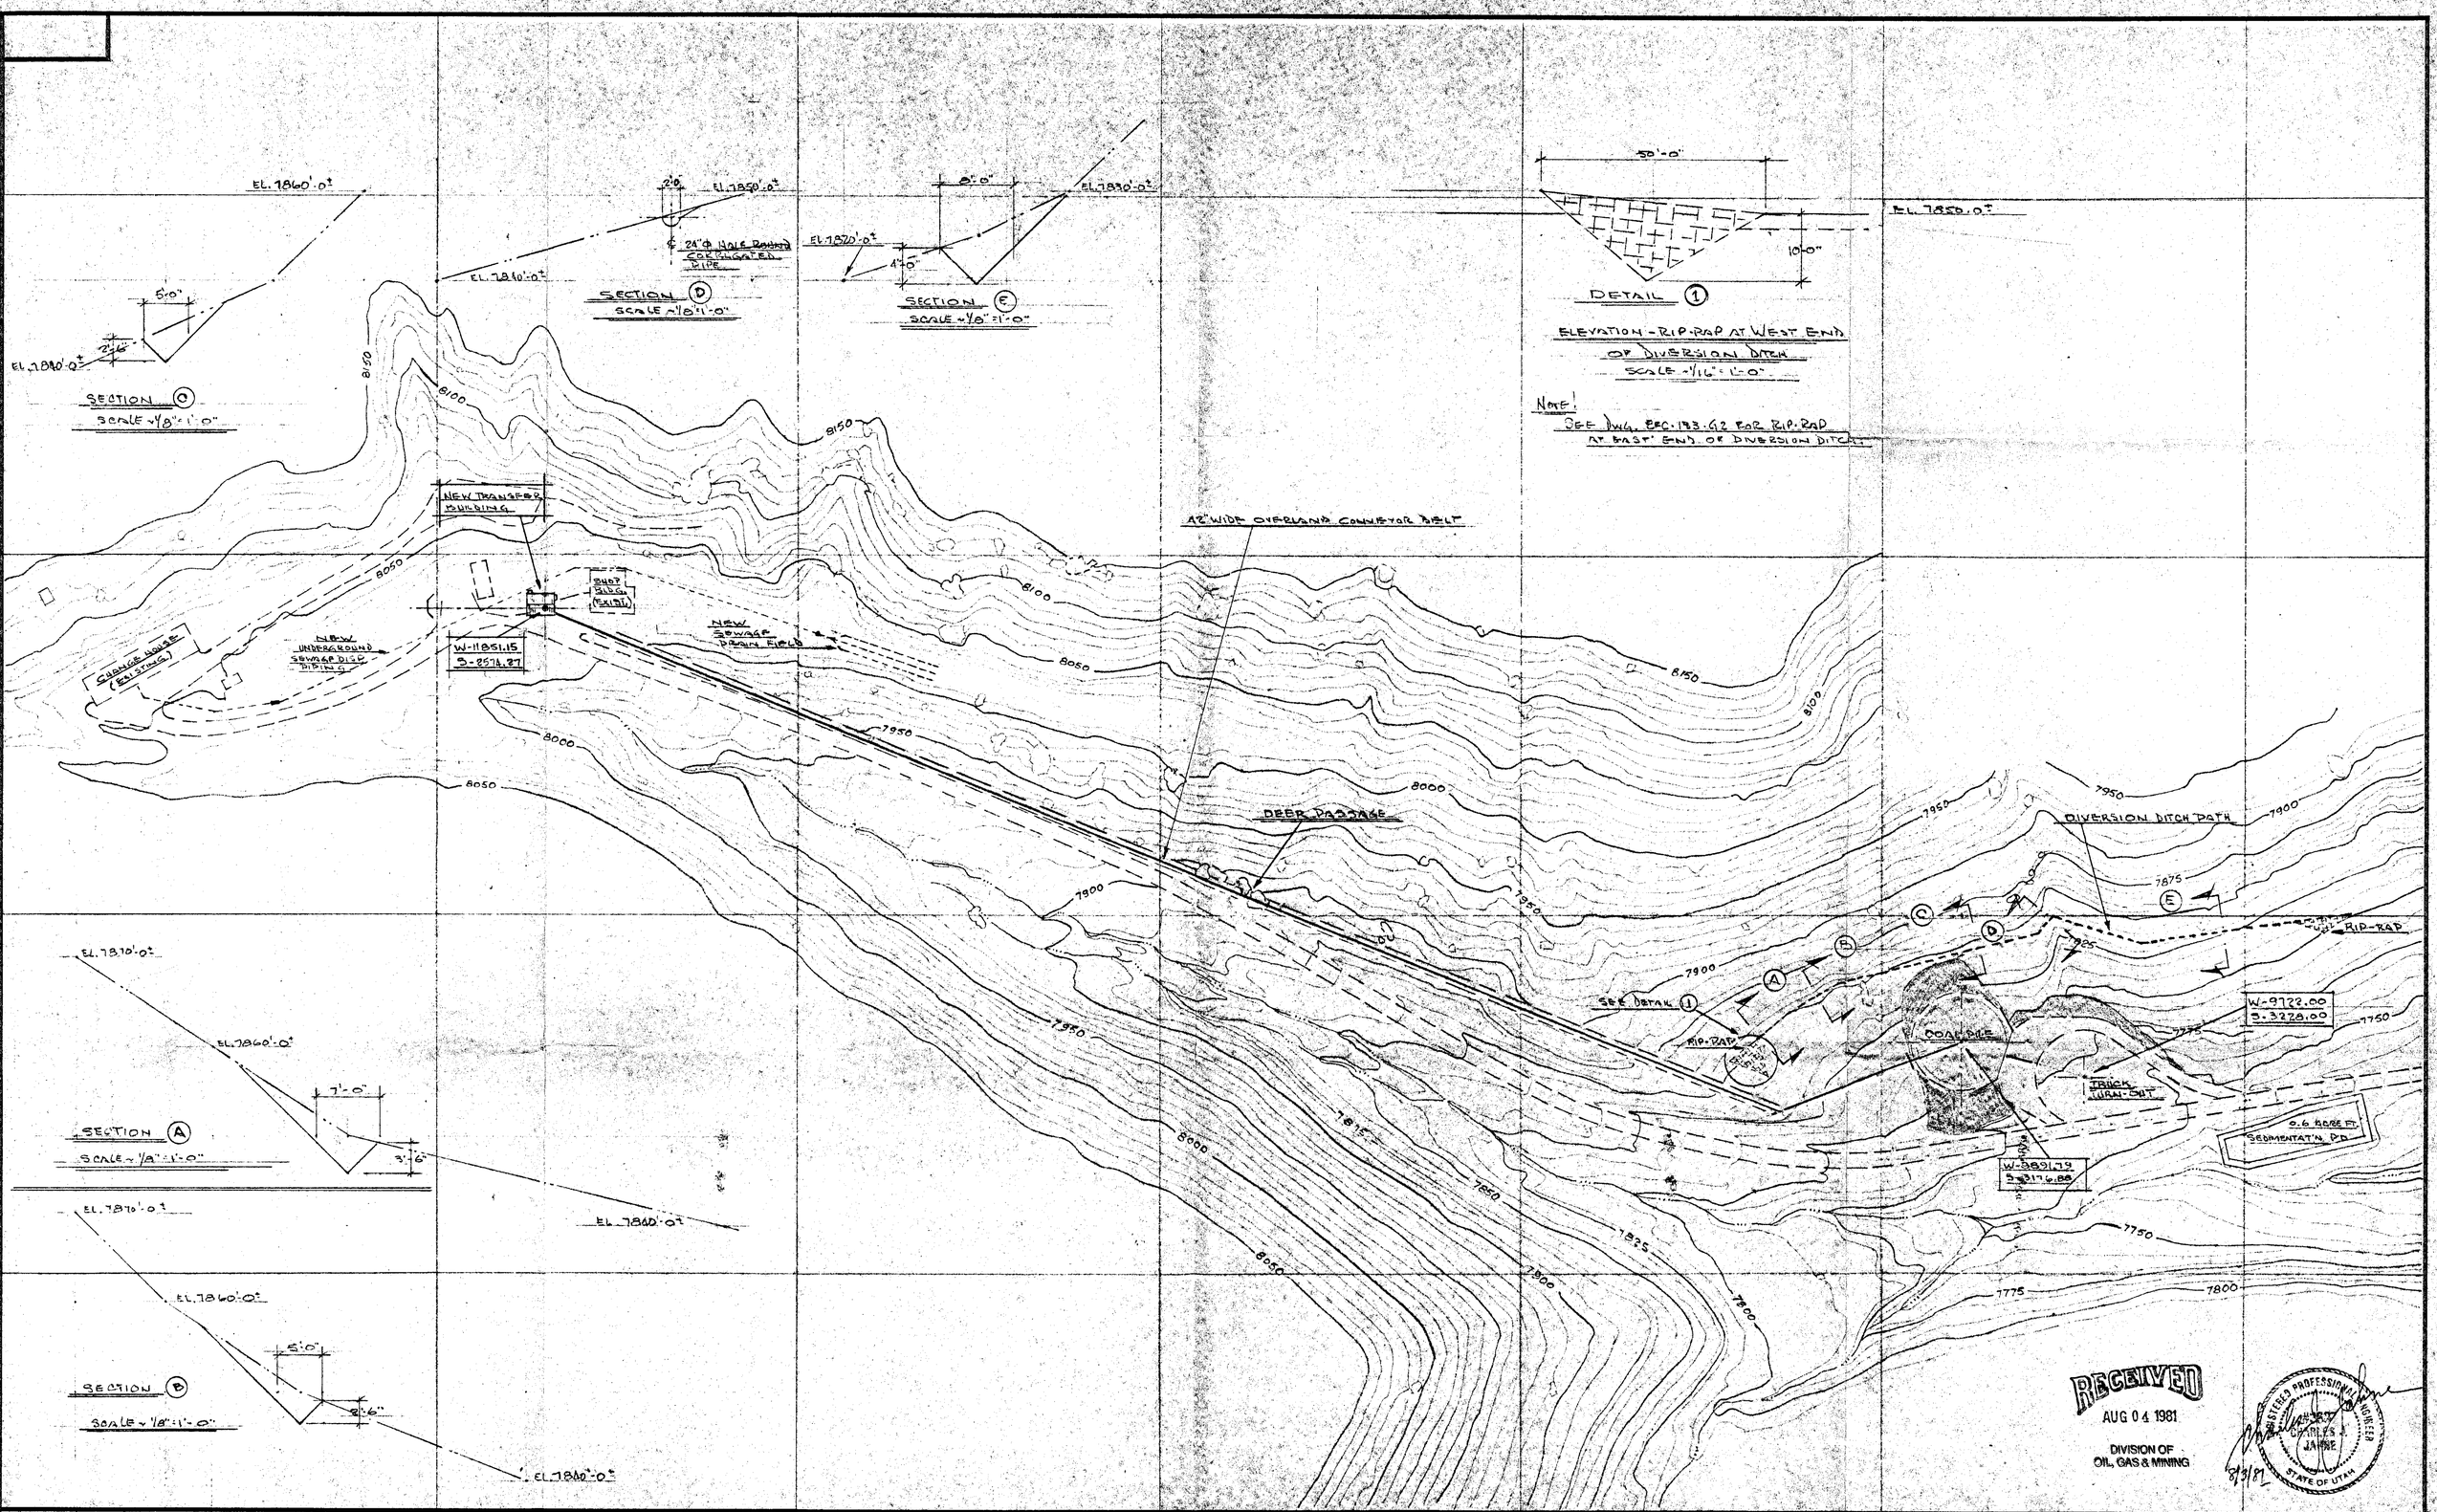

RECEIVED
AUG 04 1981
DIVISION OF OIL, GAS & MINING

REGISTERED PROFESSIONAL ENGINEER
CHARLES JAYNE
STATE OF UTAH
8/3/81

REFERENCES	DWG. NO.		DWG. NO.	

REVISIONS	BY	DATE		BY	DATE
1			5		
2			6		
3			7		
4			8		

DRAWN	JAYNE	7-31-81
CHECKED		
APPROVED		
APPROVED		

SHARON STEEL CORP.
MINING DIVISION
ENGINEERING DEPARTMENT, SALT LAKE CITY

UNITED STATES FUEL CO. HIAWATHA, UTAH
KING II MINE - OVERLAND CONVEYOR BELT
GENERAL ARRANGEMENT WITH DIVERSION DITCH, PATH & DETAILS

SCALE 1"=100'+NOTED
JOB EEC-133
SK-1
REVISIONS