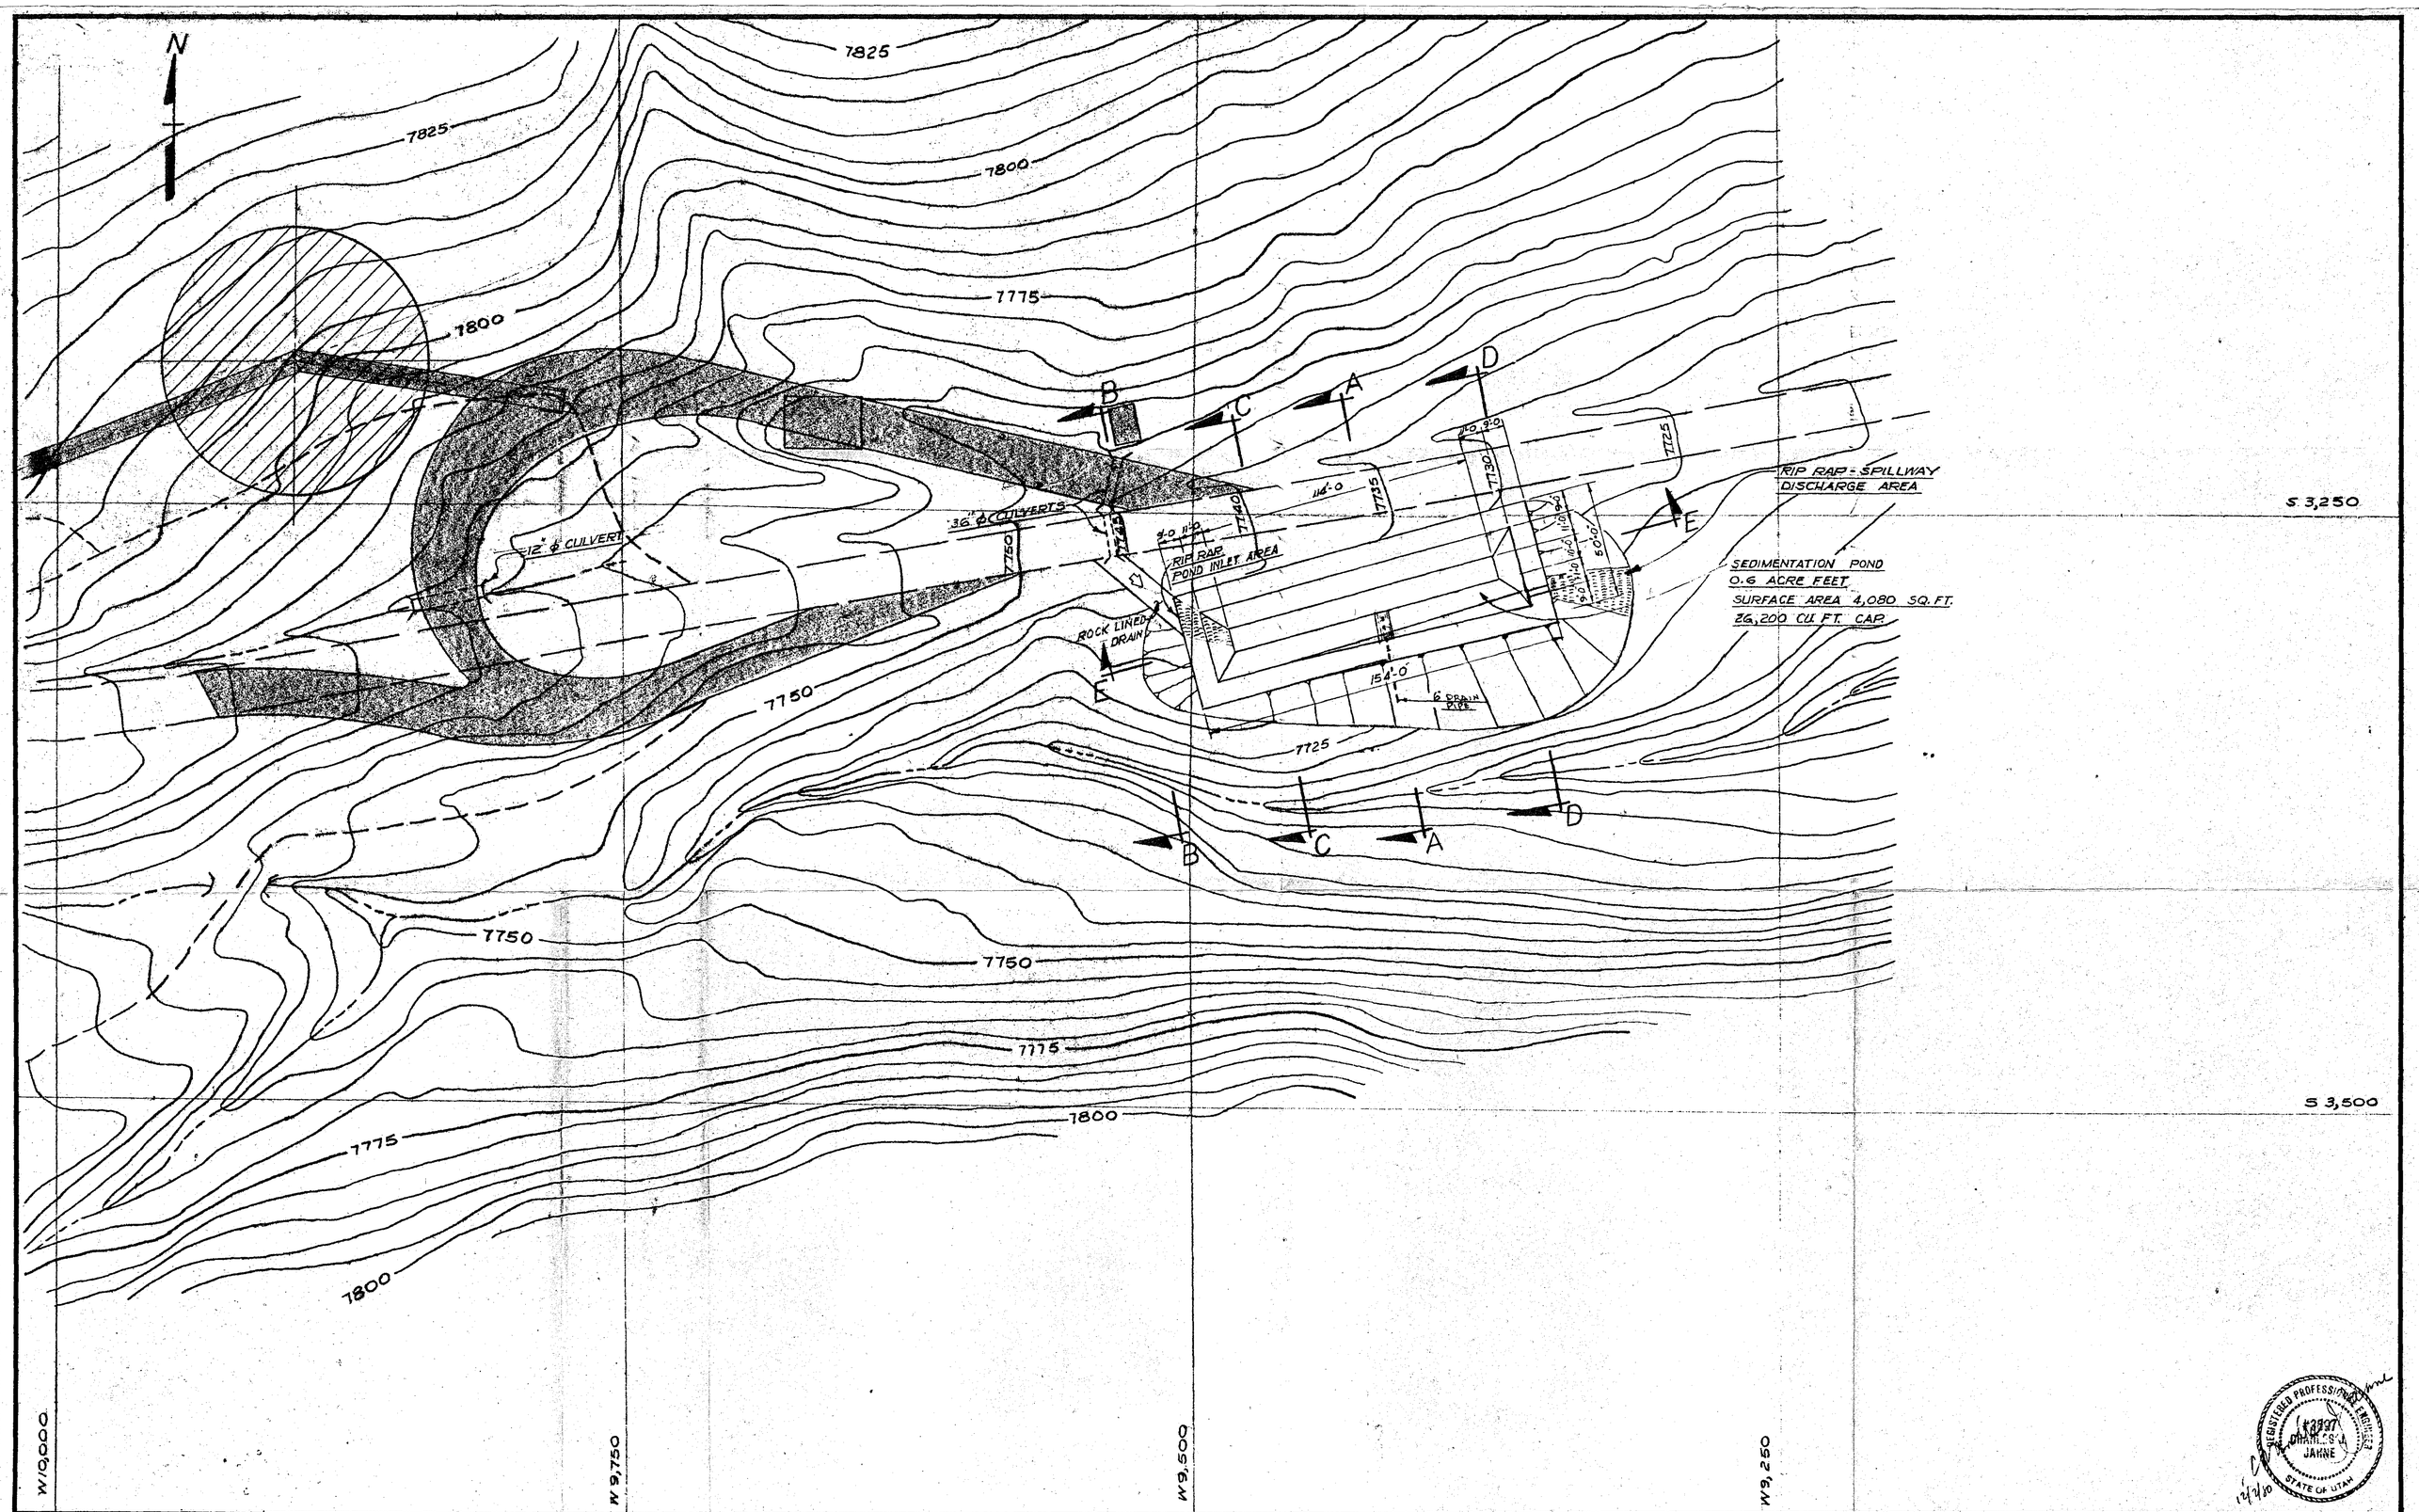

REVISIONS		BY	DATE	SCALE: 1" = 30'	DATE
	1			DRAWN: WHEATON	10-80
	2			CHECKED: JAHNE	12-80
	3			APPROVED:	
	4				

UNITED STATES FUEL CO.
HIAWATHA, UTAH

SOUTH (LEFT) FORK OF MILLER CREEK
LOWER SEDIMENTATION POND, PLAN VIEW

SHEET OF SHEETS
DRAWING NUMBER
EXHIBIT VII-11