REGULATIONS:

UMC 783.12(a)	OSM
UMC 783.24(b)	OSM

MINING SUB-AREAS DATA

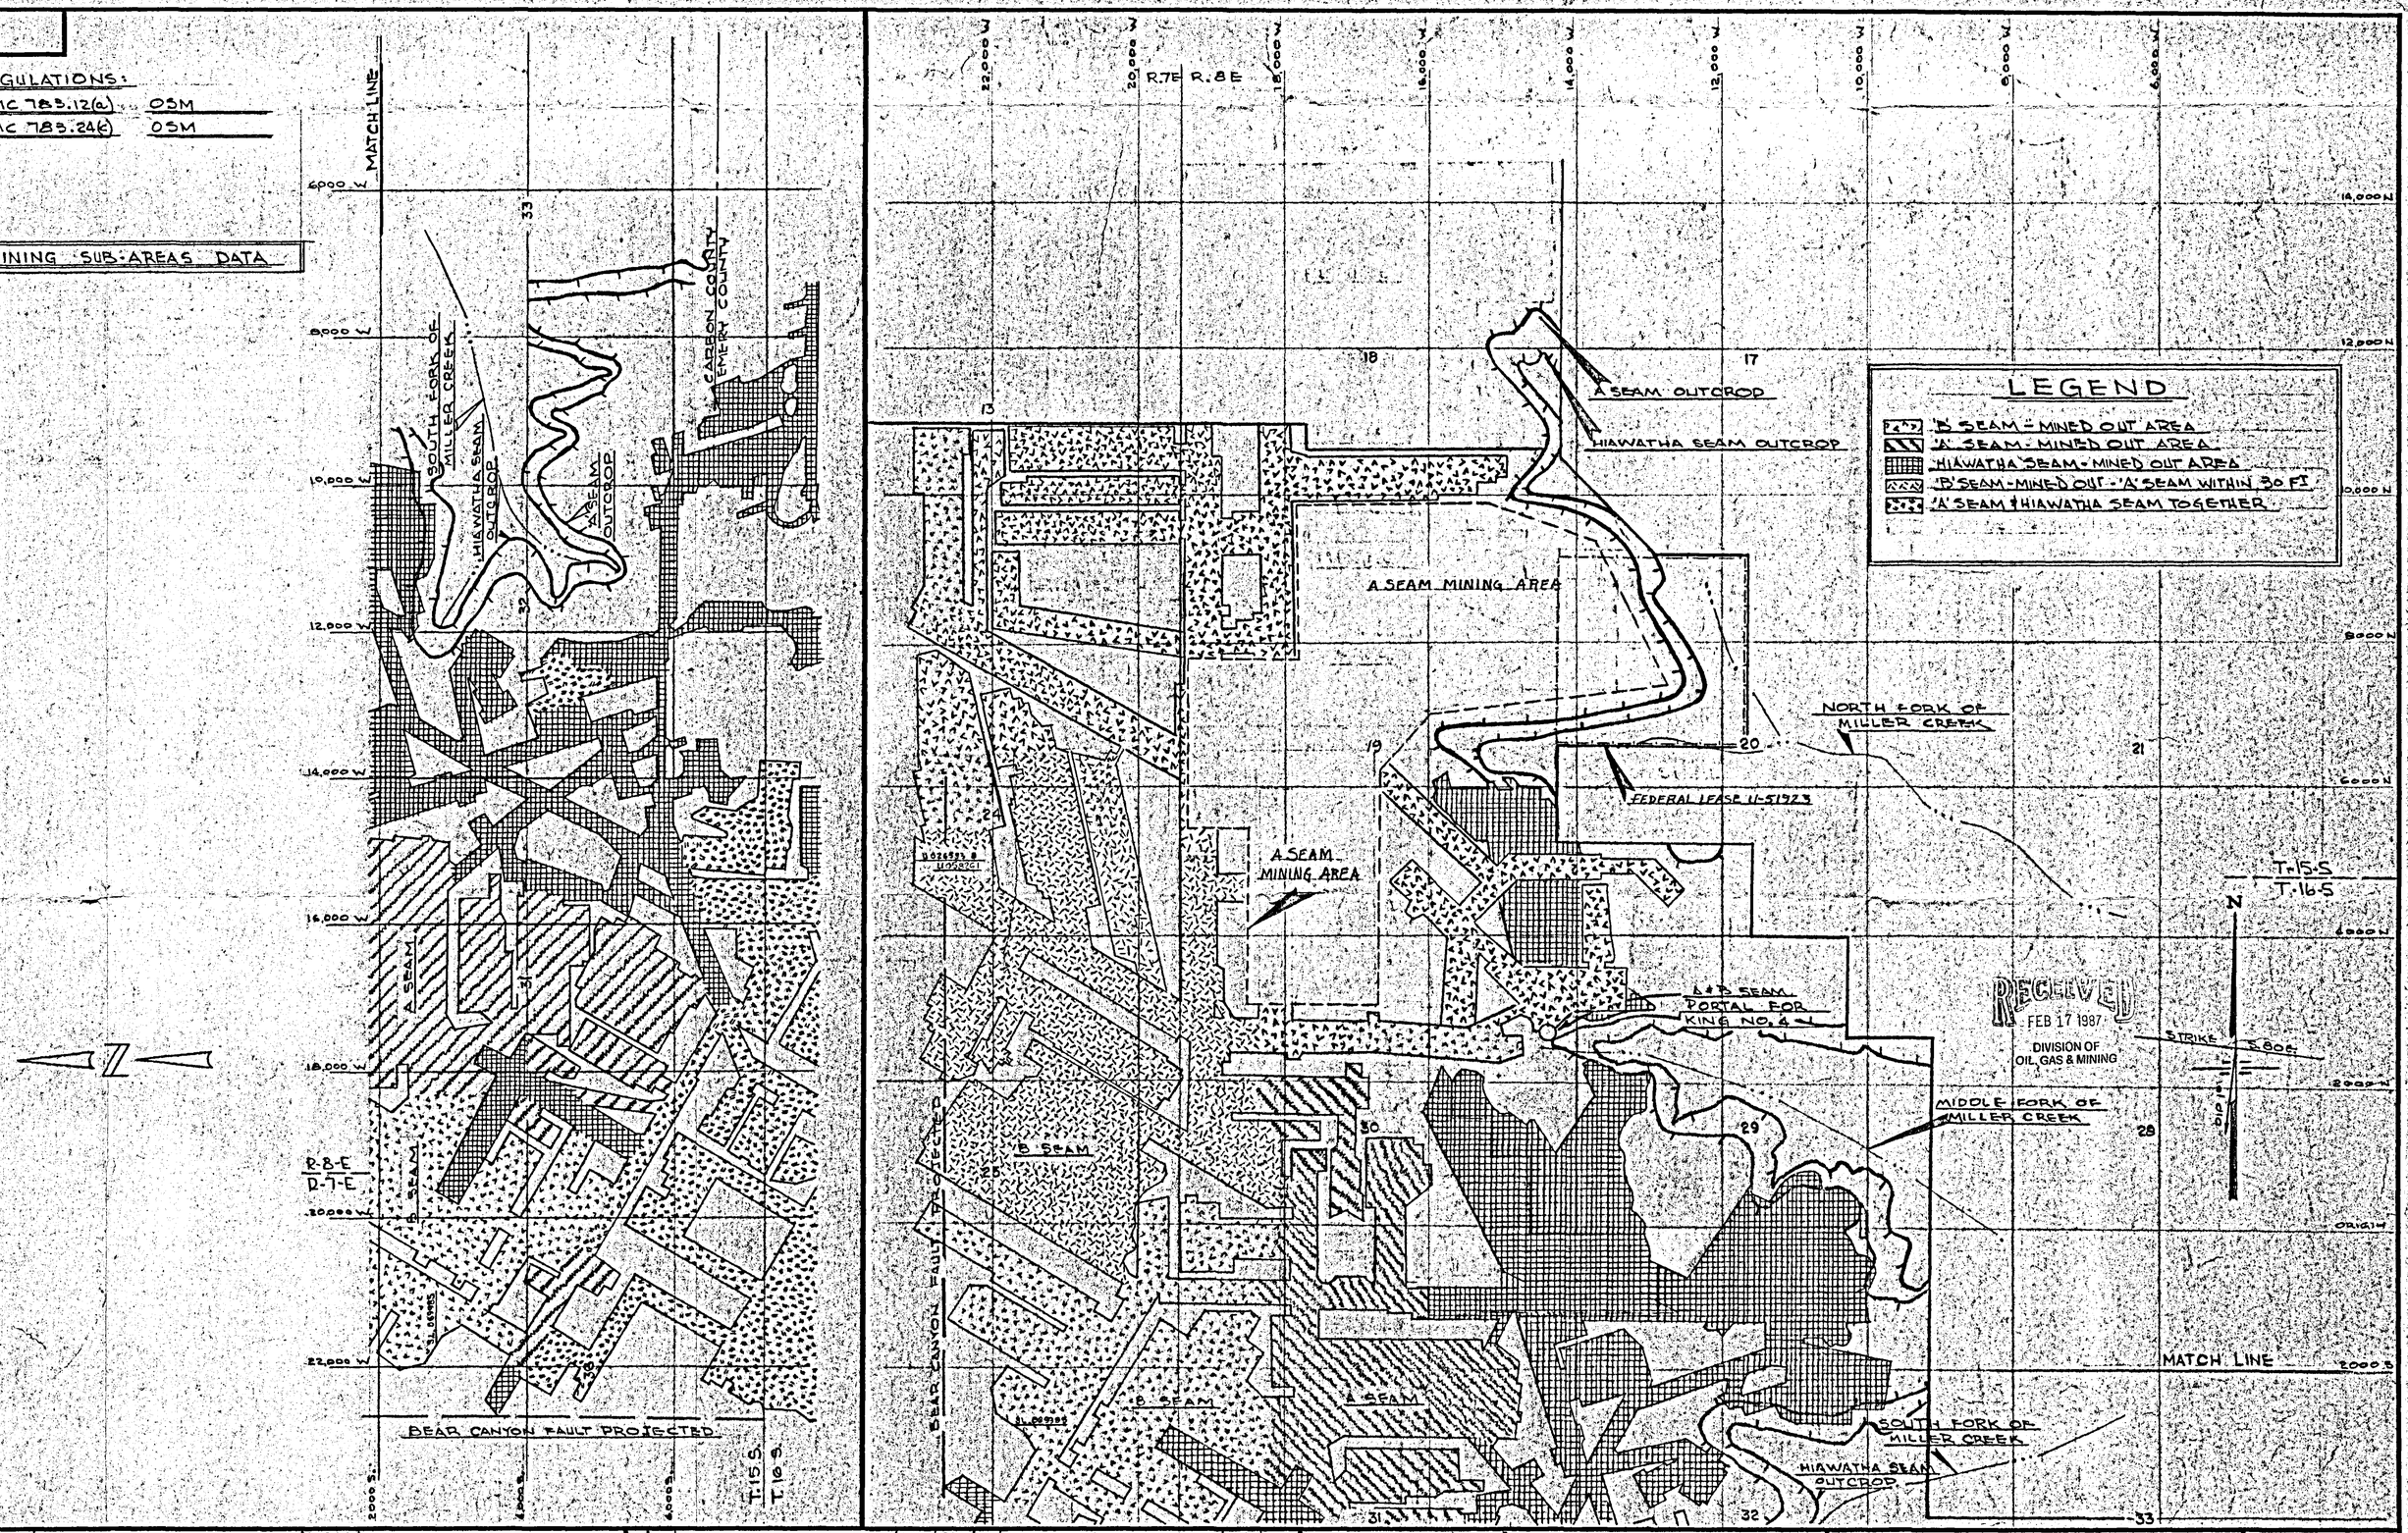

RECEIVED
FEB 17 1987
DIVISION OF OIL, GAS & MINING

REFERENCES	DWG. NO.	DWG. NO.

REVISIONS		BY	DATE
1	GENERAL REVISIONS	CJJ	2-9-87
2	REVISION	JS	2-4-87
3			
4			
5			
6			

		BY	DATE
DRAWN	JAHNE		1-18-83
CHECKED			
APPROVED			
APPROVED			

SHARON STEEL CORP.
MINING DIVISION
ENGINEERING DEPARTMENT, SALT LAKE CITY

UNITED STATES FUEL CO. HIAWATHA, UTAH
KING NO. 4 MINE - 'A' SEAM
MINE PLAN
MIDDLE FORK

SCALE 1" = 1000 FT.
JOB
EXHIBIT III-6A
REVISIONS 1

NOTE: REFER TO EXHIBIT IV-3 FOR ORIENTATION