REGULATIONS:

UMC-783.12(a) OSM

UMC-783.25(c) OSM

MINING SUB-AREA DATA

FIVE YEAR PROJECTION

YEAR	TONNAGE
1987	528,000
1988	528,000
1989	528,000
1990	528,000
1991	528,000

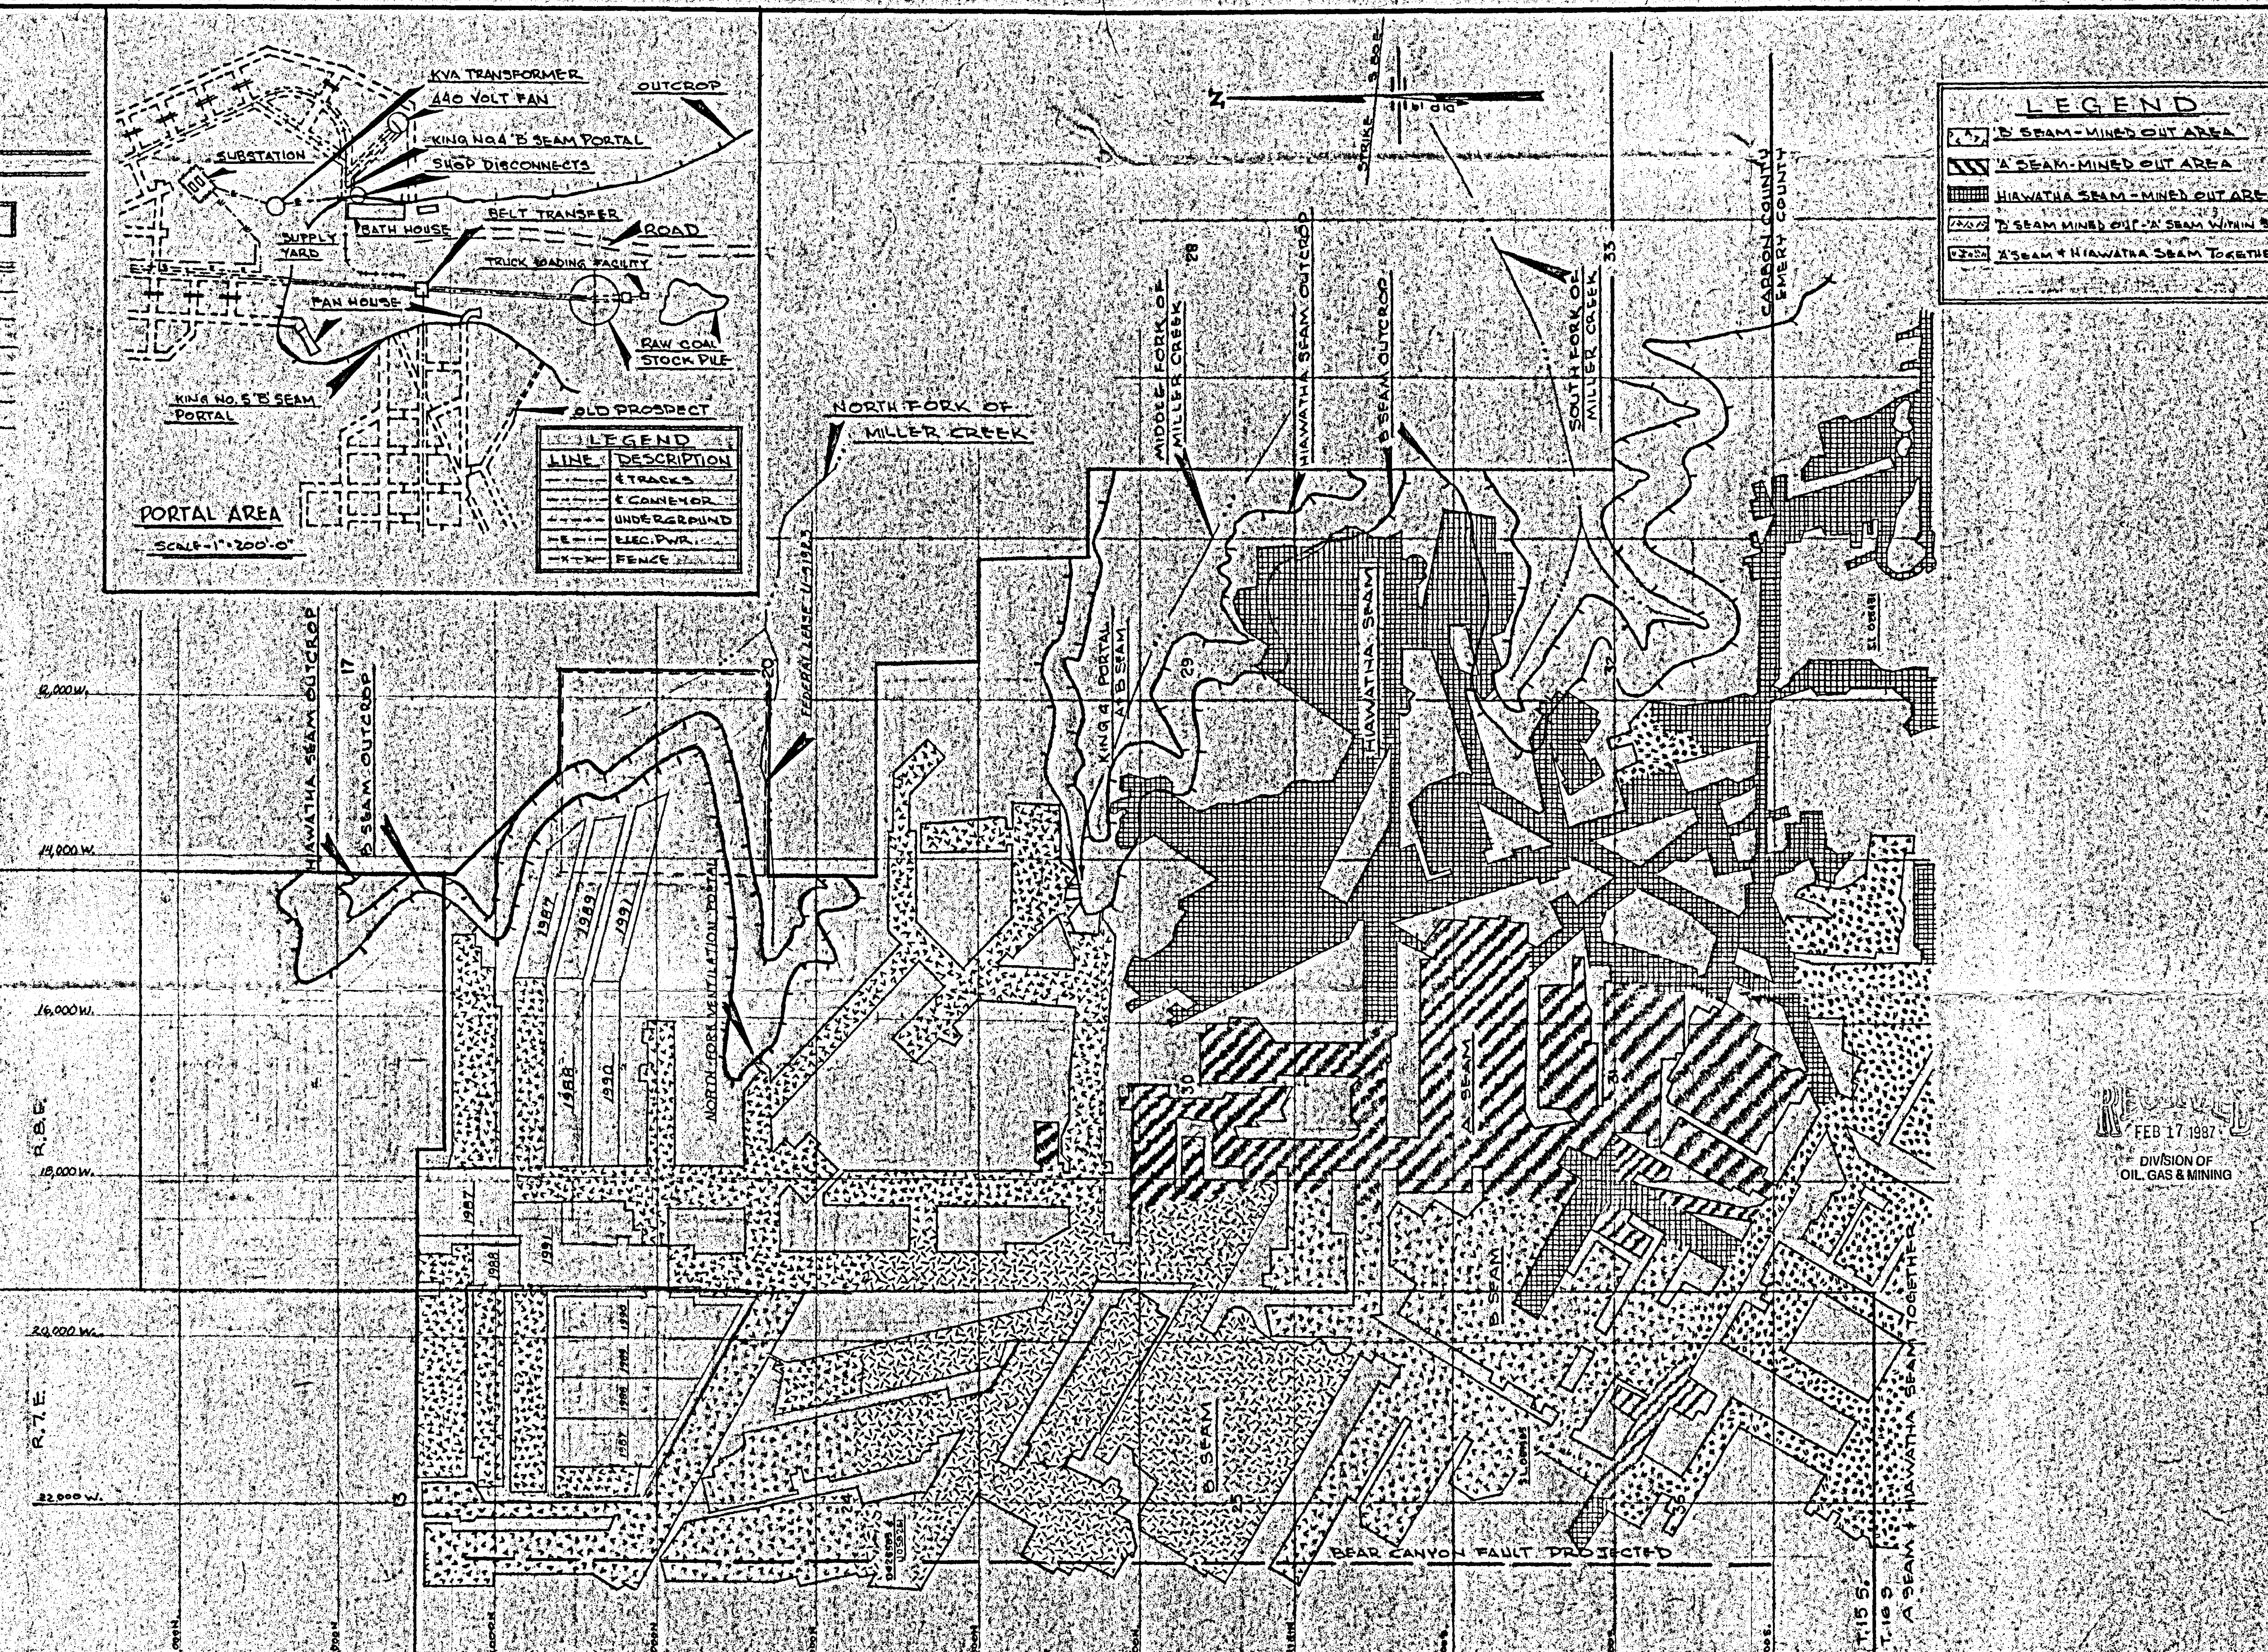

RECEIVED FEB 17 1987 DIVISION OF OIL, GAS & MINING

REFERENCES DWG. NO.		DWG. NO.	

REVISIONS		BY	DATE
1	GENERAL REVISIONS	CJJ	1-25-83
2	REVISED MINING PLAN	J.S.	2-2-87
3			
4			
5			
6			
7			
8			

		DATE
DRAWN	JANNE	1-25-83
CHECKED		
APPROVED		
APPROVED		

SHARON STEEL CORP.
MINING DIVISION
ENGINEERING DEPARTMENT, SALT LAKE CITY

UNITED STATES FUEL CO. HIAWATHA, UTAH
KING NO. 4 MINE - 'B' SEAM
MINE PLAN
MIDDLE FORK

SCALE 1" = 1000 FT.
JOB
EXHIBIT III-6B
REVISIONS 1

NOTE: REFER TO EXHIBIT IV-3 FOR ORIENTATION