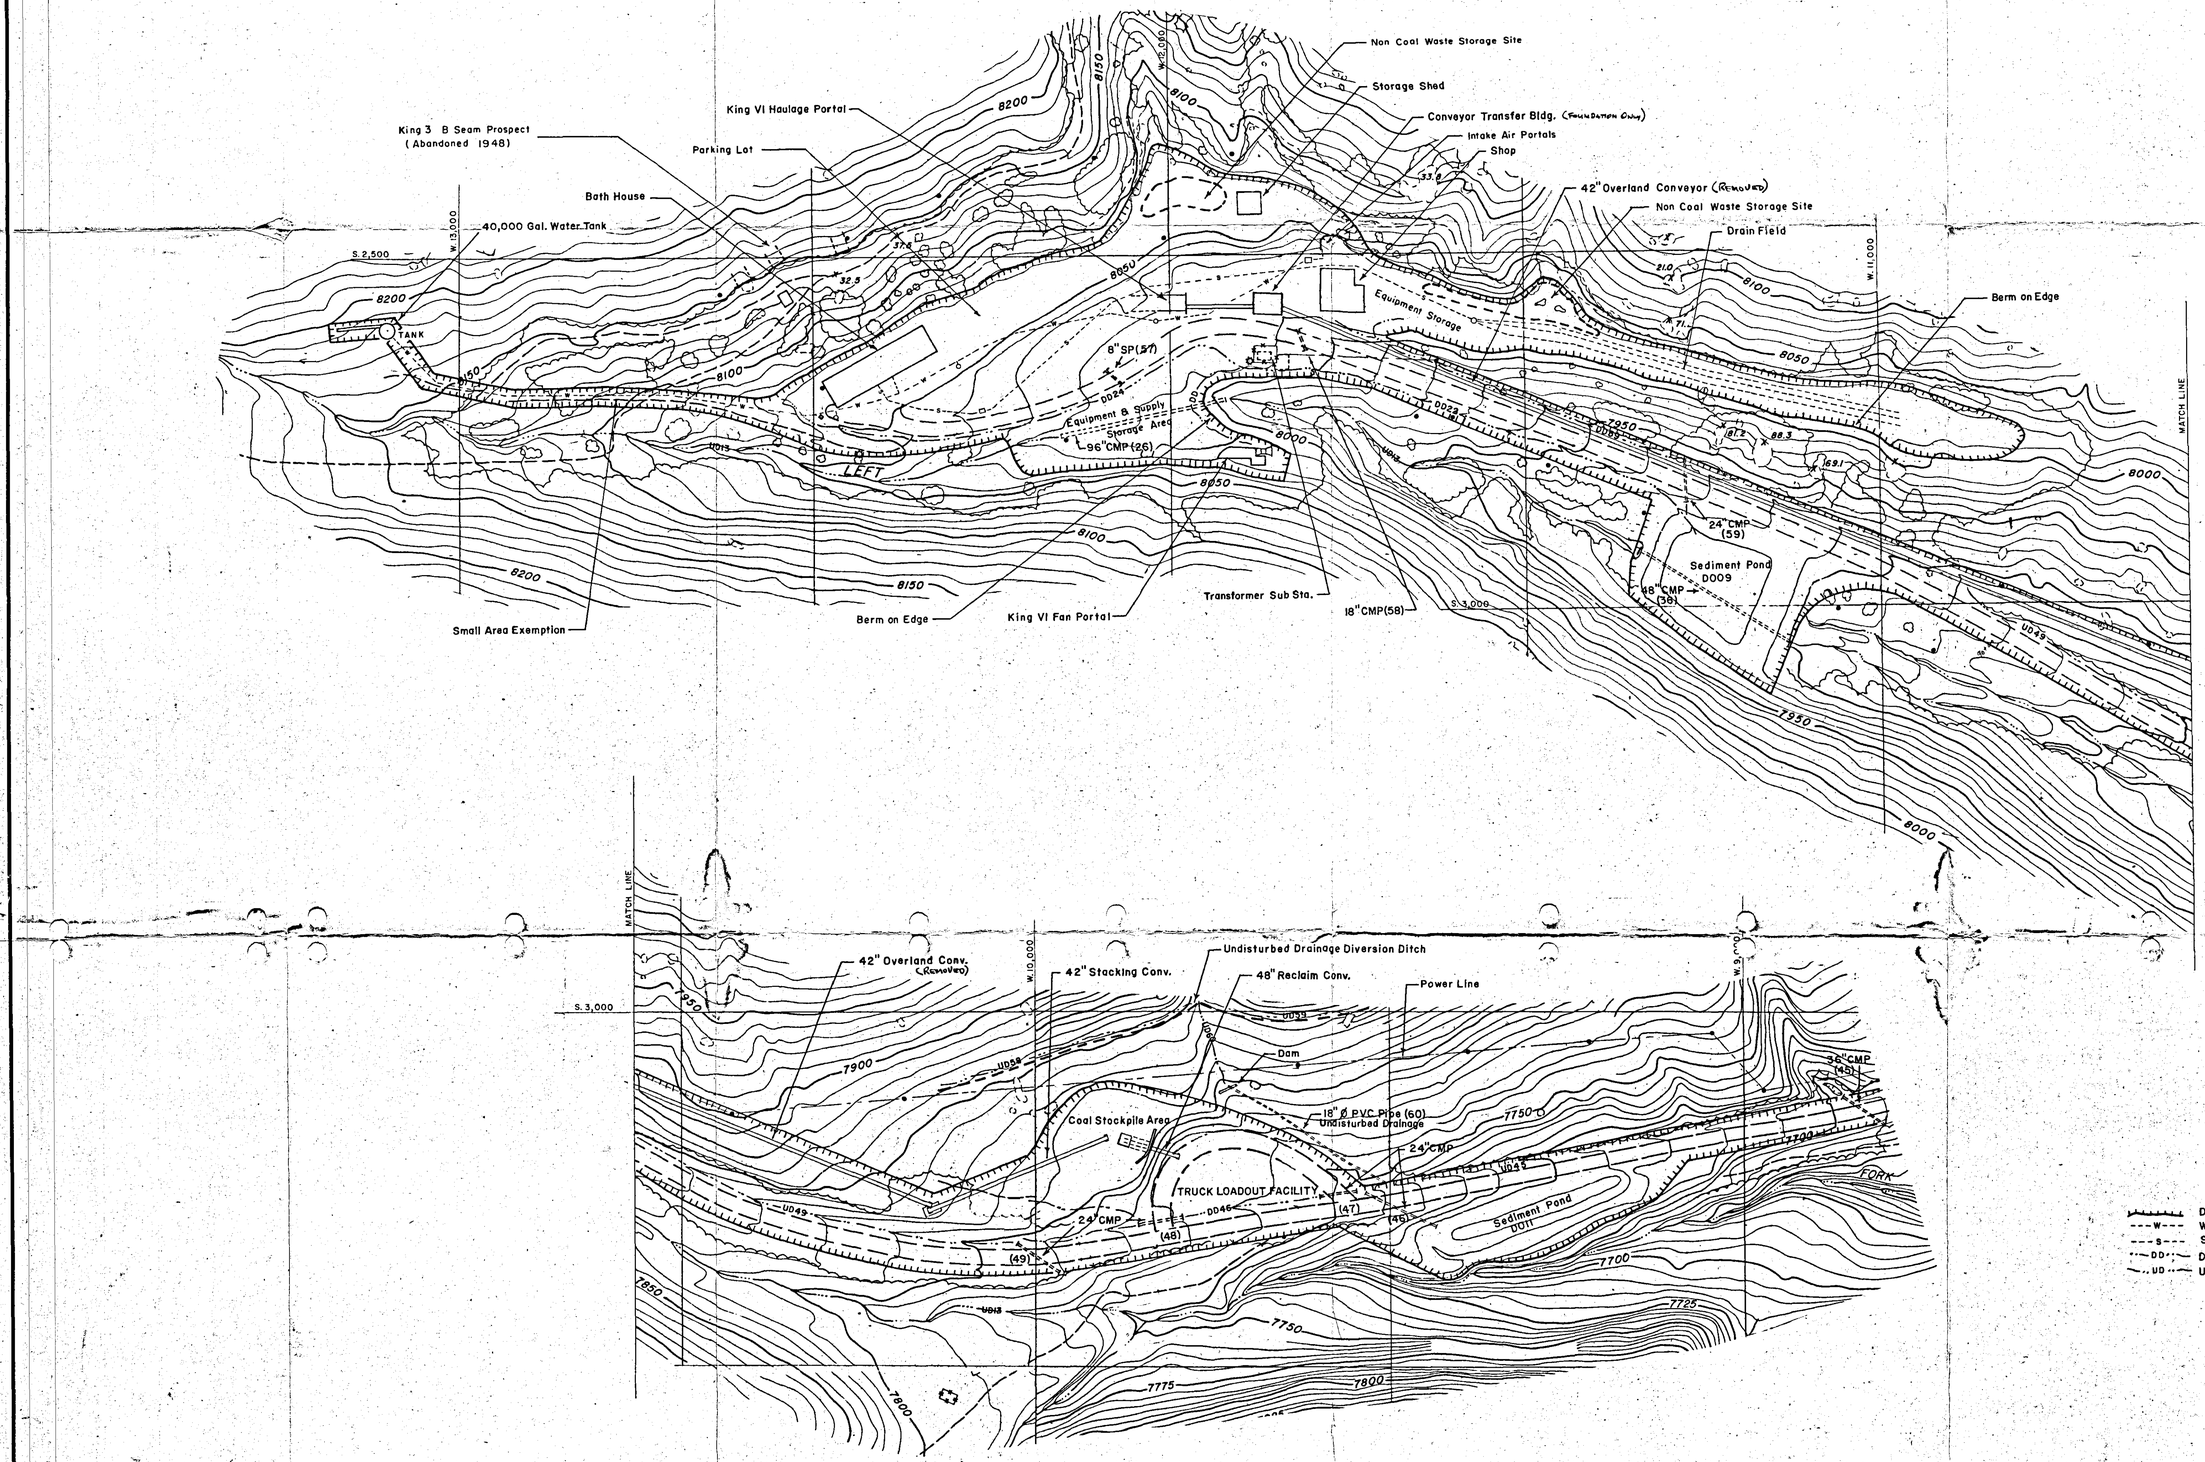

REGISTERED PROFESSIONAL ENGINEER MICHAEL 7035 STATE OF UTAH

RECEIVED NOV 14 1994 DIV OF OIL, GAS & MINING

REFERENCES	DWG. NO.		DWG. NO.	

REVISIONS		BY	DATE			BY	DATE
1	Structure Removed	GEG	8/9/94	4			
2	Culvert Relocated	GEG	10/2/94	5			
3	Removed Above Culvert	GEG	11/4/94	6			

	DATE
SCALE 1" = 100'	
DRAWN R.E.	10-22-90
CHECKED	
APPROVED	

UNITED STATES FUEL CO.
HIAWATHA, UTAH

SOUTH FORK SURFACE FACILITIES

EXHIBIT V-7