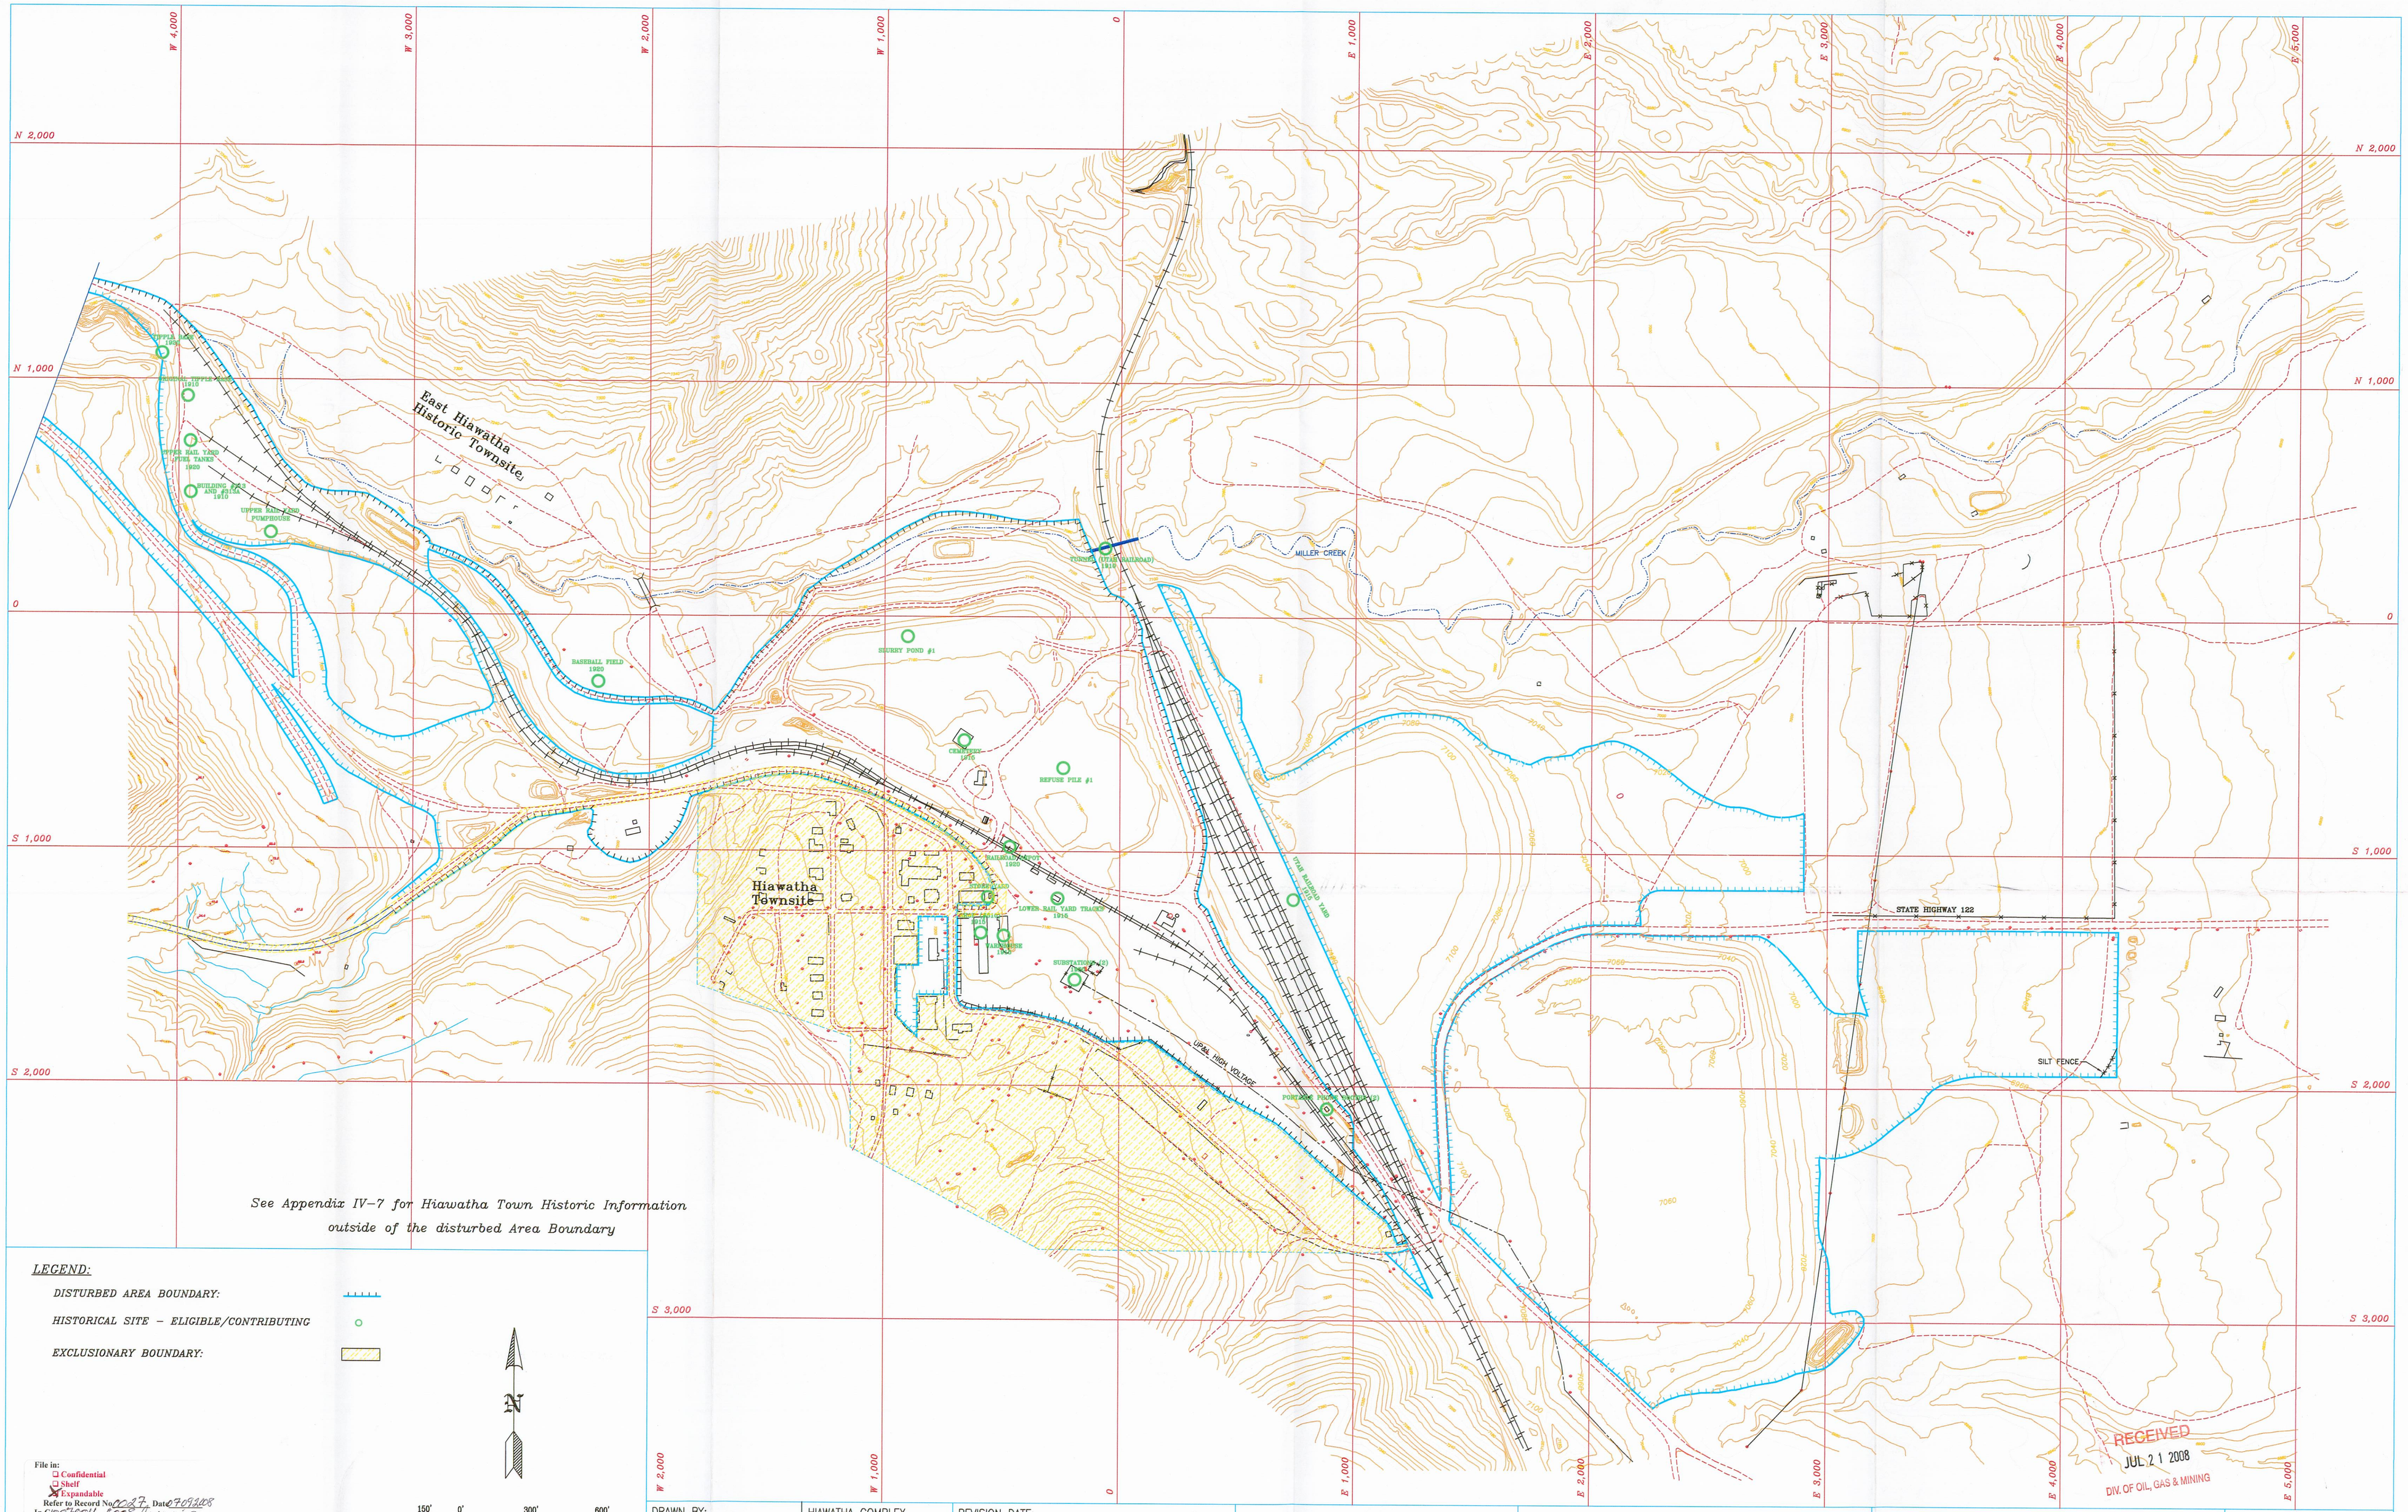

See Appendix IV-7 for Hiawatha Town Historic Information outside of the disturbed Area Boundary

LEGEND:

DISTURBED AREA BOUNDARY:

HISTORICAL SITE – ELIGIBLE/CONTRIBUTING

EXCLUSIONARY BOUNDARY:

N

150' 0' 300' 600'

File in:
☐ Confidential
☐ Shelf
☒ Expandable
Refer to Record No. 0027 Date 07/09/2008
In C/0070011, 8008, Incoming
For additional information

Note: See Appendix IV-8 for description of sites

RECEIVED
JUL 21 2008
DIV. OF OIL, GAS & MINING

DRAWN BY: Shiree Reynolds	HIAWATHA COMPLEX	REVISION DATE: JULY 2008	HIAWATHA COAL COMPANY HIAWATHA, UTAH	HIAWATHA PROCESSING PLANT AND WASTE DISPOSAL SITES	CULTURAL AND HISTORIC RESOURCES	EXHIBIT IV-6A
DATE: 07/30/98	ACT/007/011					