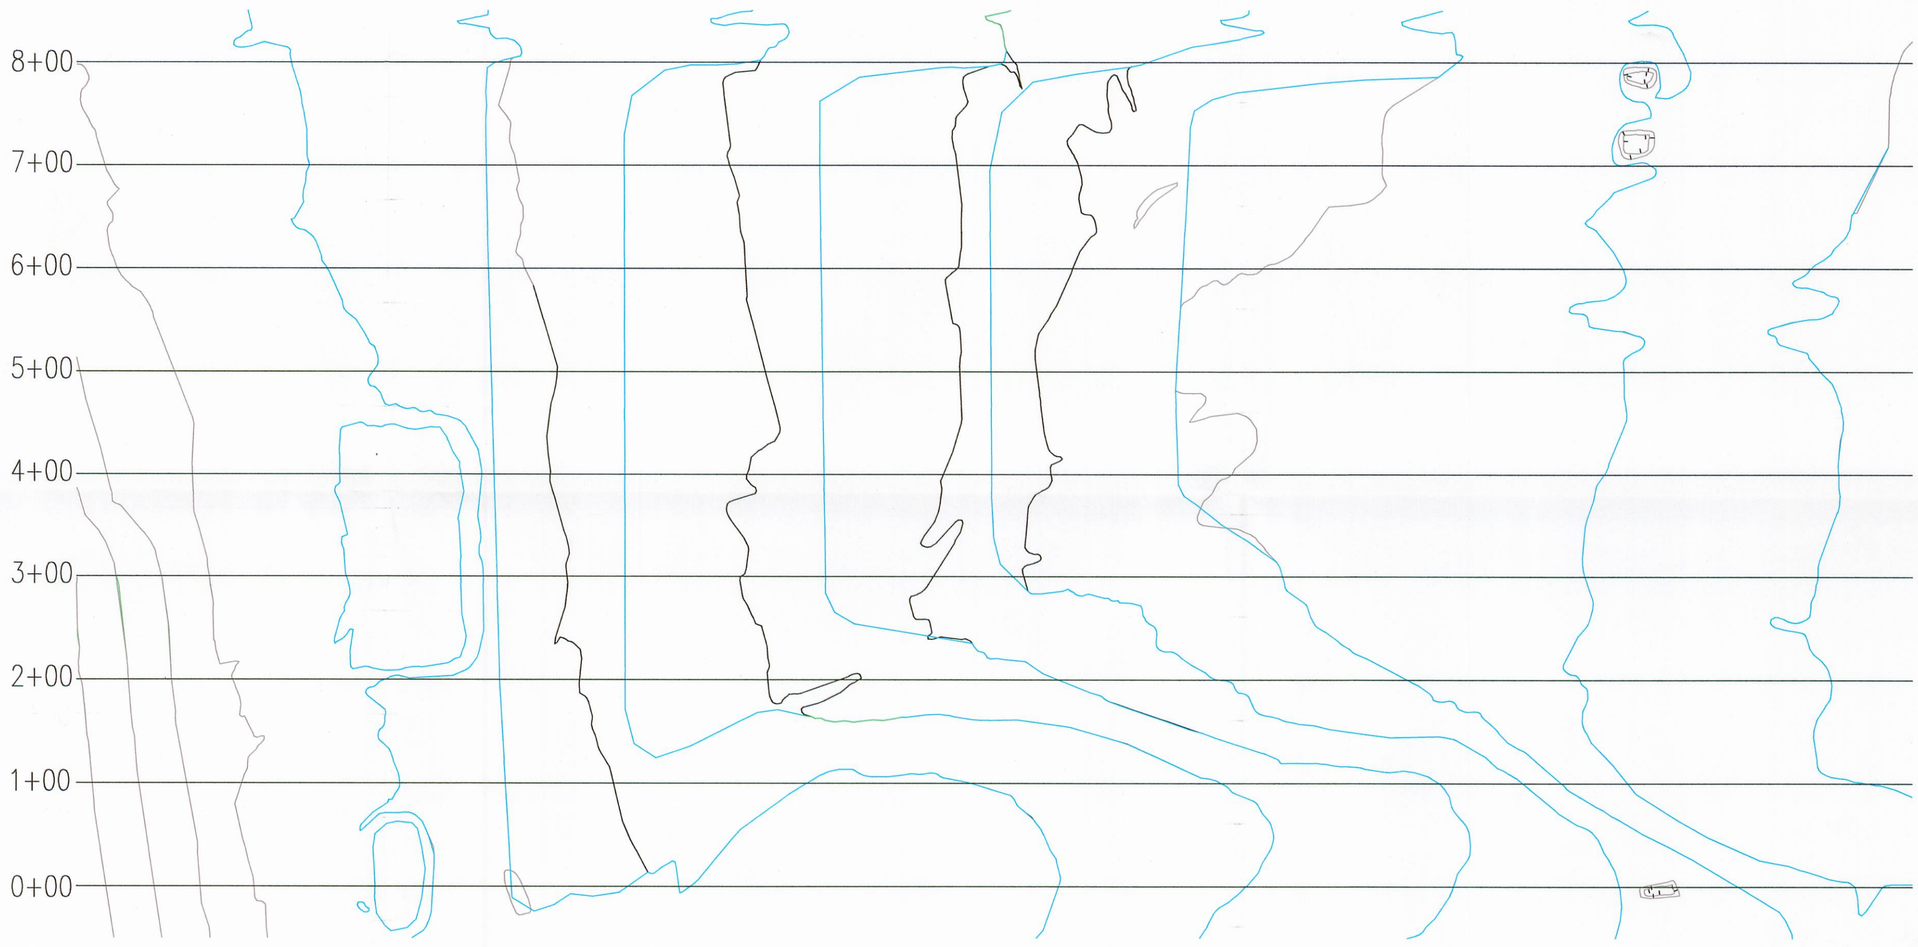

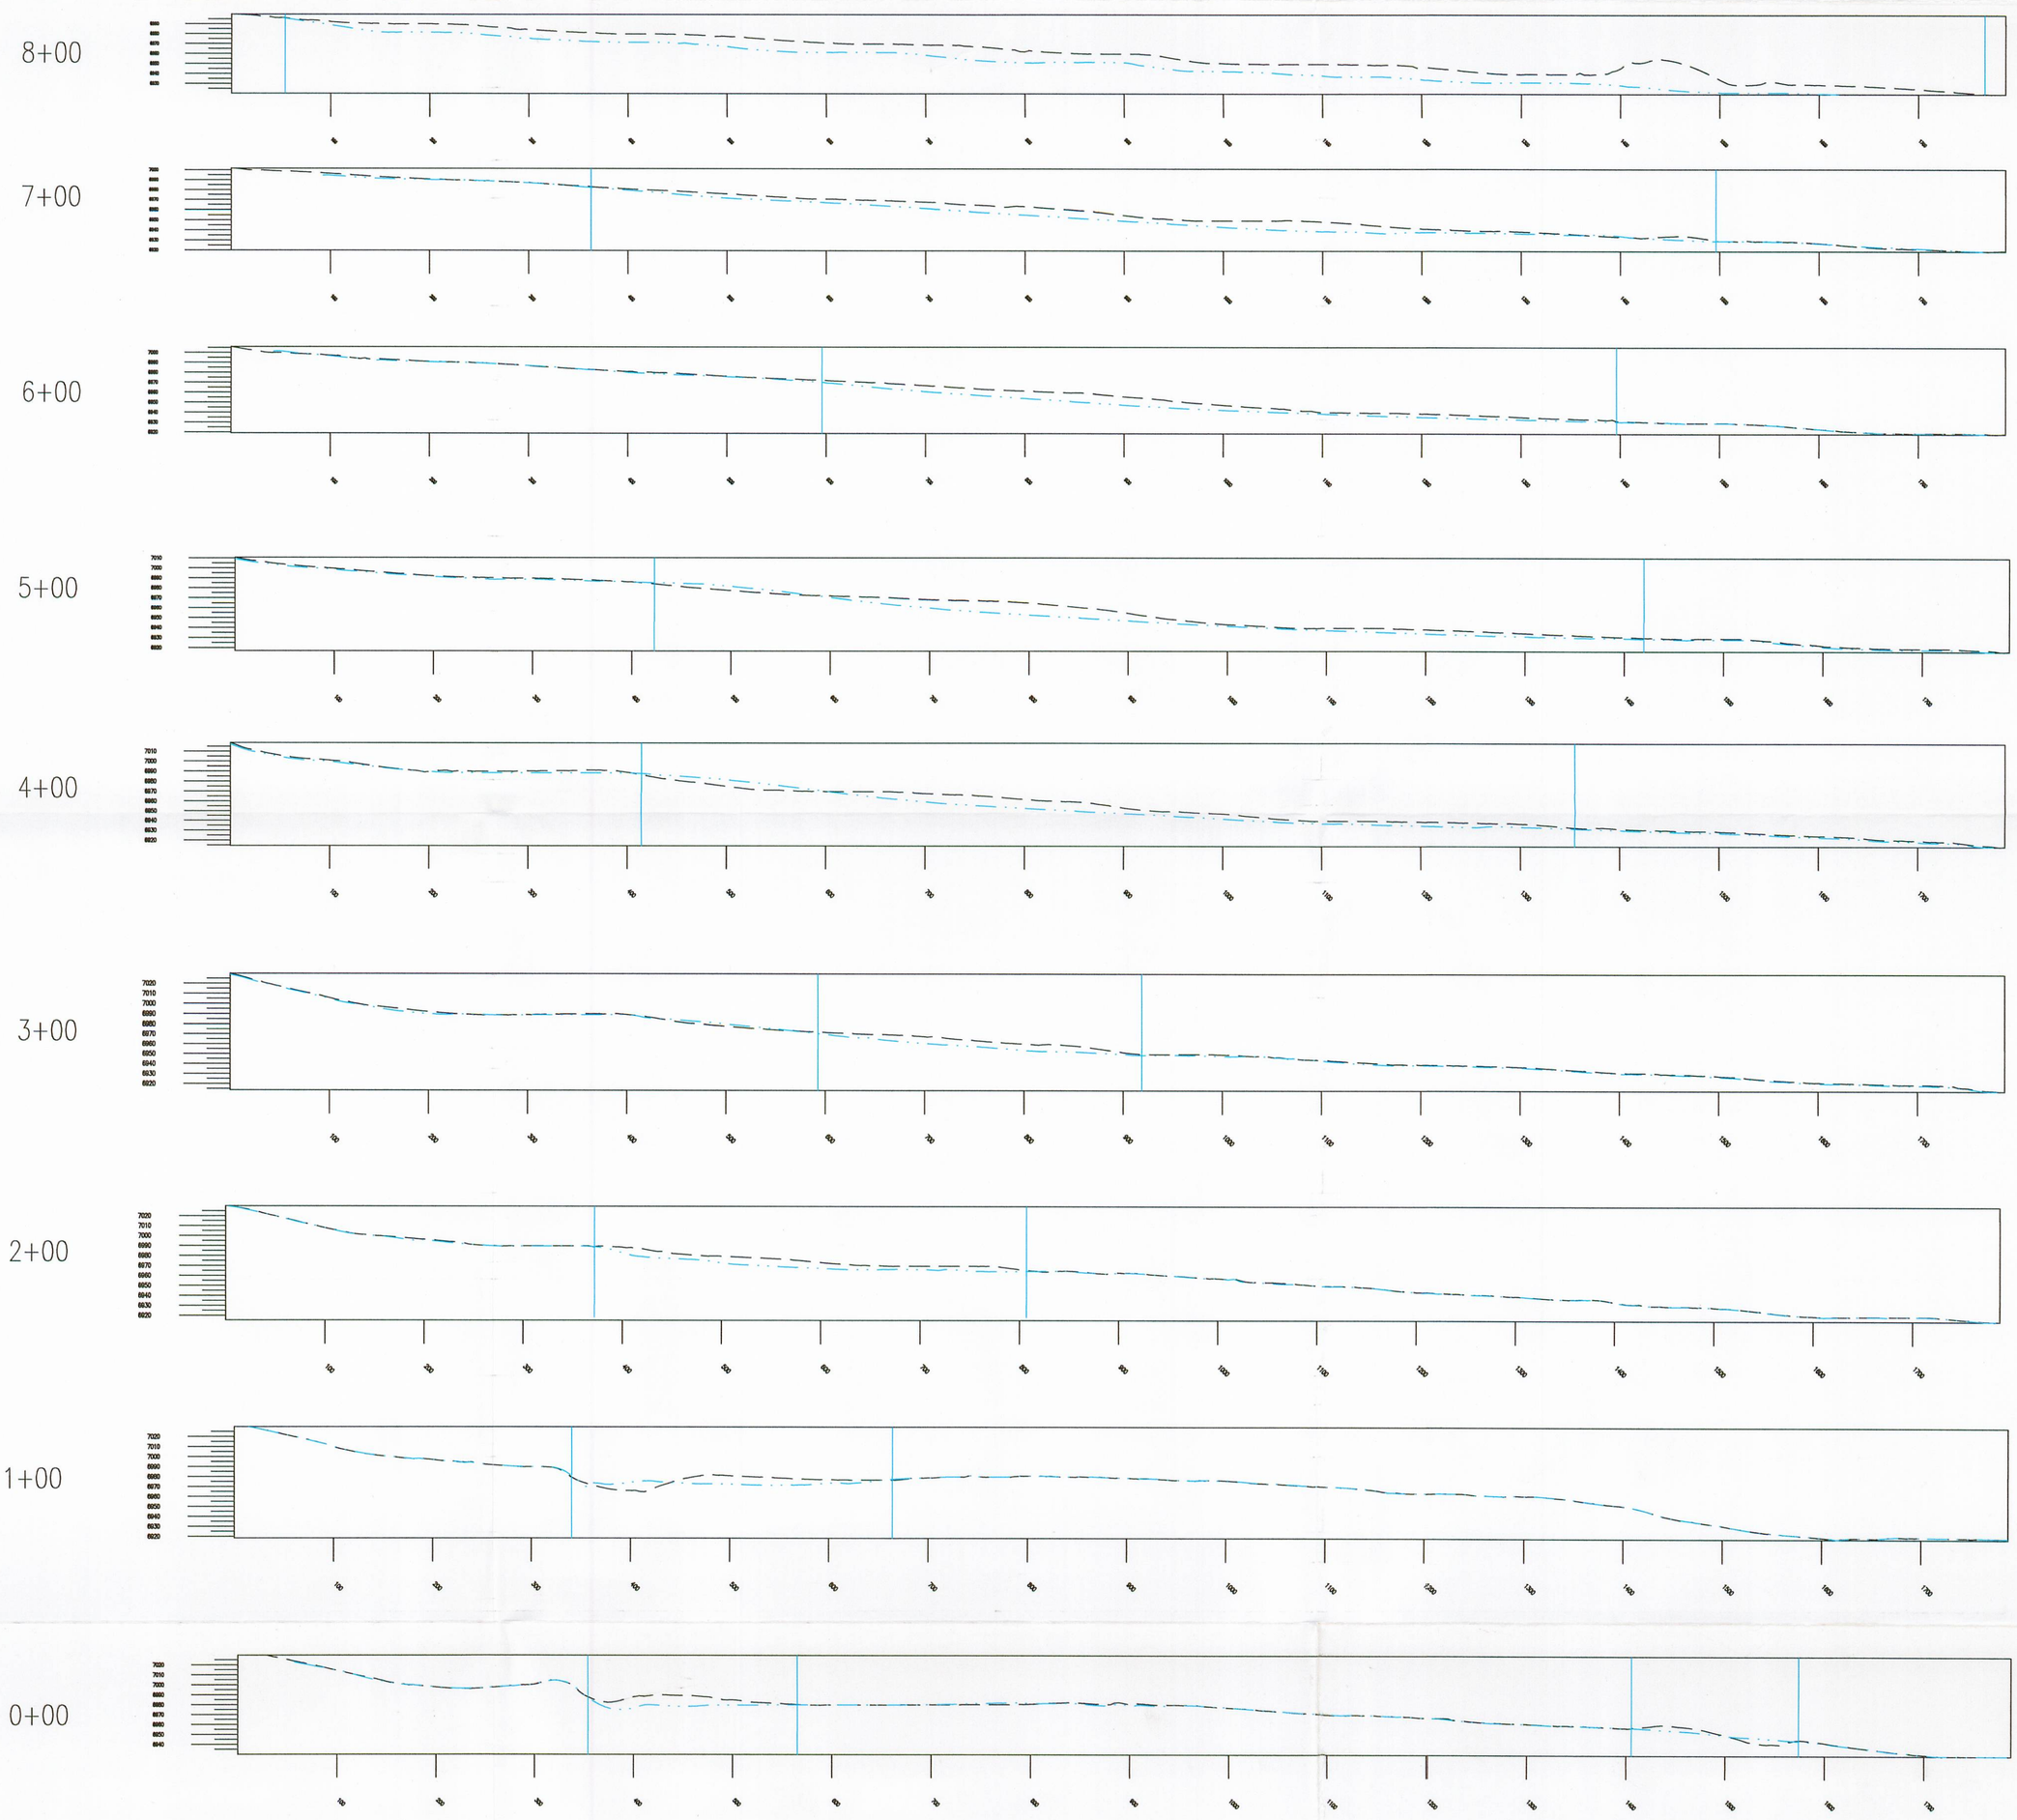

LEGEND:

CROSS-SECTION CENTER LINE: 0+00
EXISTING SURFACE:
FINAL SURFACE:
DISTURBED LINE:

50' 0' 100' 200'

CROSS-SECTIONS THROUGH BORROW AREA A 6-6-08

RECEIVED
JUL 21 2008
DIV. OF OIL, GAS & MINING

File in:
☐ Confidential
☐ Shelf
☒ Expandable
Refer to Record No 0027 Date 07/21/2008
In C/007/011, 3008, Incoming
For additional information

REVISION DATE:	HIAWATHA COAL COMPANY	CROSS-SECTIONS	BORROW AREA A	EXHIBIT
JULY 2008	HIAWATHA, UTAH			VII-18