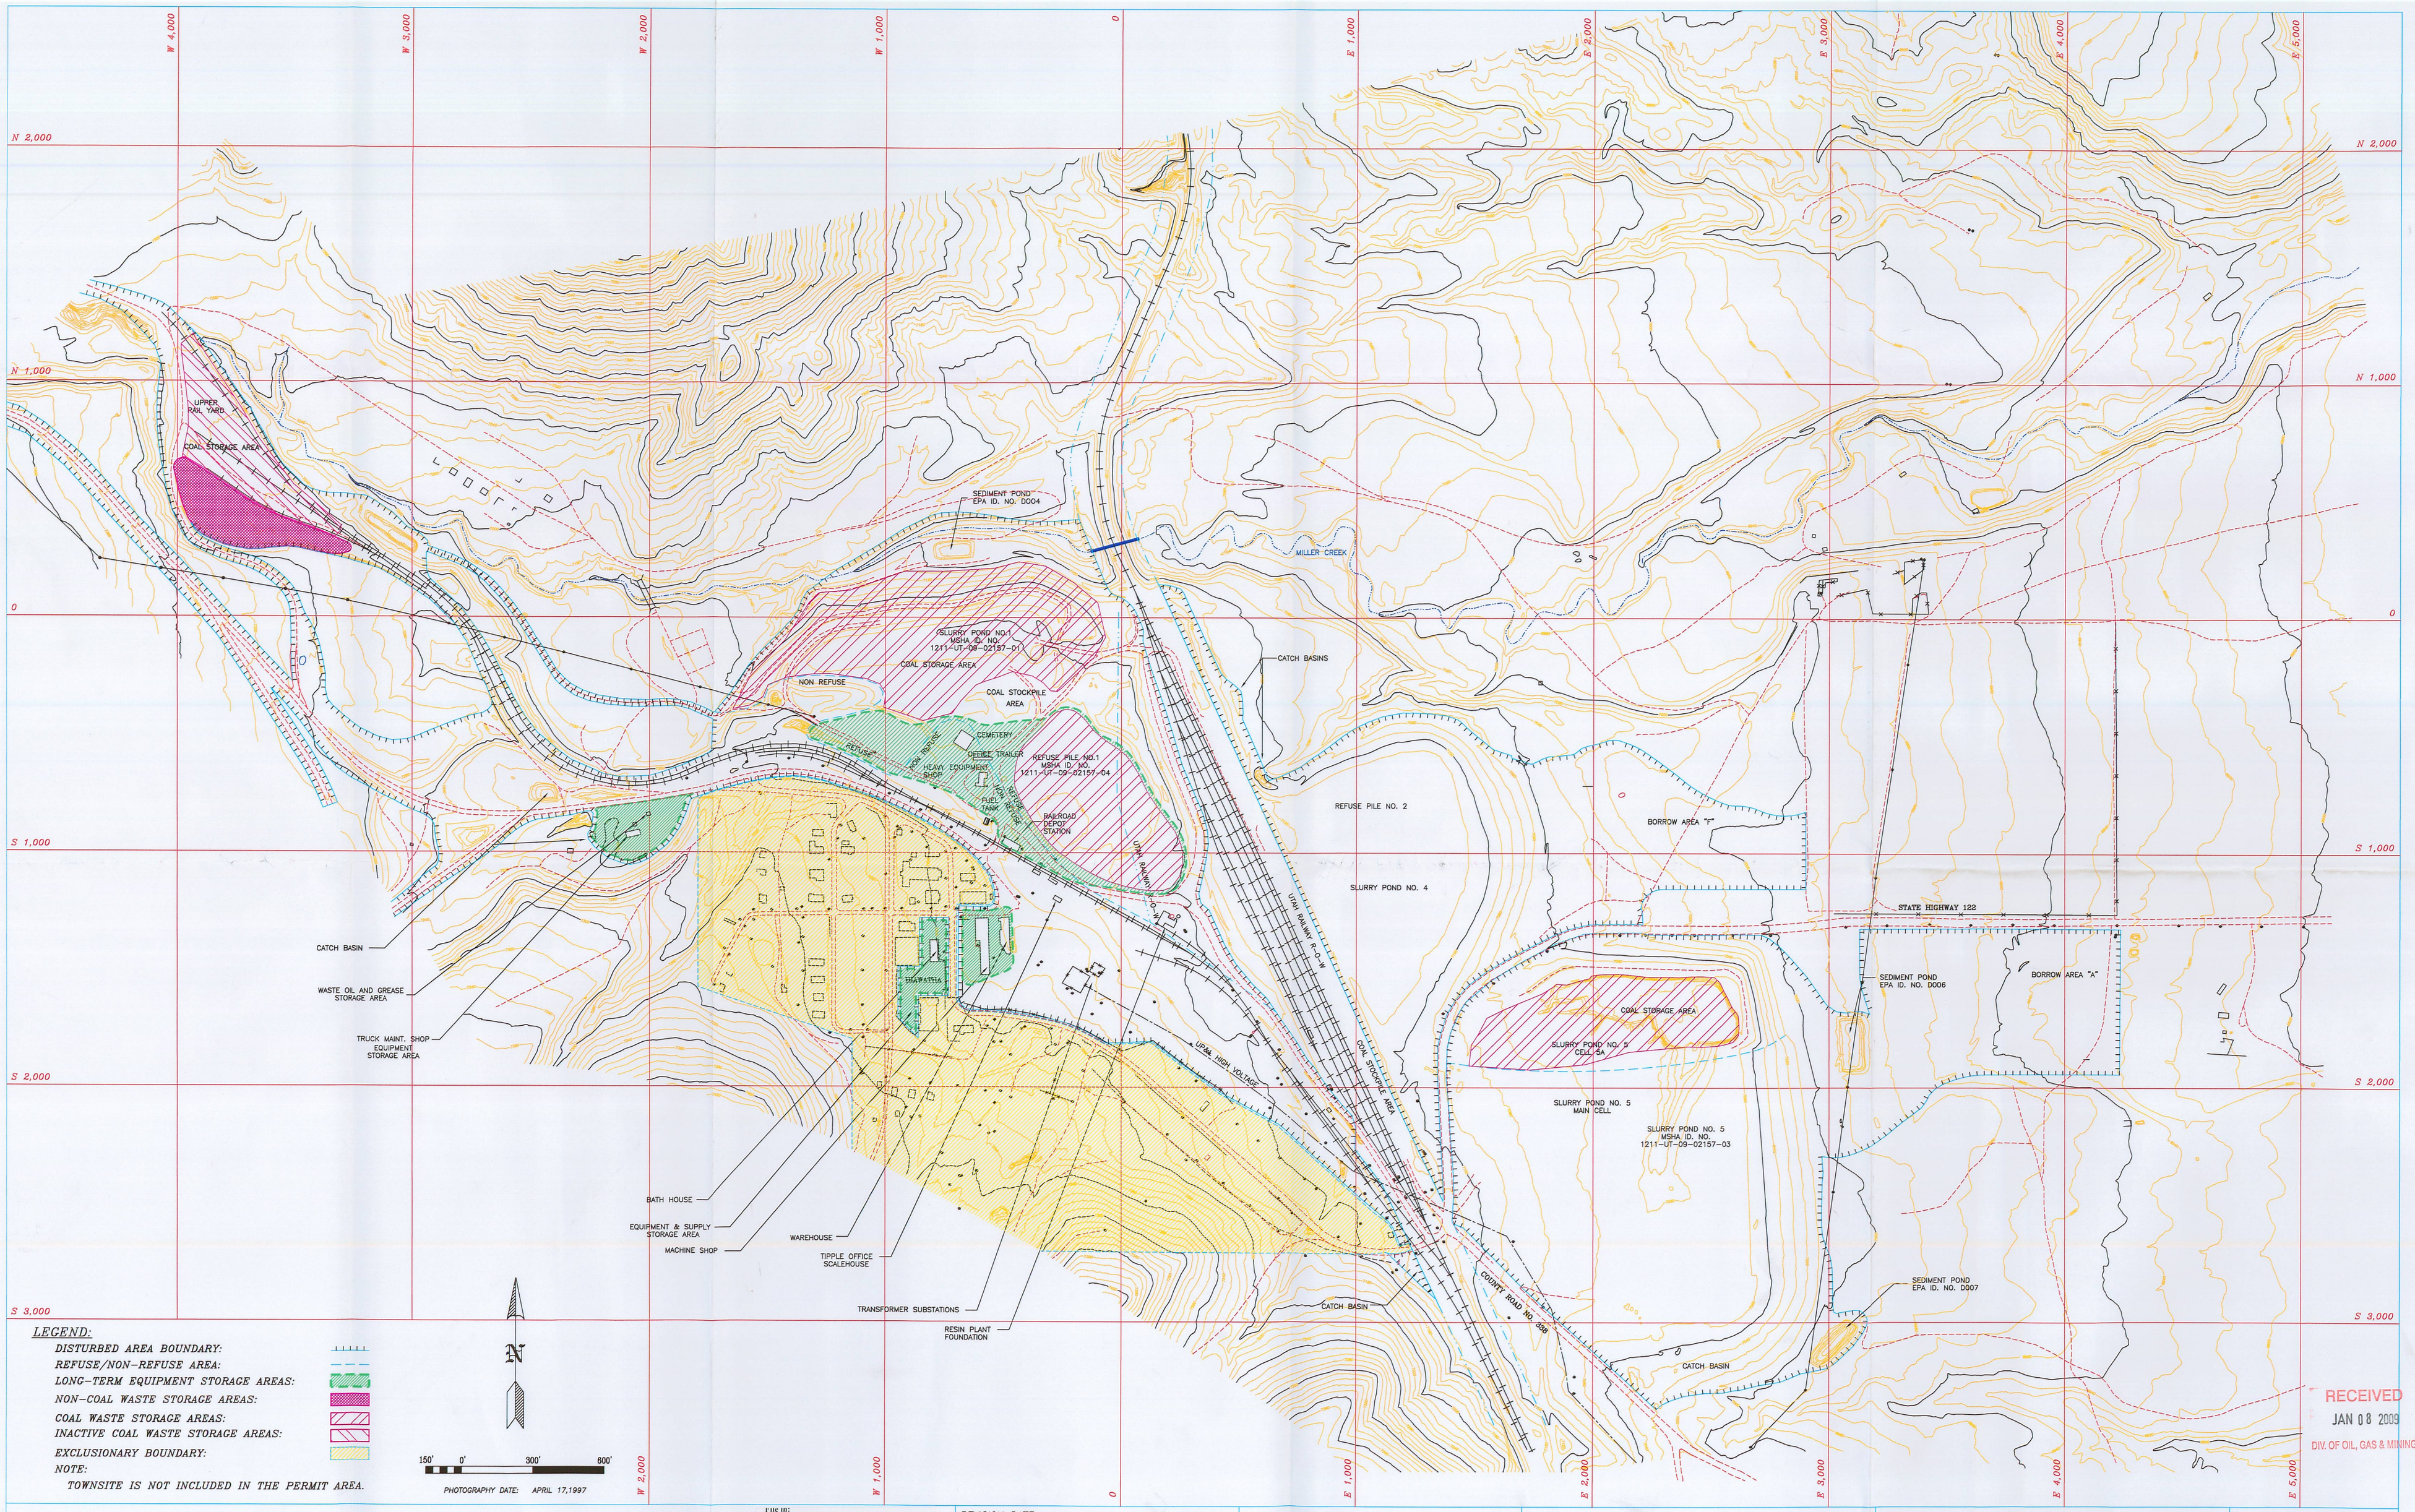


LEGEND:

- DISTURBED AREA BOUNDARY:
- REFUSE/NON-REFUSE AREA:
- LONG-TERM EQUIPMENT STORAGE AREAS:
- NON-COAL WASTE STORAGE AREAS:
- COAL WASTE STORAGE AREAS:
- INACTIVE COAL WASTE STORAGE AREAS:
- EXCLUSIONARY BOUNDARY:

NOTE:
TOWNSITE IS NOT INCLUDED IN THE PERMIT AREA.

RECEIVED
JAN 08 2009
DIV. OF OIL, GAS & MINING

File in:
☐ Confidential
☐ Shelf
☒ Expandable
Refer to Record No. C0048 Date 12/29/2008
In C0070011, 2008, Incoming
For additional information

| REVISION DATE: | | |
|---|---|---|
| MAY 1998 | | |
| AUG 1999 | | |
| OCT 1999 | | |
| DEC 2008 | | |

HIAWATHA COAL COMPANY
HIAWATHA, UTAH

HIAWATHA PROCESSING PLANT AND WASTE DISPOSAL SITES

STORAGE & REFUSE FACILITIES

EXHIBIT V-9