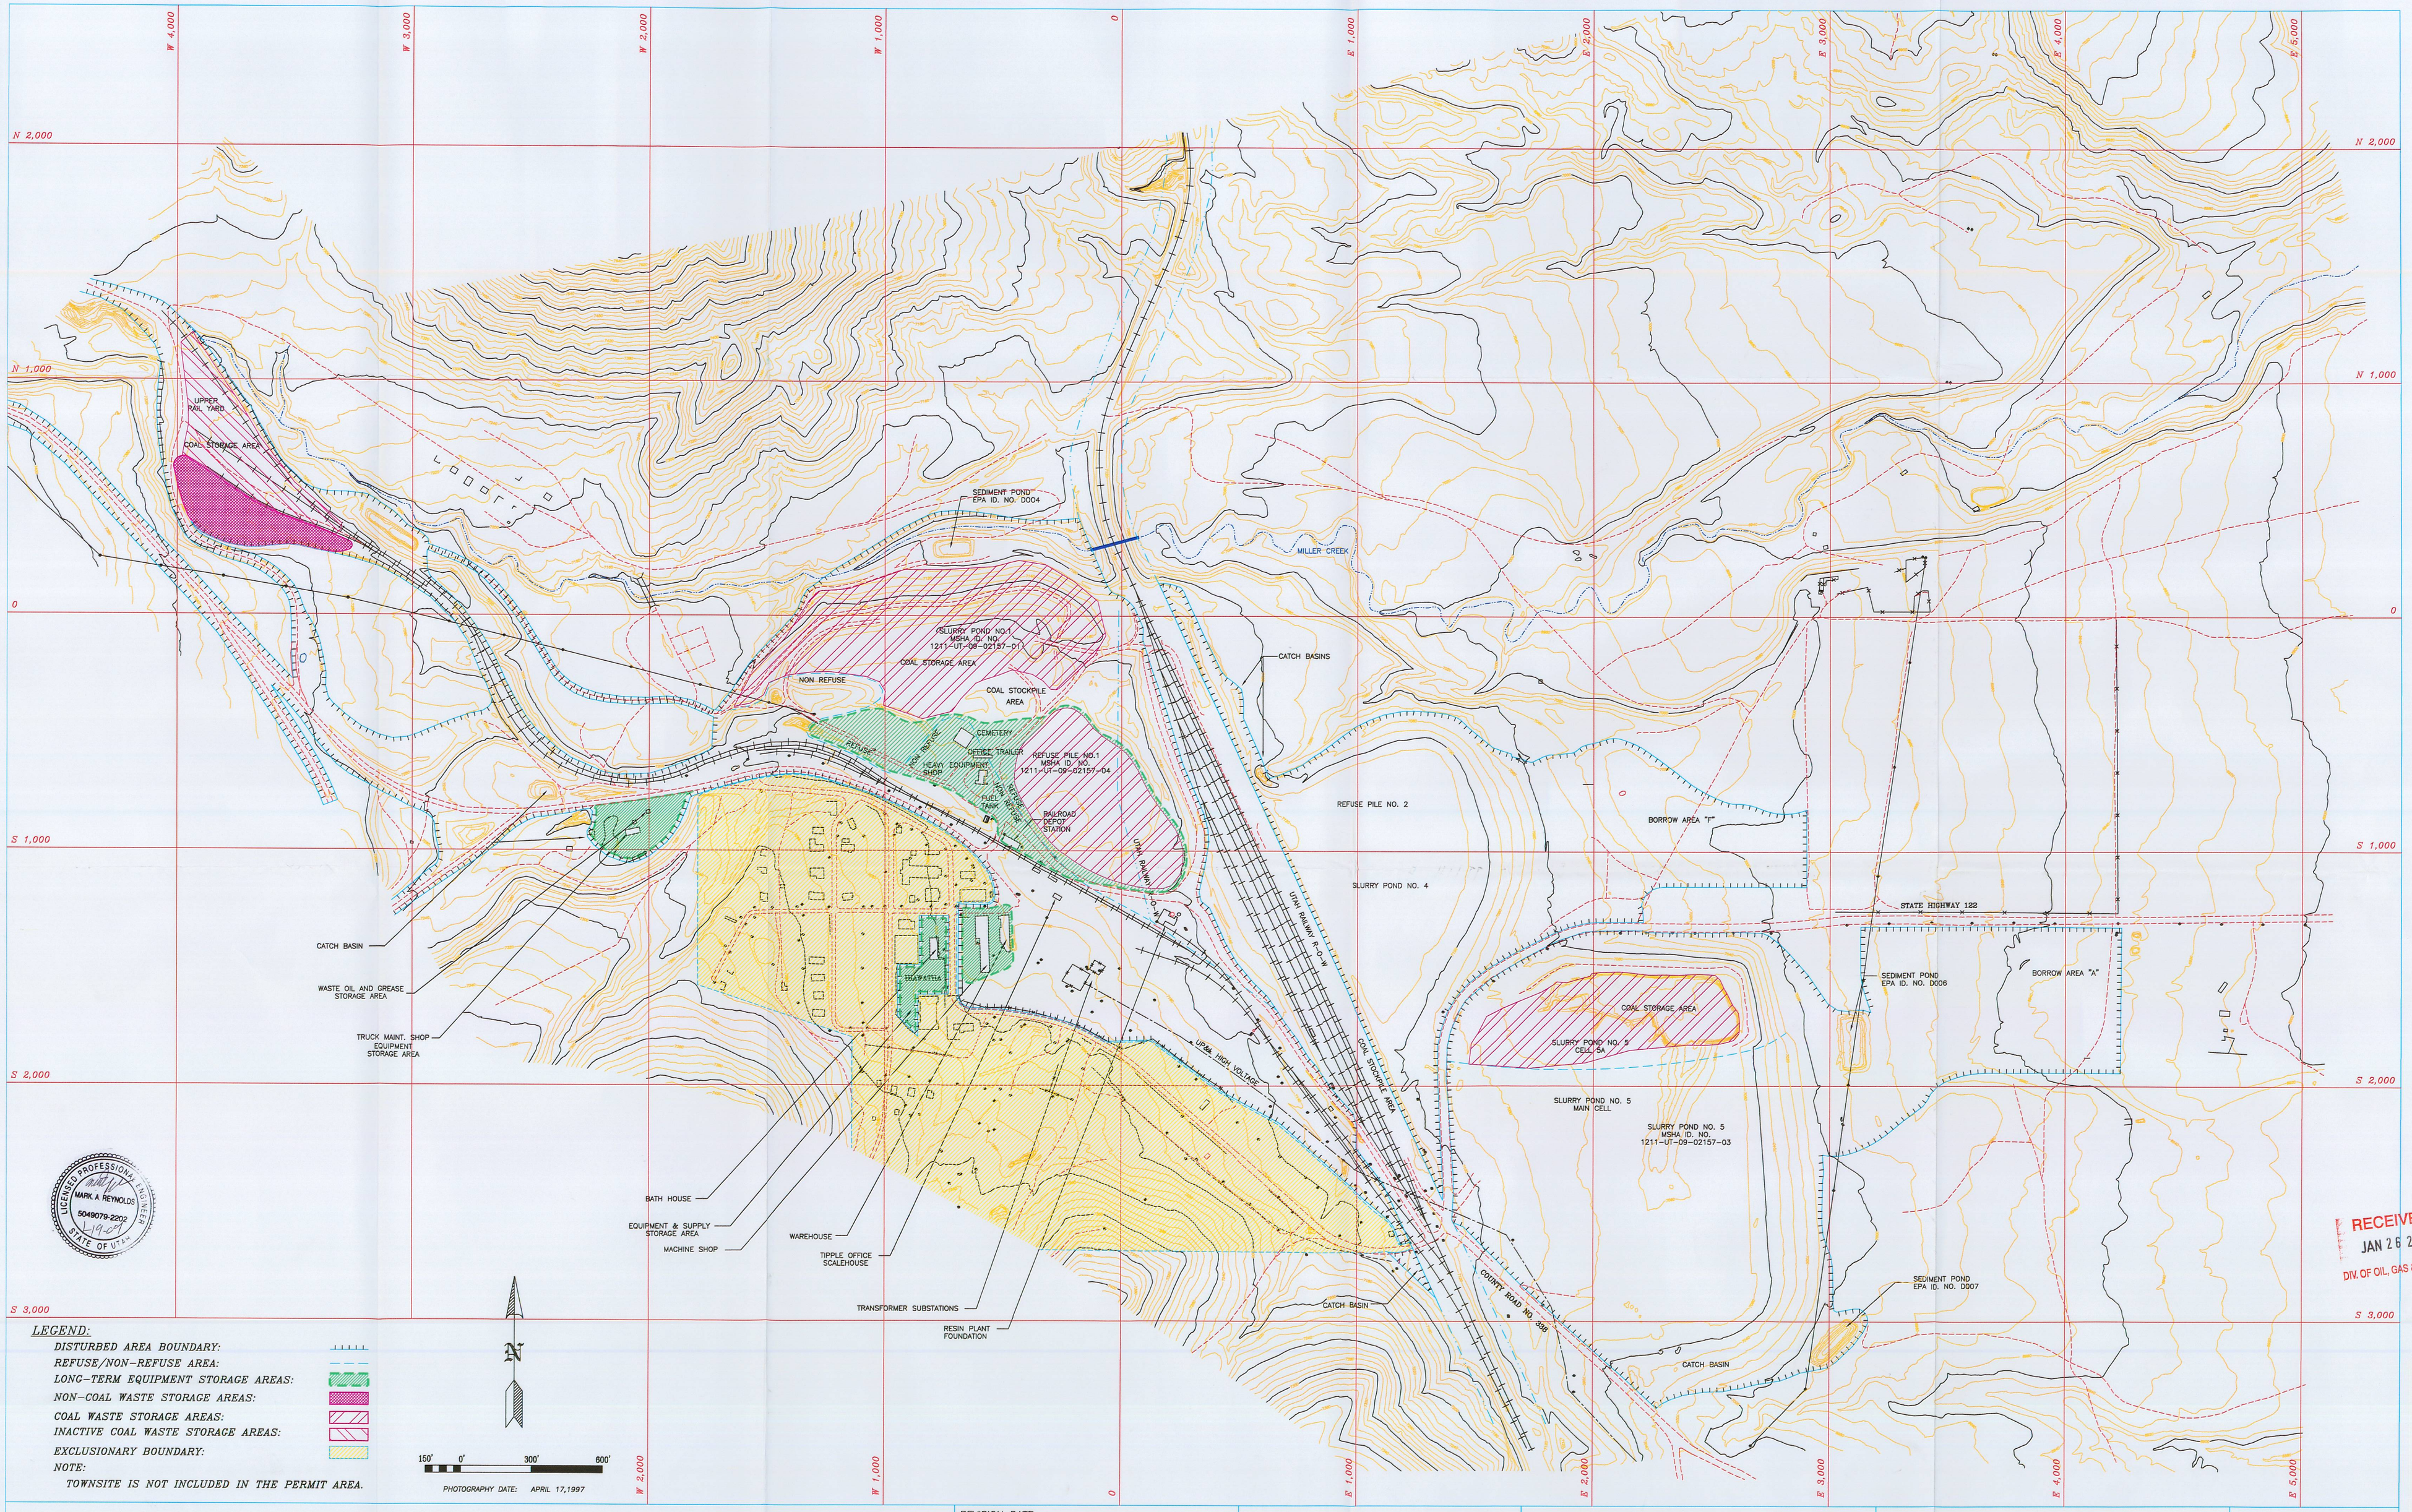

LEGEND:

- DISTURBED AREA BOUNDARY:
- REFUSE/NON-REFUSE AREA:
- LONG-TERM EQUIPMENT STORAGE AREAS:
- NON-COAL WASTE STORAGE AREAS:
- COAL WASTE STORAGE AREAS:
- INACTIVE COAL WASTE STORAGE AREAS:
- EXCLUSIONARY BOUNDARY:

NOTE:

TOWNSITE IS NOT INCLUDED IN THE PERMIT AREA.

RECEIVED
JAN 26 2009
DIV. OF OIL, GAS & MINING

REVISION DATE:		
MAY 1998		
AUG 1999		
OCT 1999		
DEC 2008		

HIAWATHA COAL COMPANY
HIAWATHA, UTAH

HIAWATHA PROCESSING PLANT AND WASTE DISPOSAL SITES

STORAGE & REFUSE FACILITIES

EXHIBIT V-9

File in: ☐ Confidential ☐ Shelf ☒ Expandable
Refer to Record No. 0003 Date 01/27/09
In C0070012, 2007 Sec. Demonstration
For additional information