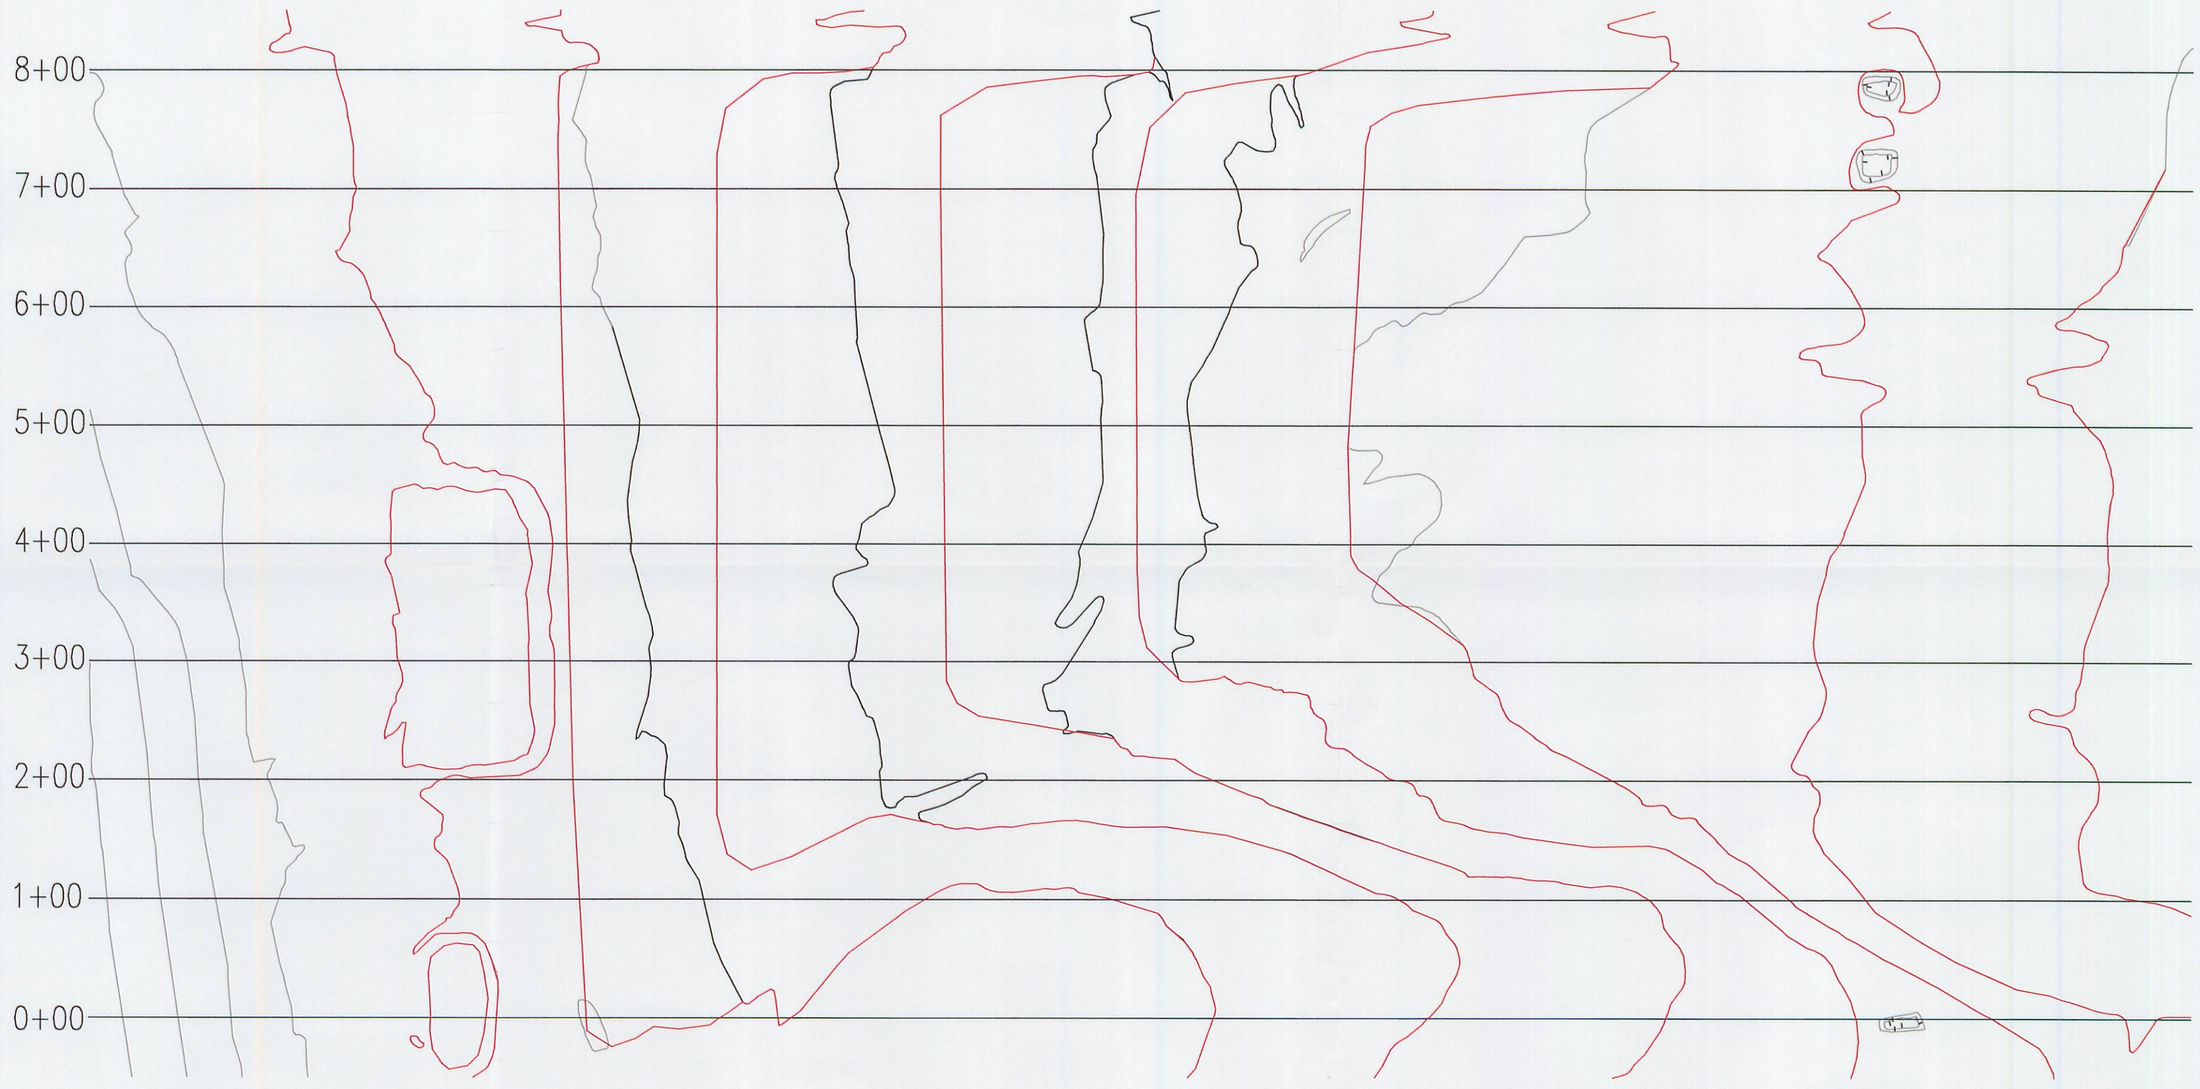

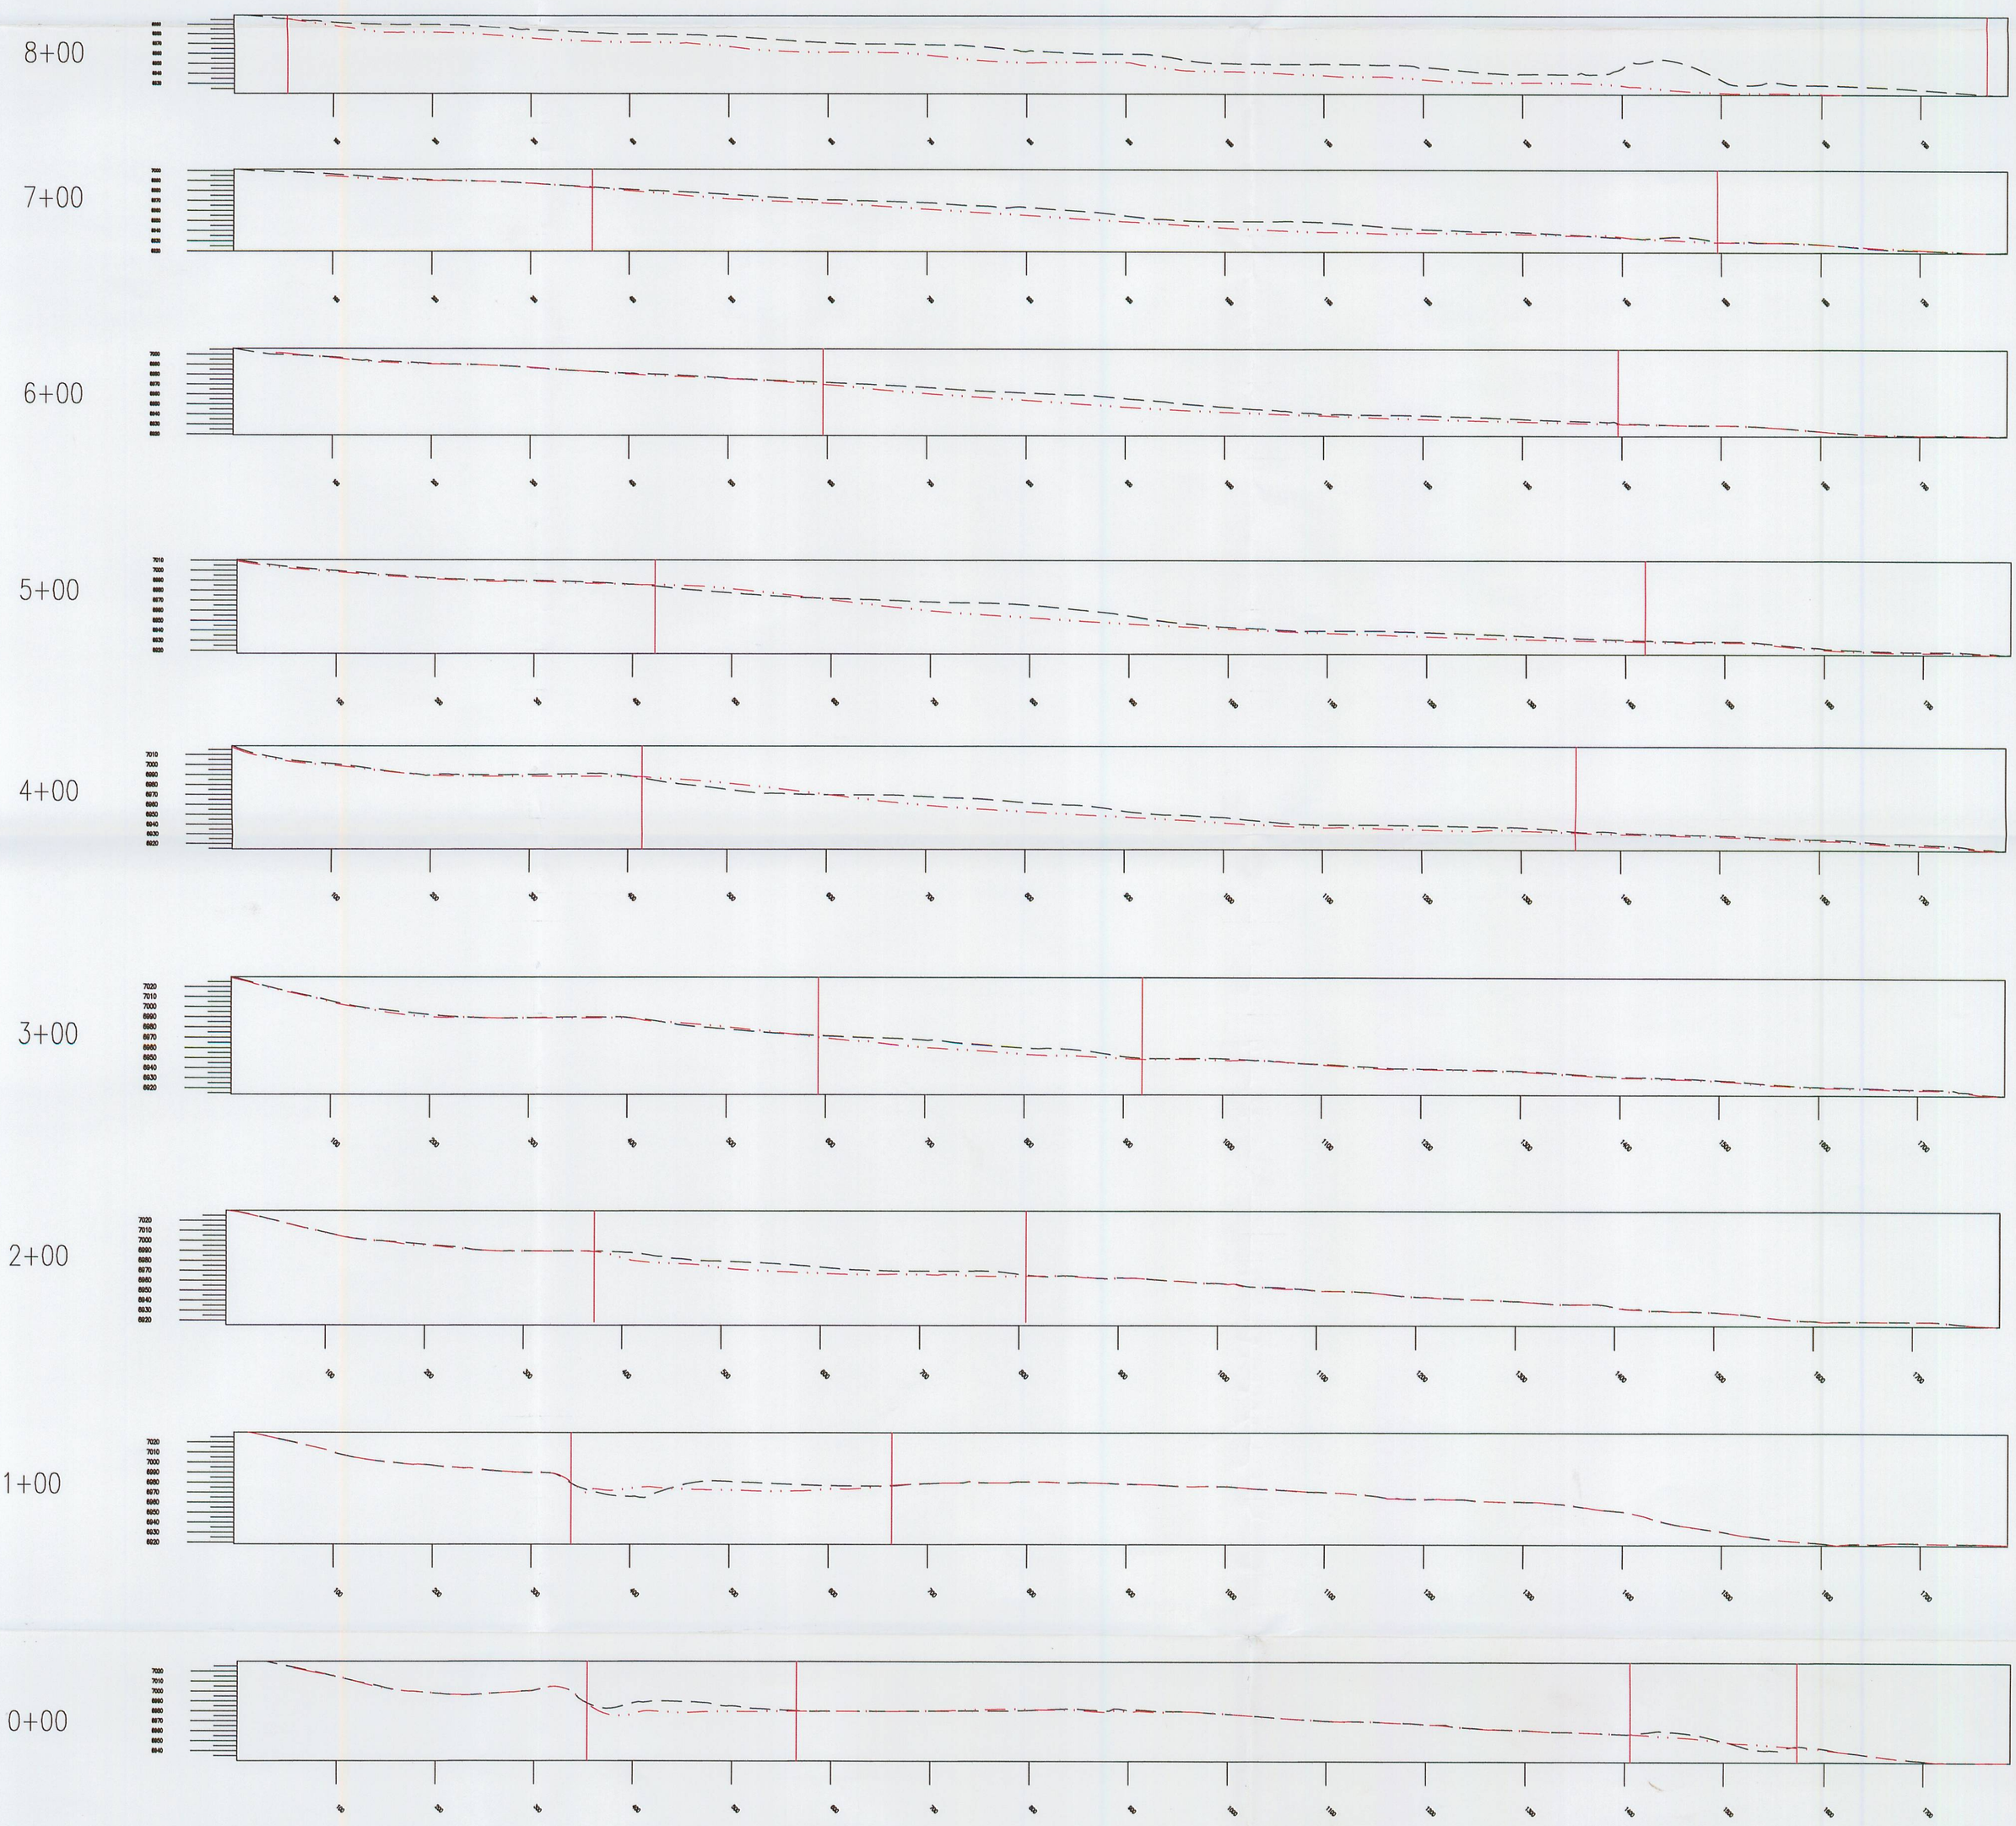

LEGEND:

CROSS-SECTION CENTER LINE: 0+00
EXISTING SURFACE:
FINAL SURFACE:
DISTURBED LINE:

50' 0' 100' 200'

CROSS-SECTIONS THROUGH BORROW AREA A 6-6-08

RECEIVED
FEB 17 2009
DIV. OF OIL, GAS & MINING

REVISION DATE:		
JULY 2008		

HIAWATHA COAL COMPANY HIAWATHA, UTAH	CROSS-SECTIONS	BORROW AREA A	EXHIBIT VII-18

File in:
☐ Confidential
☐ Shelf
☒ Expandable
Refer to Record No C0011 Date 01292009
In C0070011, 2009, Incoming
For additional information